FED. ROAD DIV. No.	STATE	SEC. AND JOB No.	FISCAL YEAR	SHEET No.	TOTAL SHEETS
3	FLA.		56	1	1

70

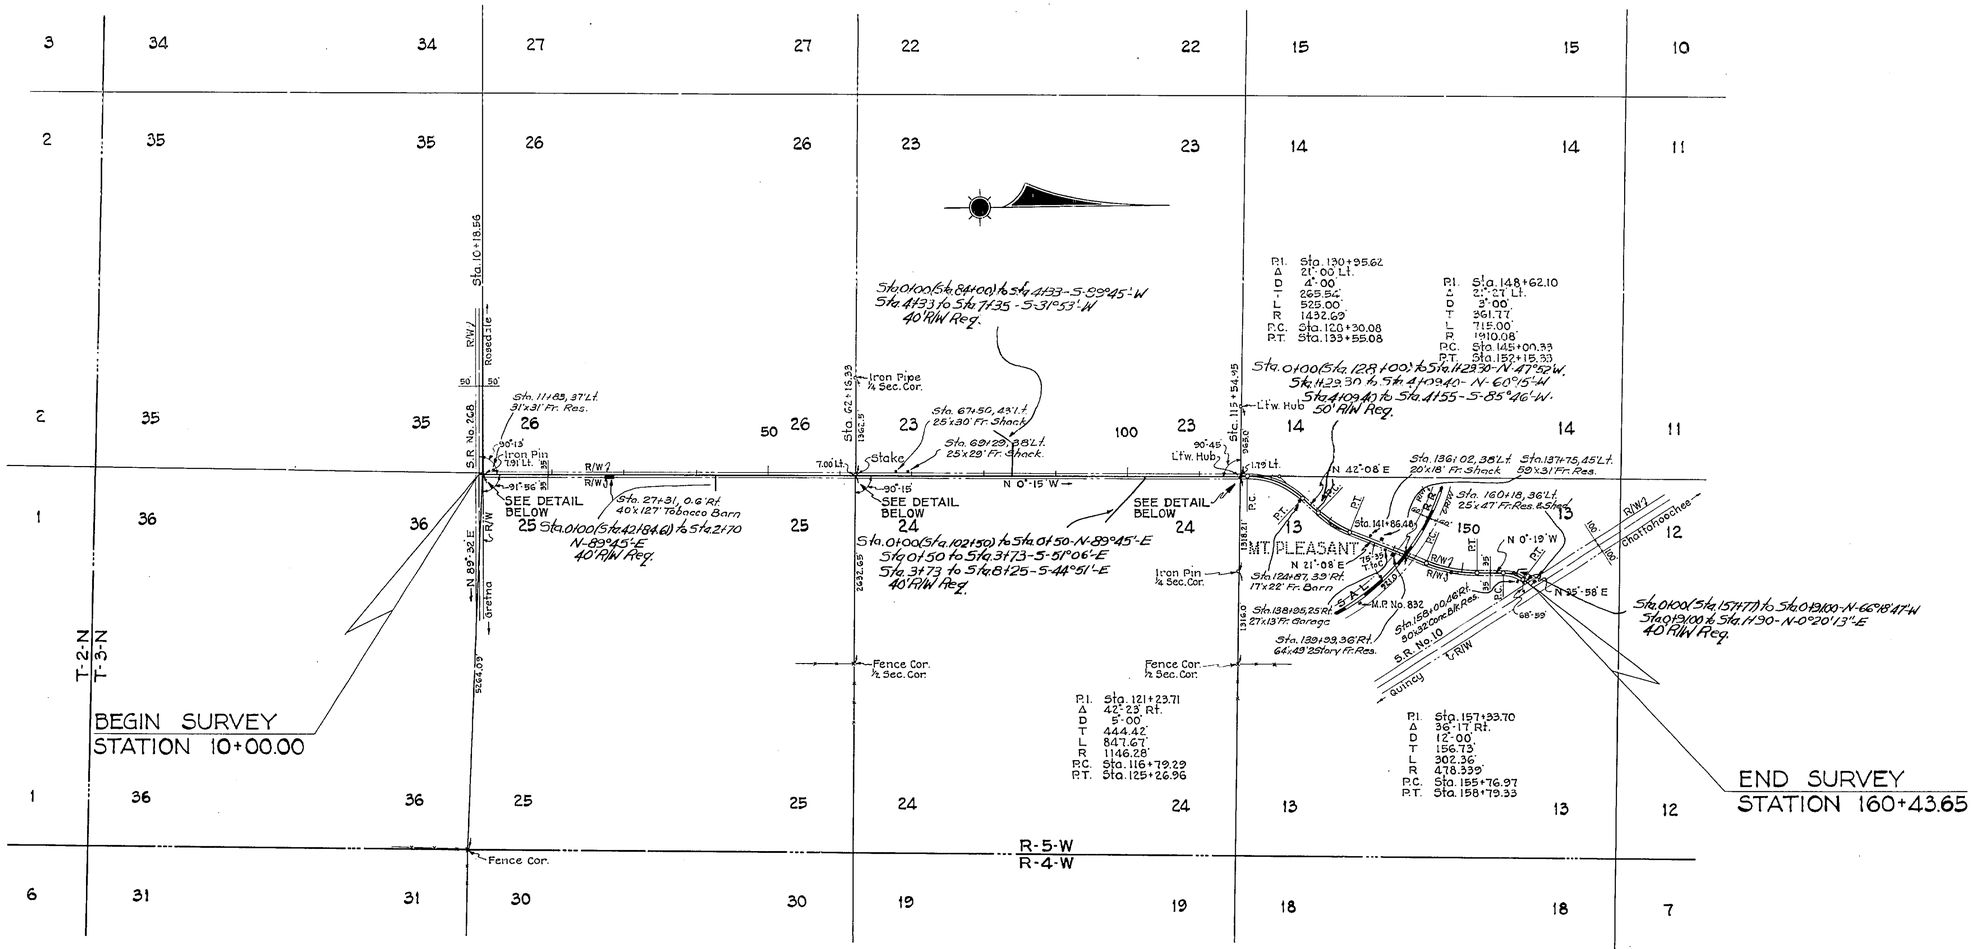

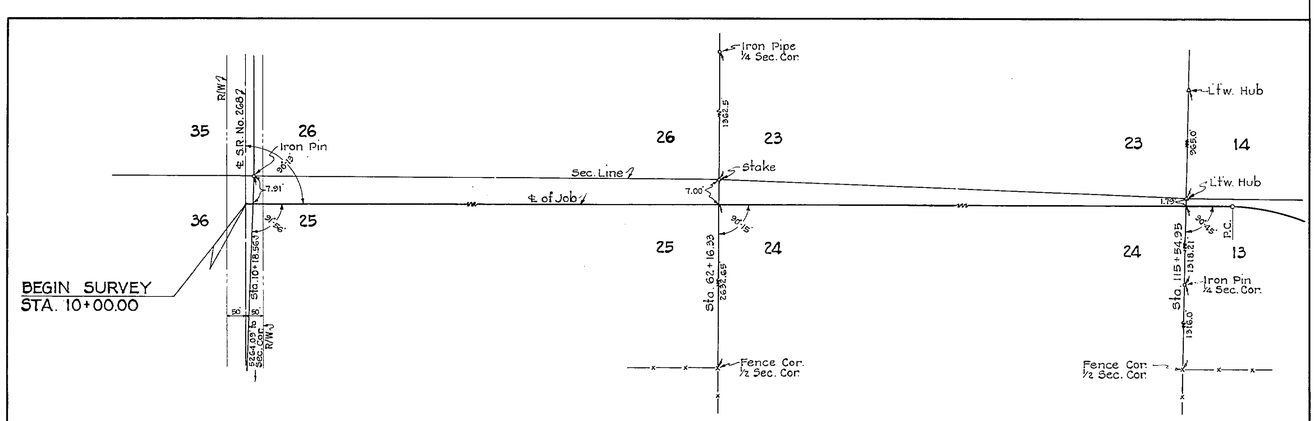

DETAIL BETWEEN STA'S 10+00 AND 115+54.95
NO SCALE

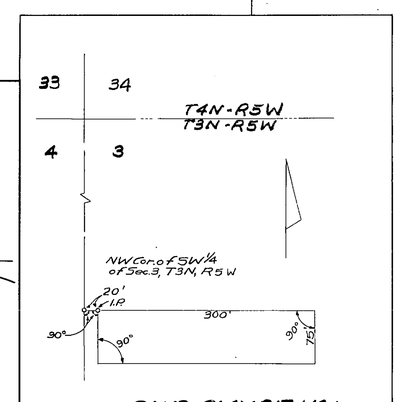

SAND-CLAY PIT NO. 1
Scale: 1"=100'

REQUIRED R/W WIDTH
35' RT. & LT. OF ℄ FROM BEGINNING TO END OF SURVEY.

STATE OF FLORIDA
STATE ROAD DEPARTMENT

RIGHT OF WAY MAP

SECTION No. 5063-150
ROAD No. S-379 GADSDEN COUNTY

SCALE 1"=1000'	NAMES	DATES	APPROVED BY
DRAWN			
TRACED	W.P.	2-20-56	DIVISION ENGINEER
INDEXED			
REVISED	WCS WCS	5-12-56 5-18-56	STATE HIGHWAY ENGINEER
REVISED			