FED. ROAD DIV. No.	STATE	SEC. AND JOB No.	FISCAL YEAR	SHEET No.	TOTAL SHEETS
3	FLA.	50630-		1	1

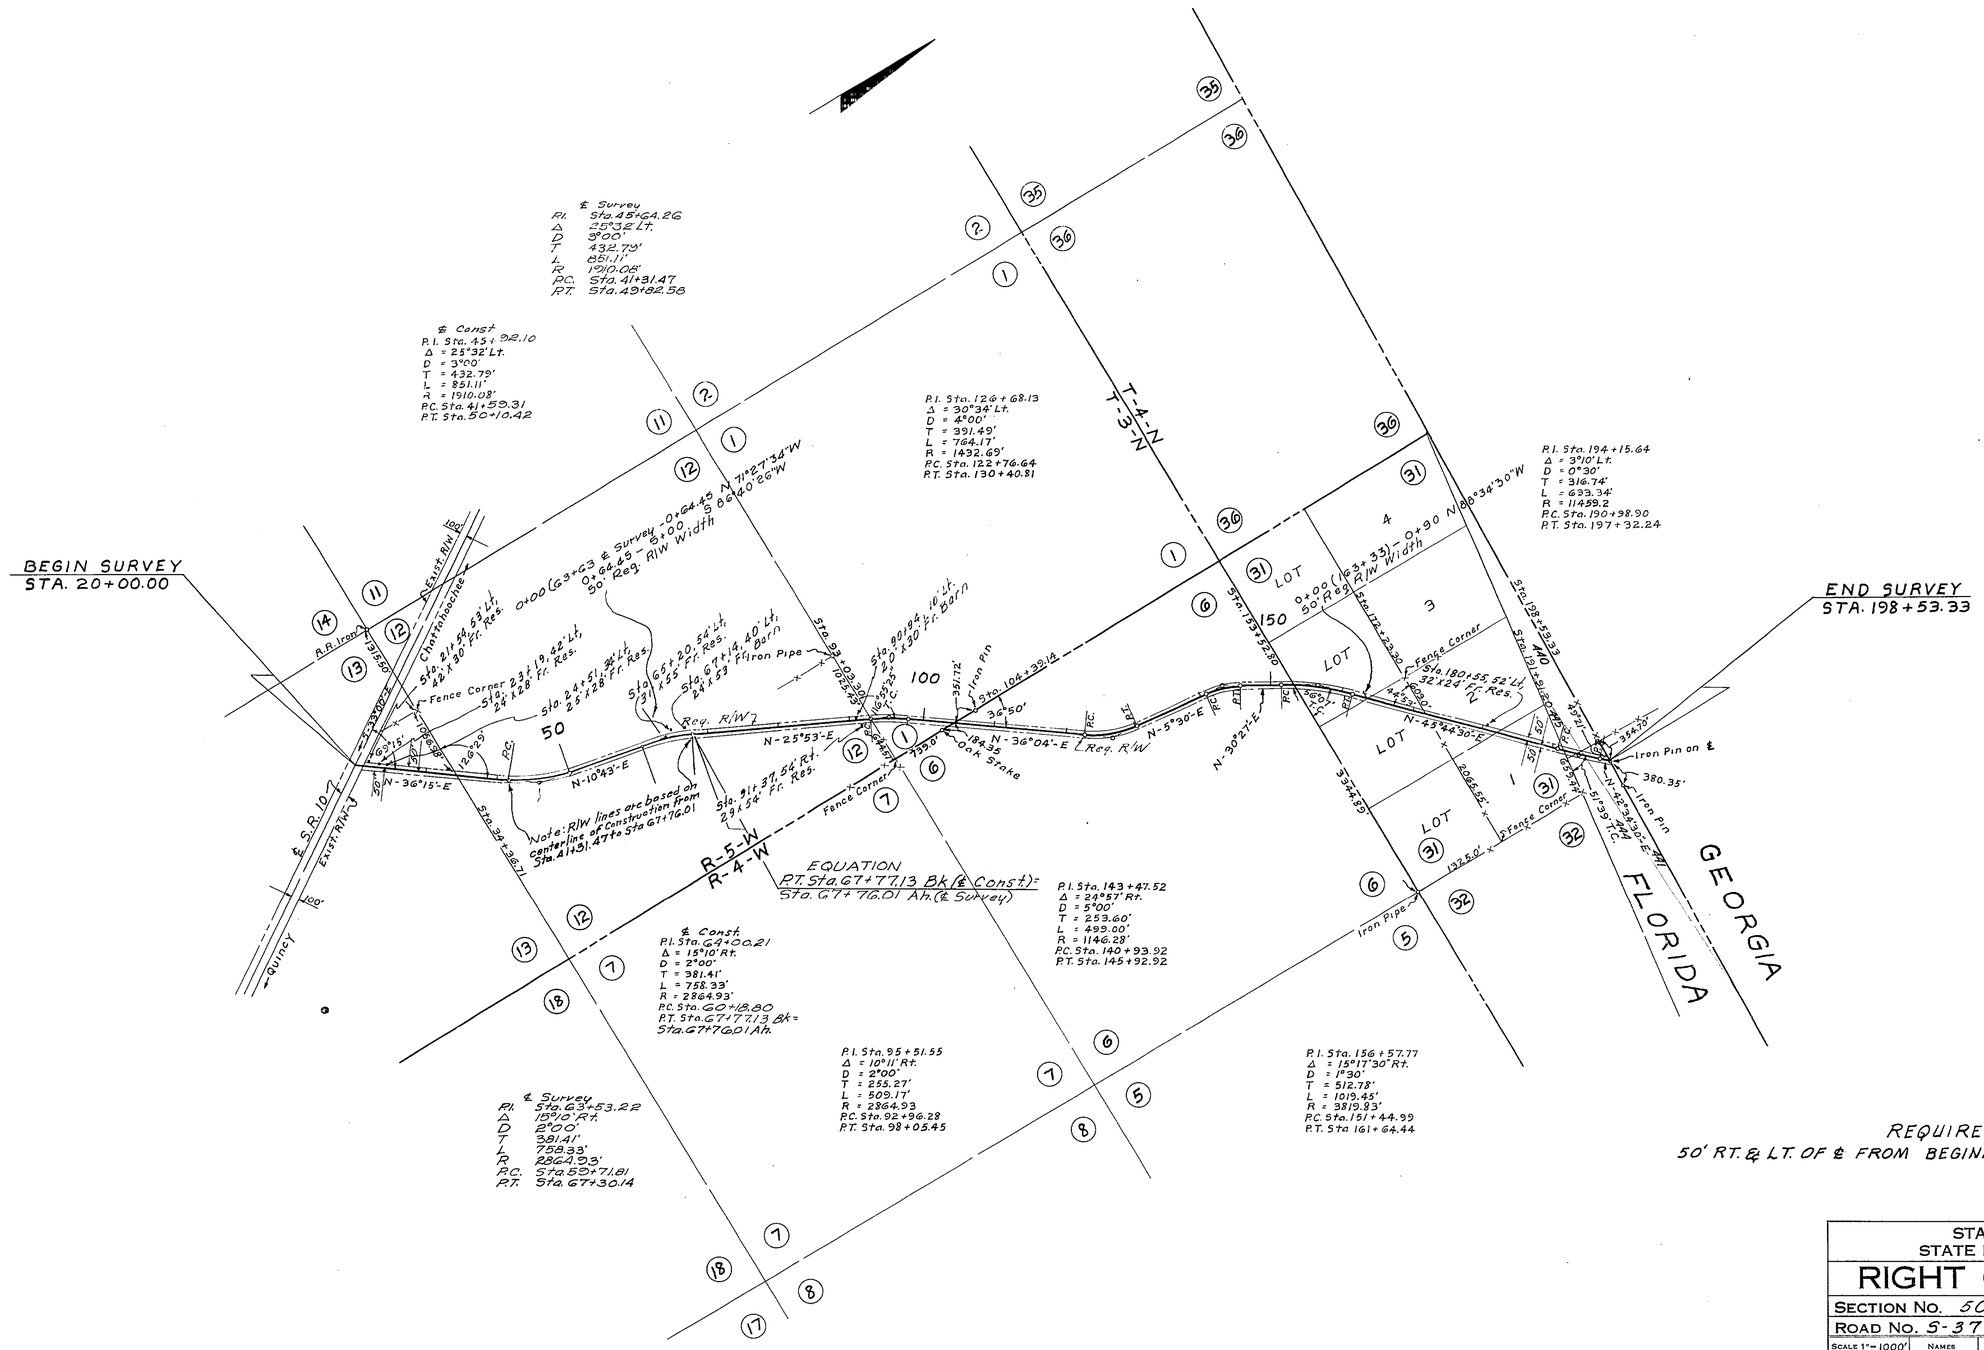

REQUIRED R/W WIDTH
50' RT. & LT. OF ℄ FROM BEGINNING TO END OF JOB

STATE OF FLORIDA
STATE ROAD DEPARTMENT

RIGHT OF WAY MAP

SECTION No. 50630-2551

ROAD No. S-379 GADSDEN COUNTY

SCALE 1" = 1000'	NAMES	DATES	APPROVED BY
DRAWN			
TRACED	S.C.	11-19-58	S. L. Dickerson — DIVISION ENGINEER
INDEXED			
REVISED	J.H.P.	4-14-61	Roy Buchan 9-23-60 for STATE HIGHWAY ENGINEER
REVISED	AWD.	6-2-61	

MT. PLEASANT TO GEORGIA LINE