FED. ROAD DIV. No.	STATE	SEC. AID JOB No.	FISCAL YEAR	SHEET No.	TOTAL SHEETS
3	FLA.	5064-150	56	1	1

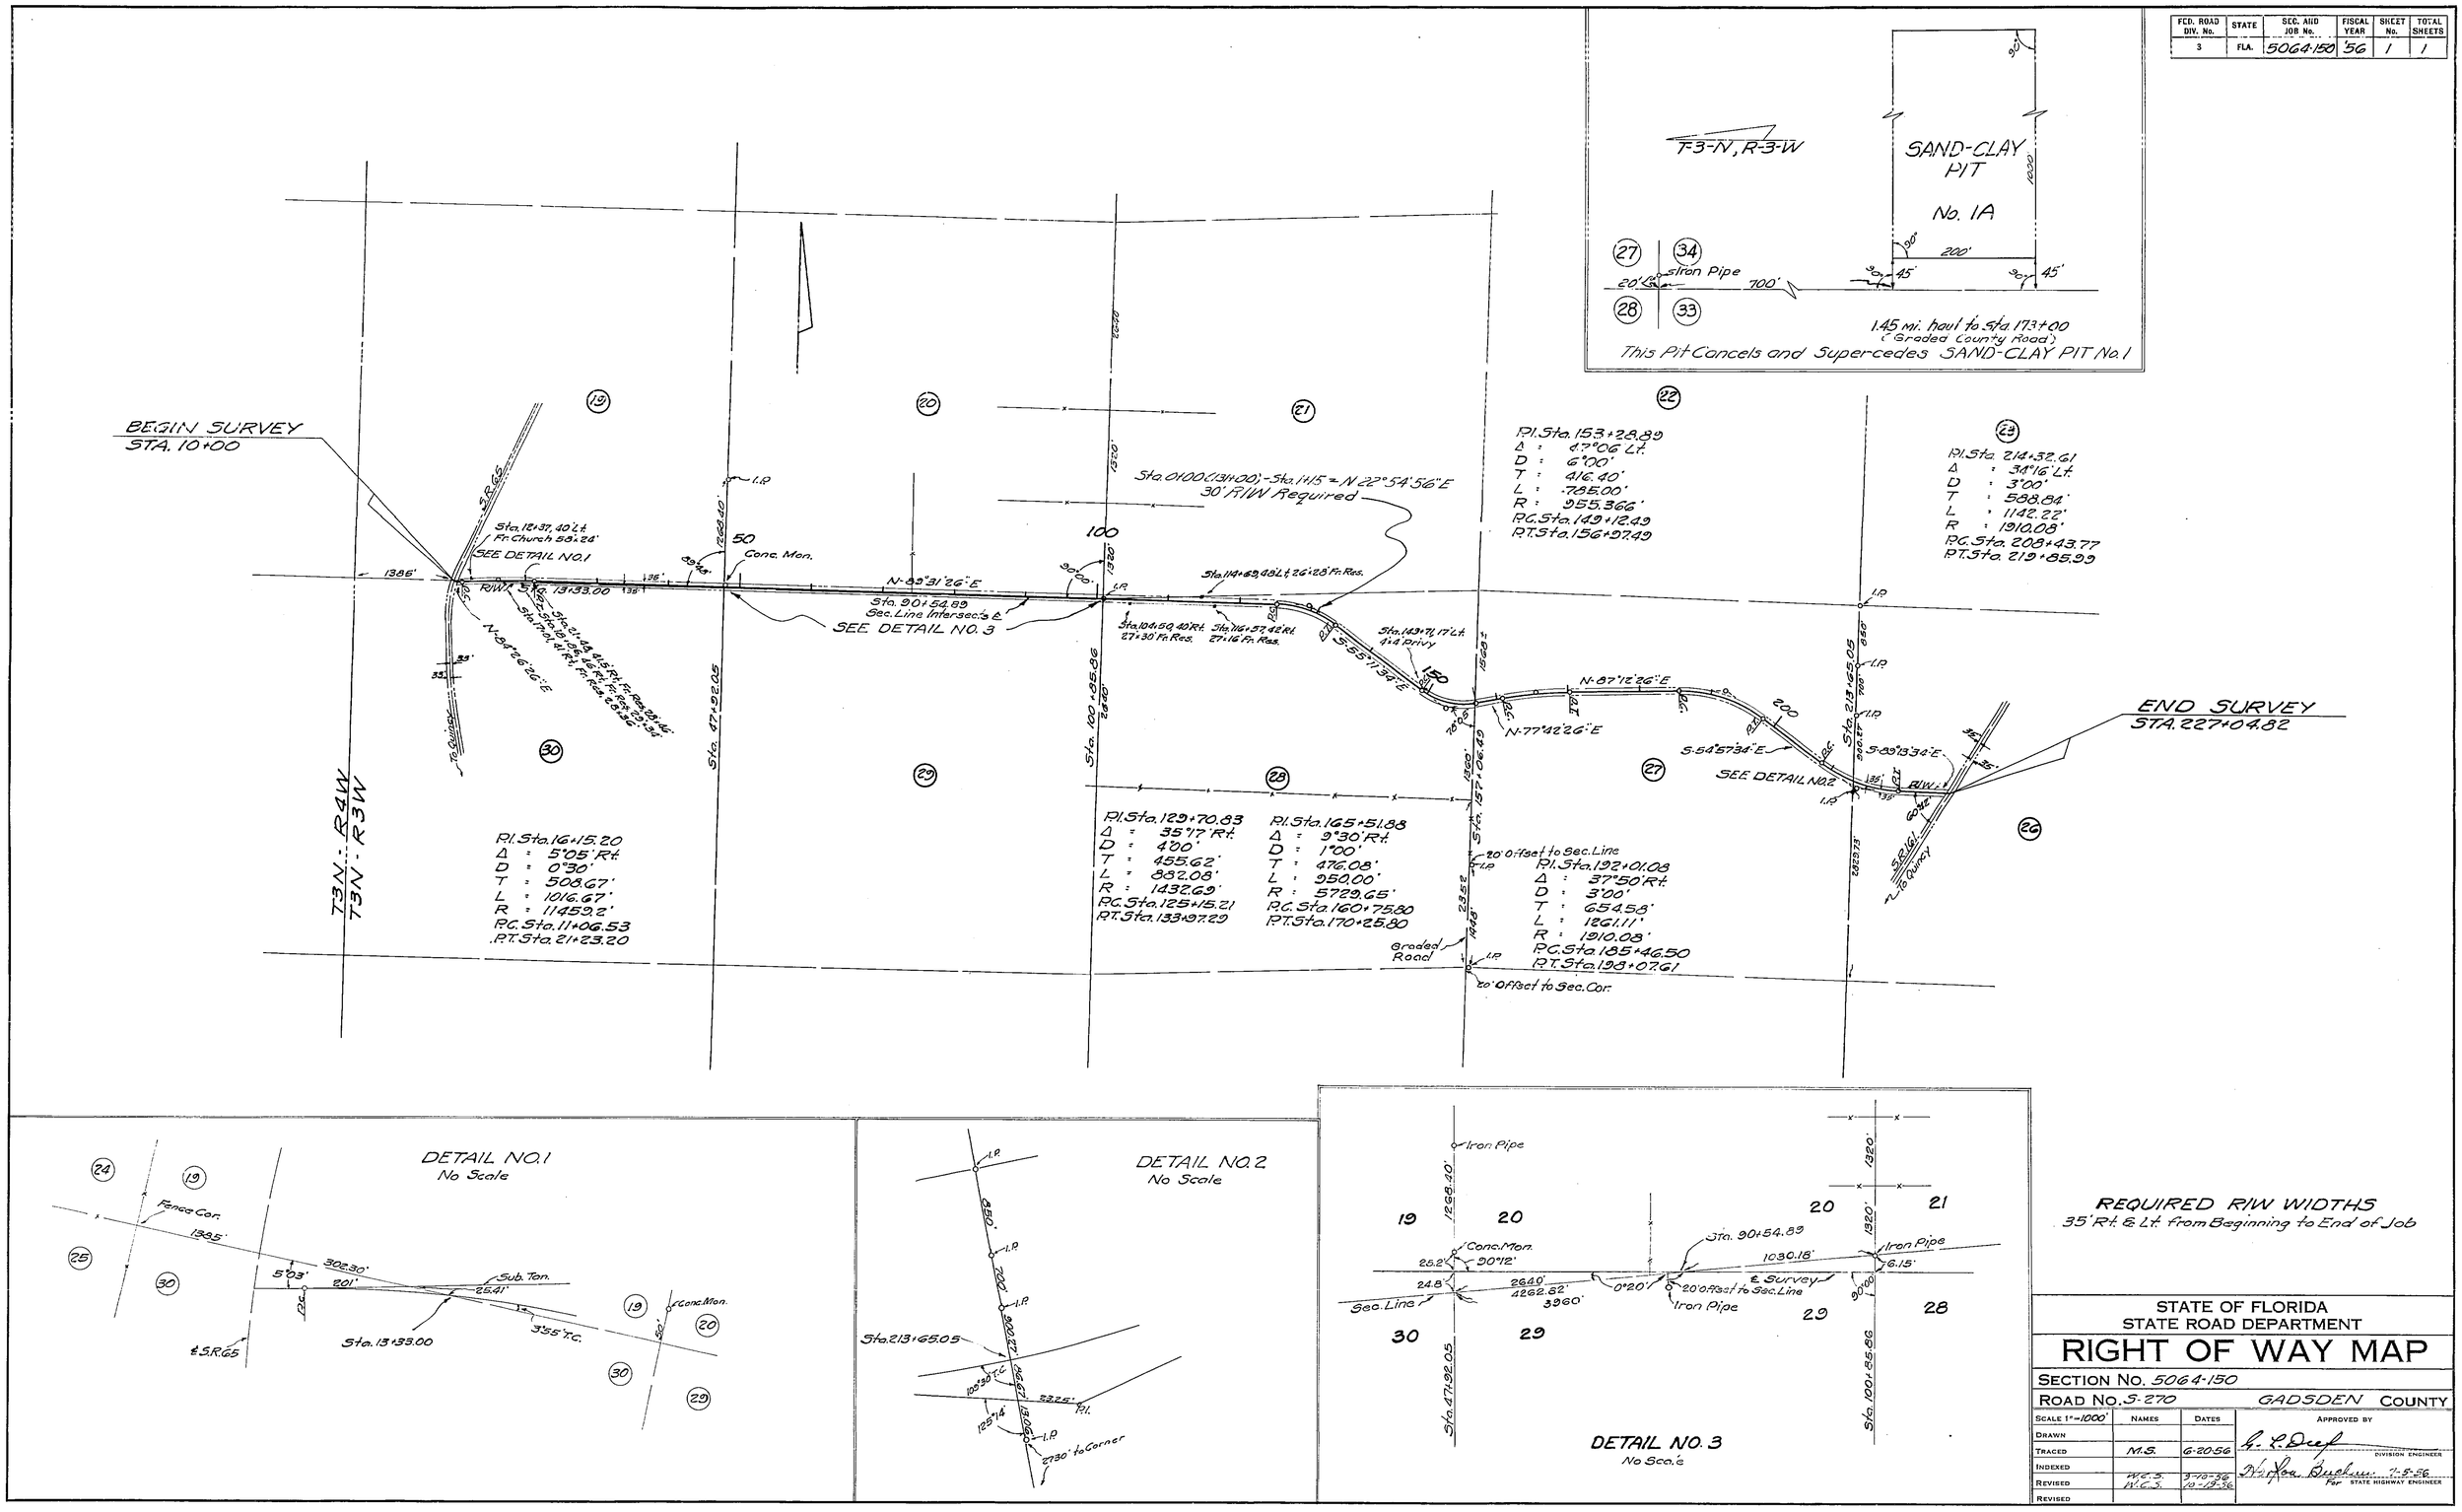

REQUIRED R/W WIDTHS
35' Rt. & Lt. from Beginning to End of Job

STATE OF FLORIDA
STATE ROAD DEPARTMENT

RIGHT OF WAY MAP

SECTION No. 5064-150

ROAD No. S-270 GADSDEN COUNTY

SCALE 1" = 1000'	NAMES	DATES	APPROVED BY
DRAWN			
TRACED	M.S.	6-20-56	DIVISION ENGINEER
INDEXED			
REVISED	W.C.S.	9-10-56	For STATE HIGHWAY ENGINEER
REVISED	W.C.S.	10-19-56	
REVISED			