FED. ROAD DIV. No.	STATE	SEC. AND JOB No.	FISCAL YEAR	SHEET No.	TOTAL SHEETS
3	FLA.	5066-150	57	1	1

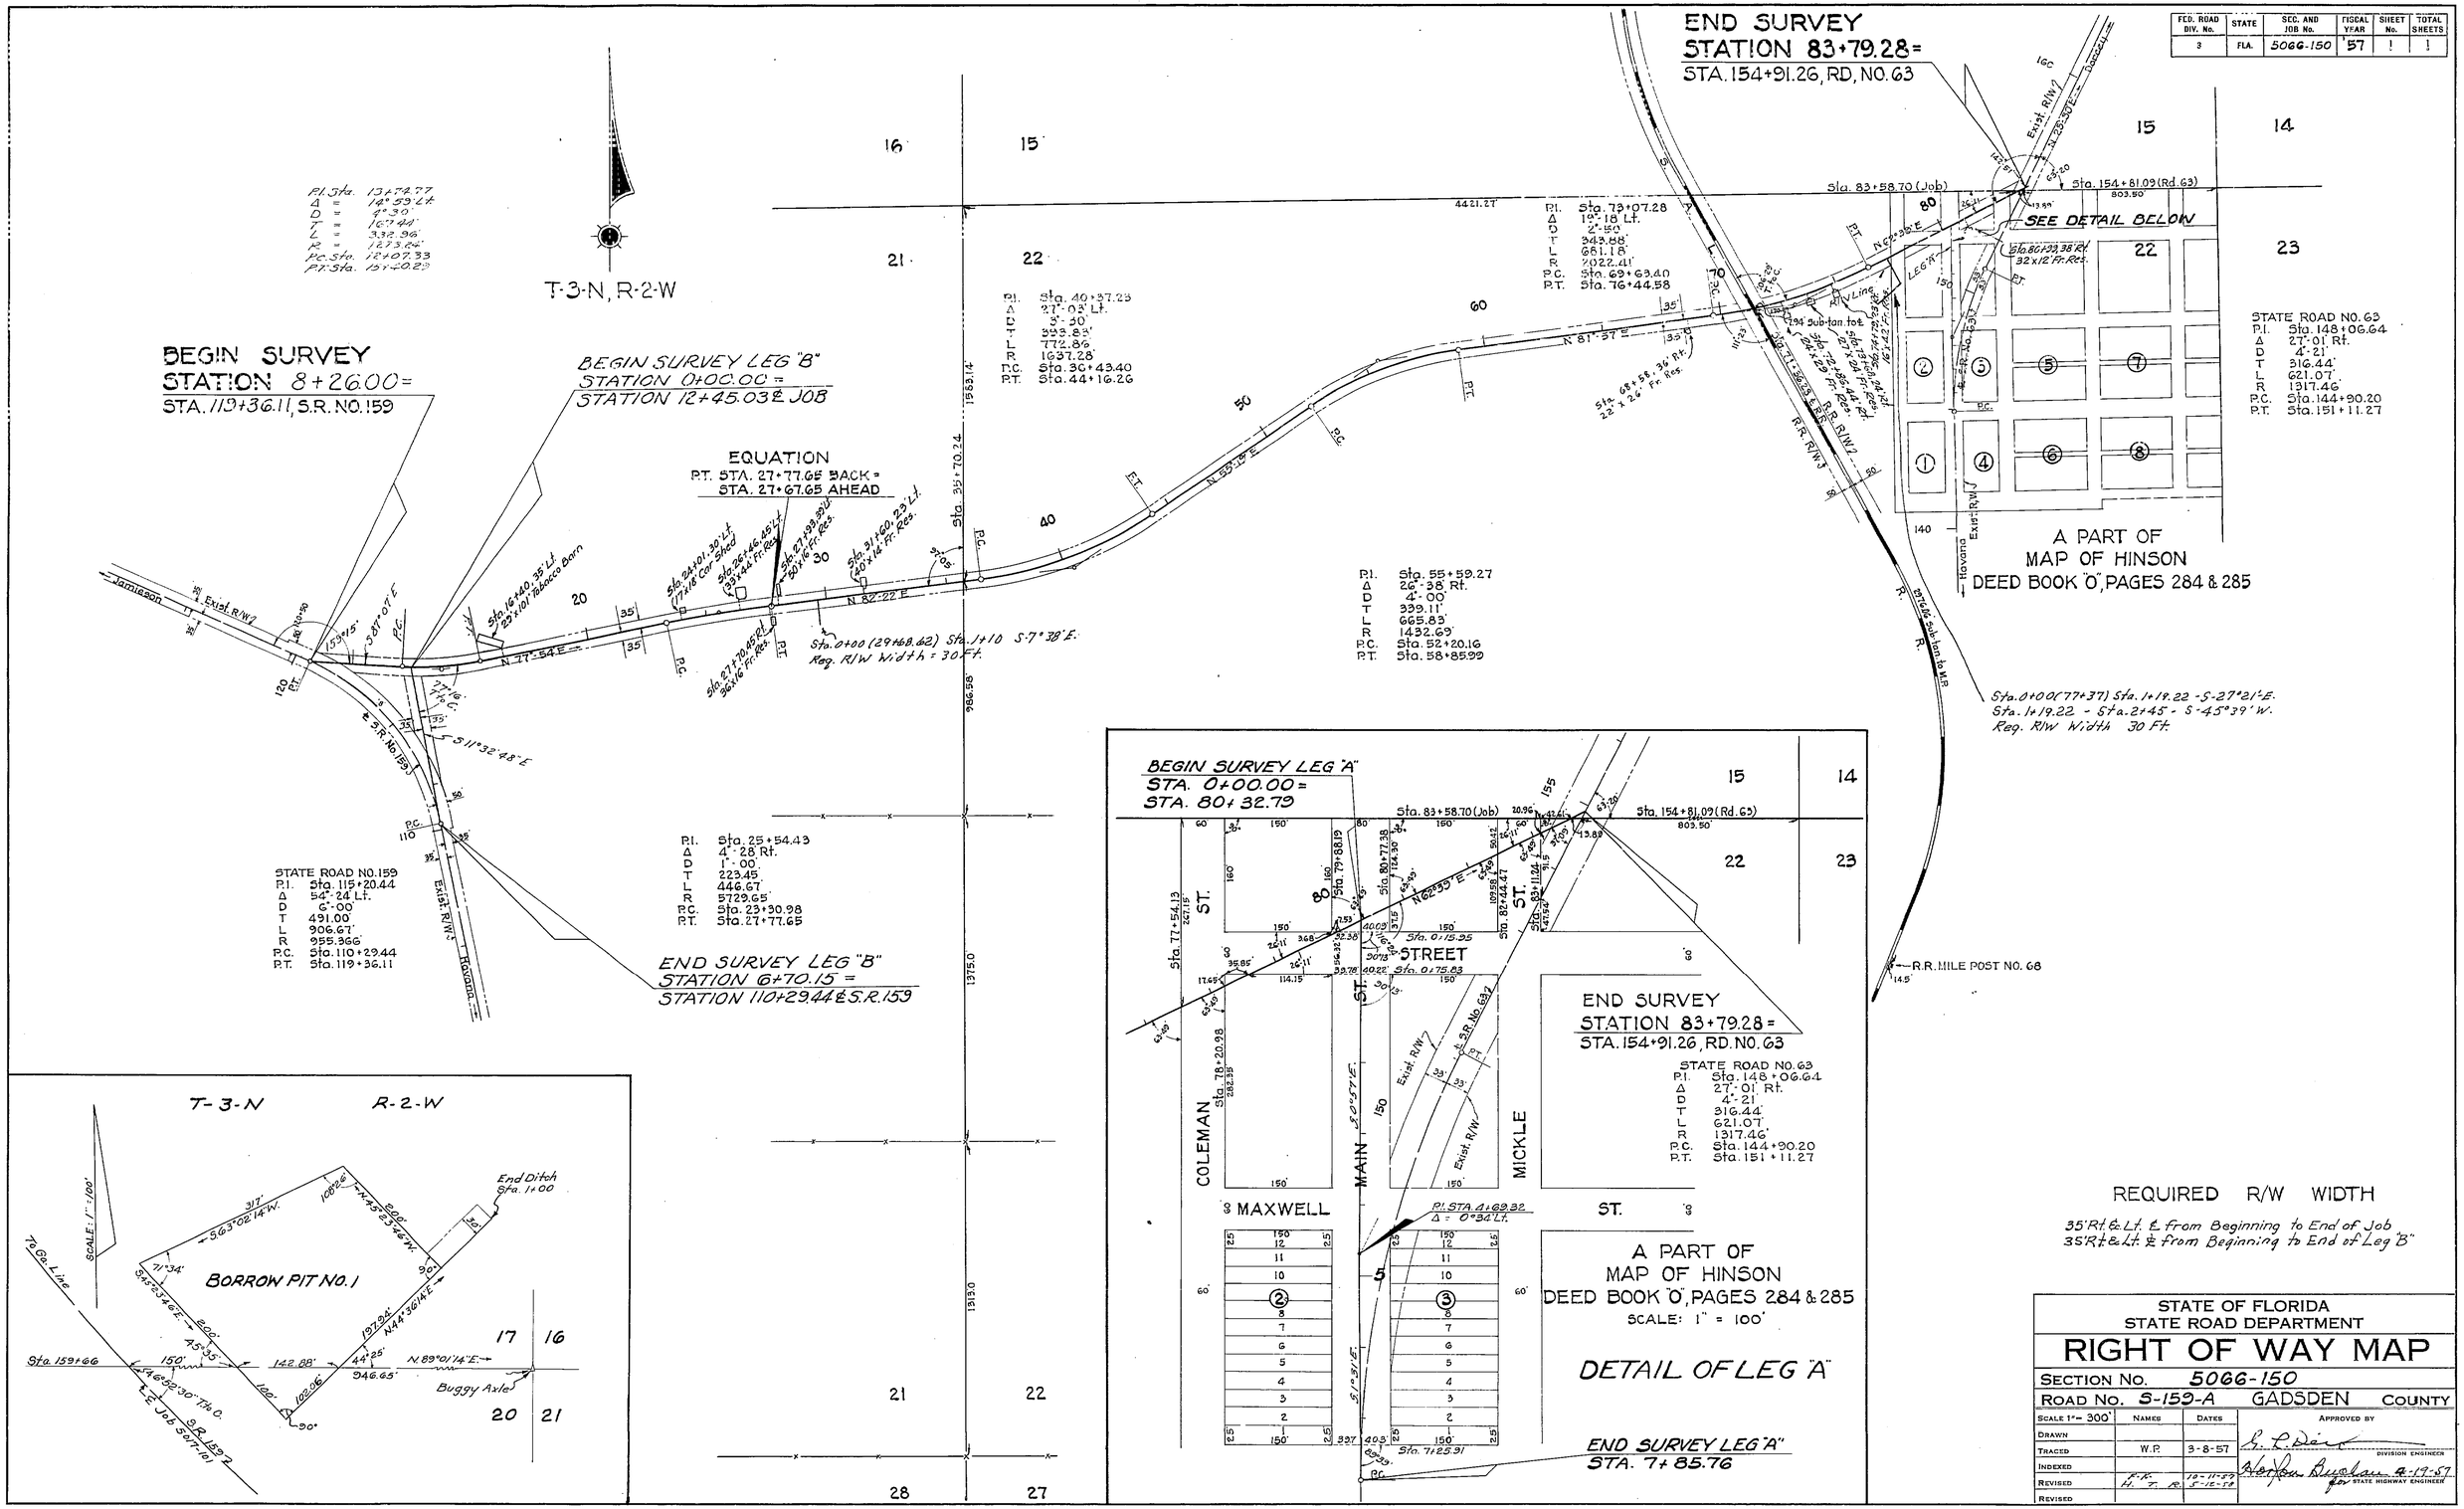

REQUIRED R/W WIDTH

35' Rt. & Lt. ℄ from Beginning to End of Job
35' Rt. & Lt. ℄ from Beginning to End of Leg "B"

STATE OF FLORIDA
STATE ROAD DEPARTMENT

RIGHT OF WAY MAP

SECTION No. 5066-150
ROAD No. S-159-A GADSDEN COUNTY

SCALE 1" = 300'	NAMES	DATES	APPROVED BY
DRAWN			
TRACED	W.P.	3-8-57	DIVISION ENGINEER
INDEXED			
REVISED	F.K. H.T.R.	10-11-57 5-12-58	for STATE HIGHWAY ENGINEER 4-19-57
REVISED			