FED. ROAD DIV. No.	STATE	SEC. AND JOB No.	FISCAL YEAR	SHEET No.	TOTAL SHEETS
3	FLA.	5066-151	57	1	1

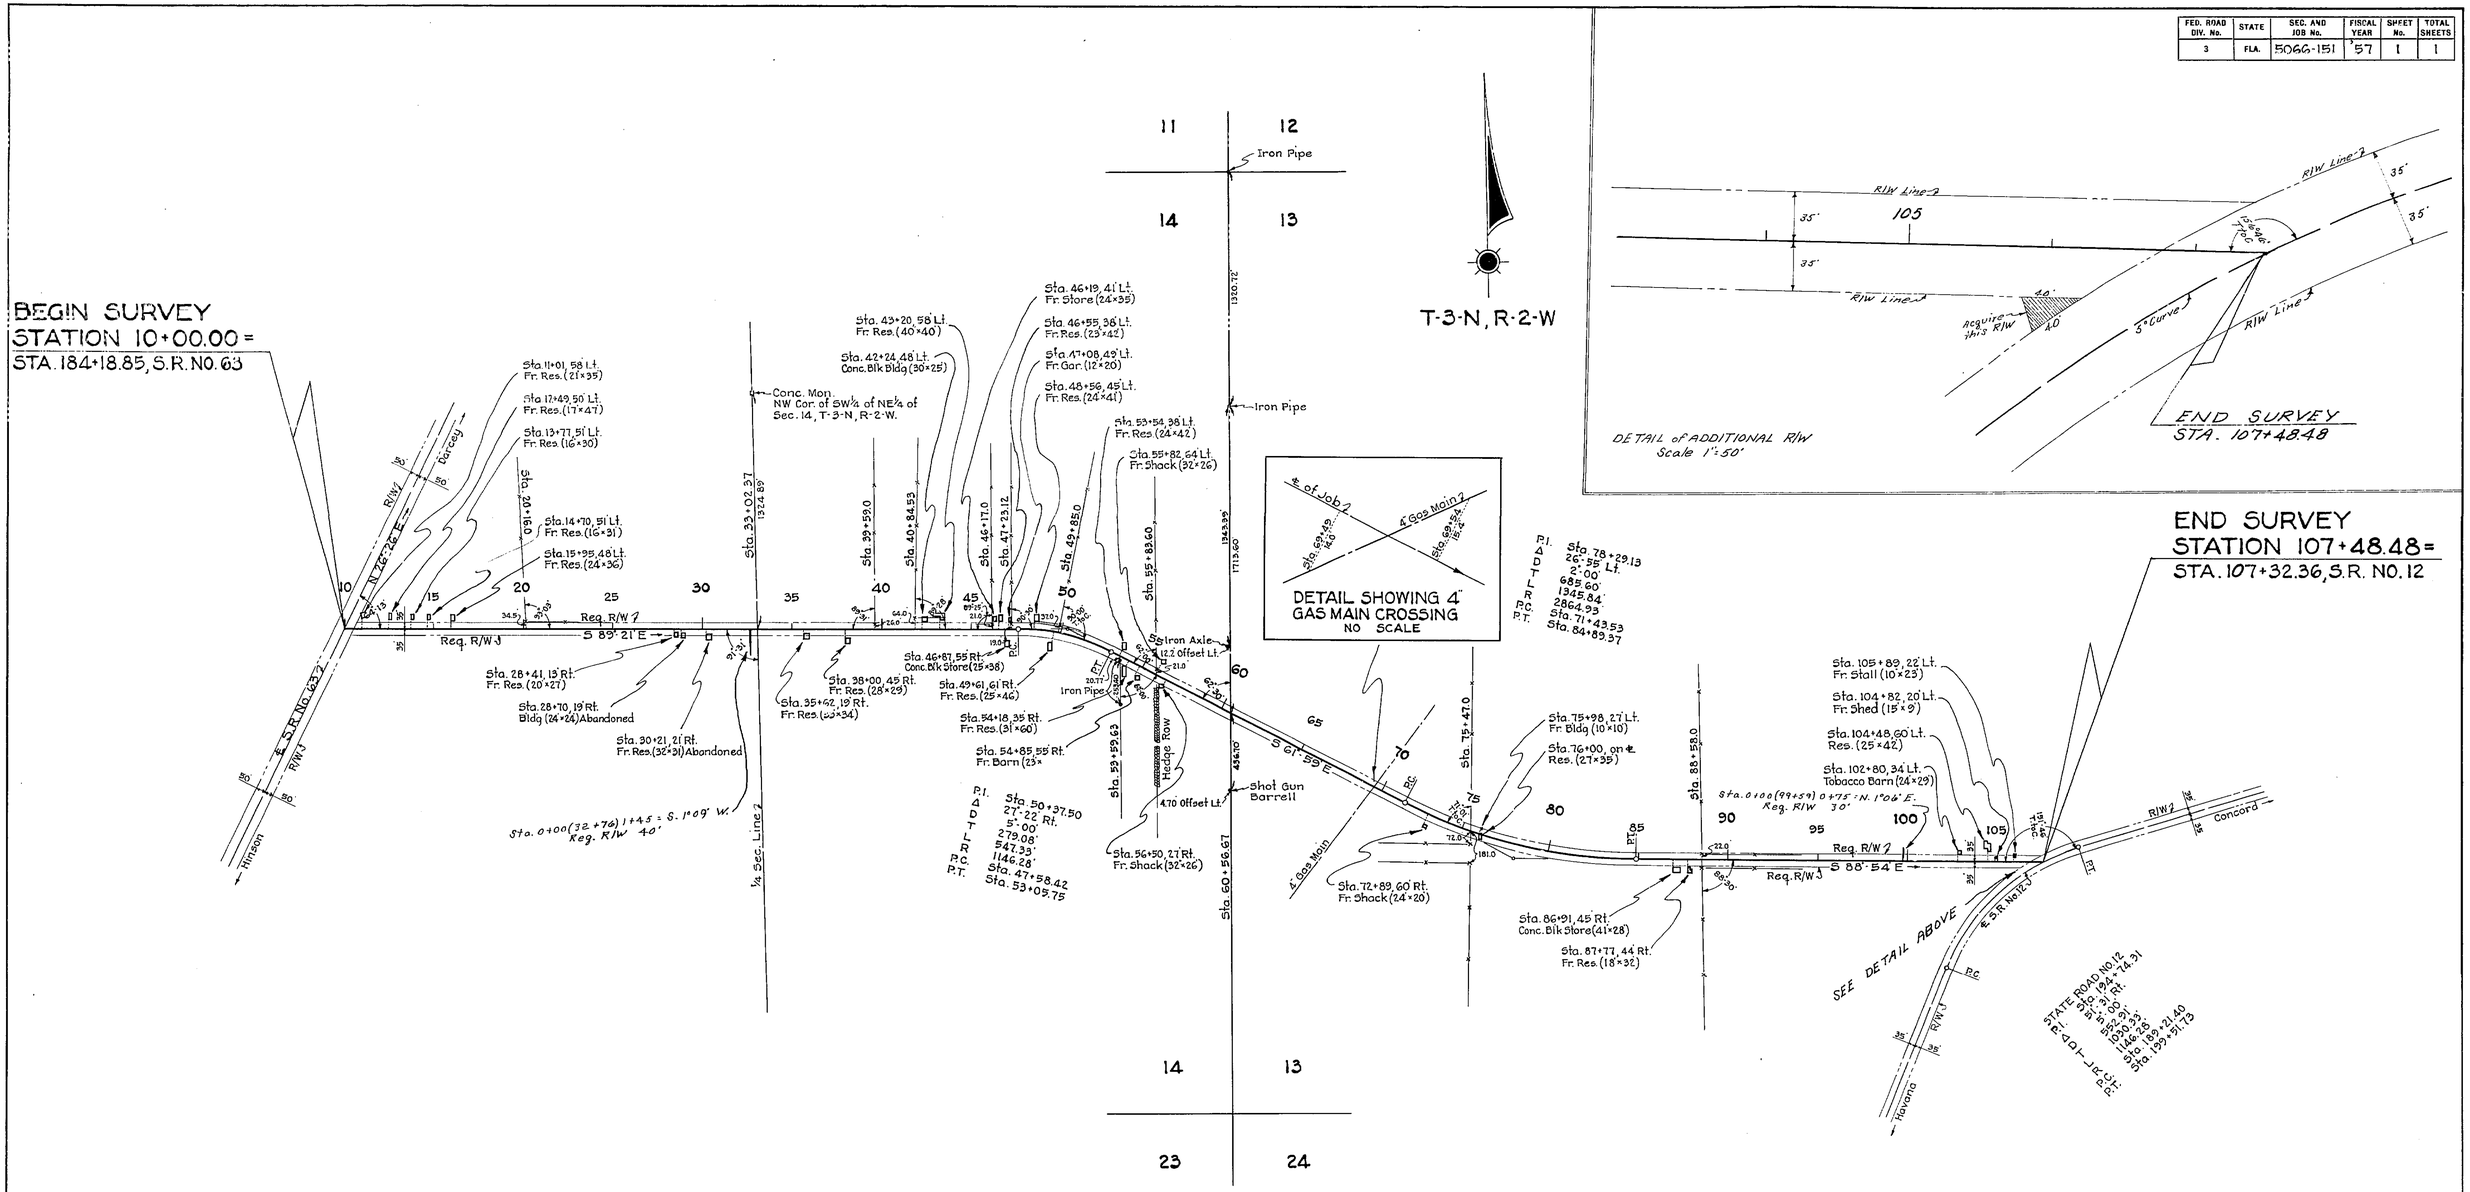

REQUIRED R/W WIDTH

35' RT. & LT. OF ℄ FROM BEGINNING TO END OF SURVEY

STATE OF FLORIDA
STATE ROAD DEPARTMENT

RIGHT OF WAY MAP

SECTION No. 5066-151

ROAD No. S-12-B GADSDEN COUNTY

SCALE 1" = 400'	NAMES	DATES	APPROVED BY
DRAWN	S.C.	6-13-57	DIVISION ENGINEER
TRACED	W.P.	6-13-57	
INDEXED			
REVISED			STATE HIGHWAY ENGINEER
REVISED			