FED. ROAD DIV. No.	STATE	SCC. AND JOB No.	FISCAL YEAR	SHEET No.	TOTAL SHEETS
3	FLA.	50G70.2601	58	1	1

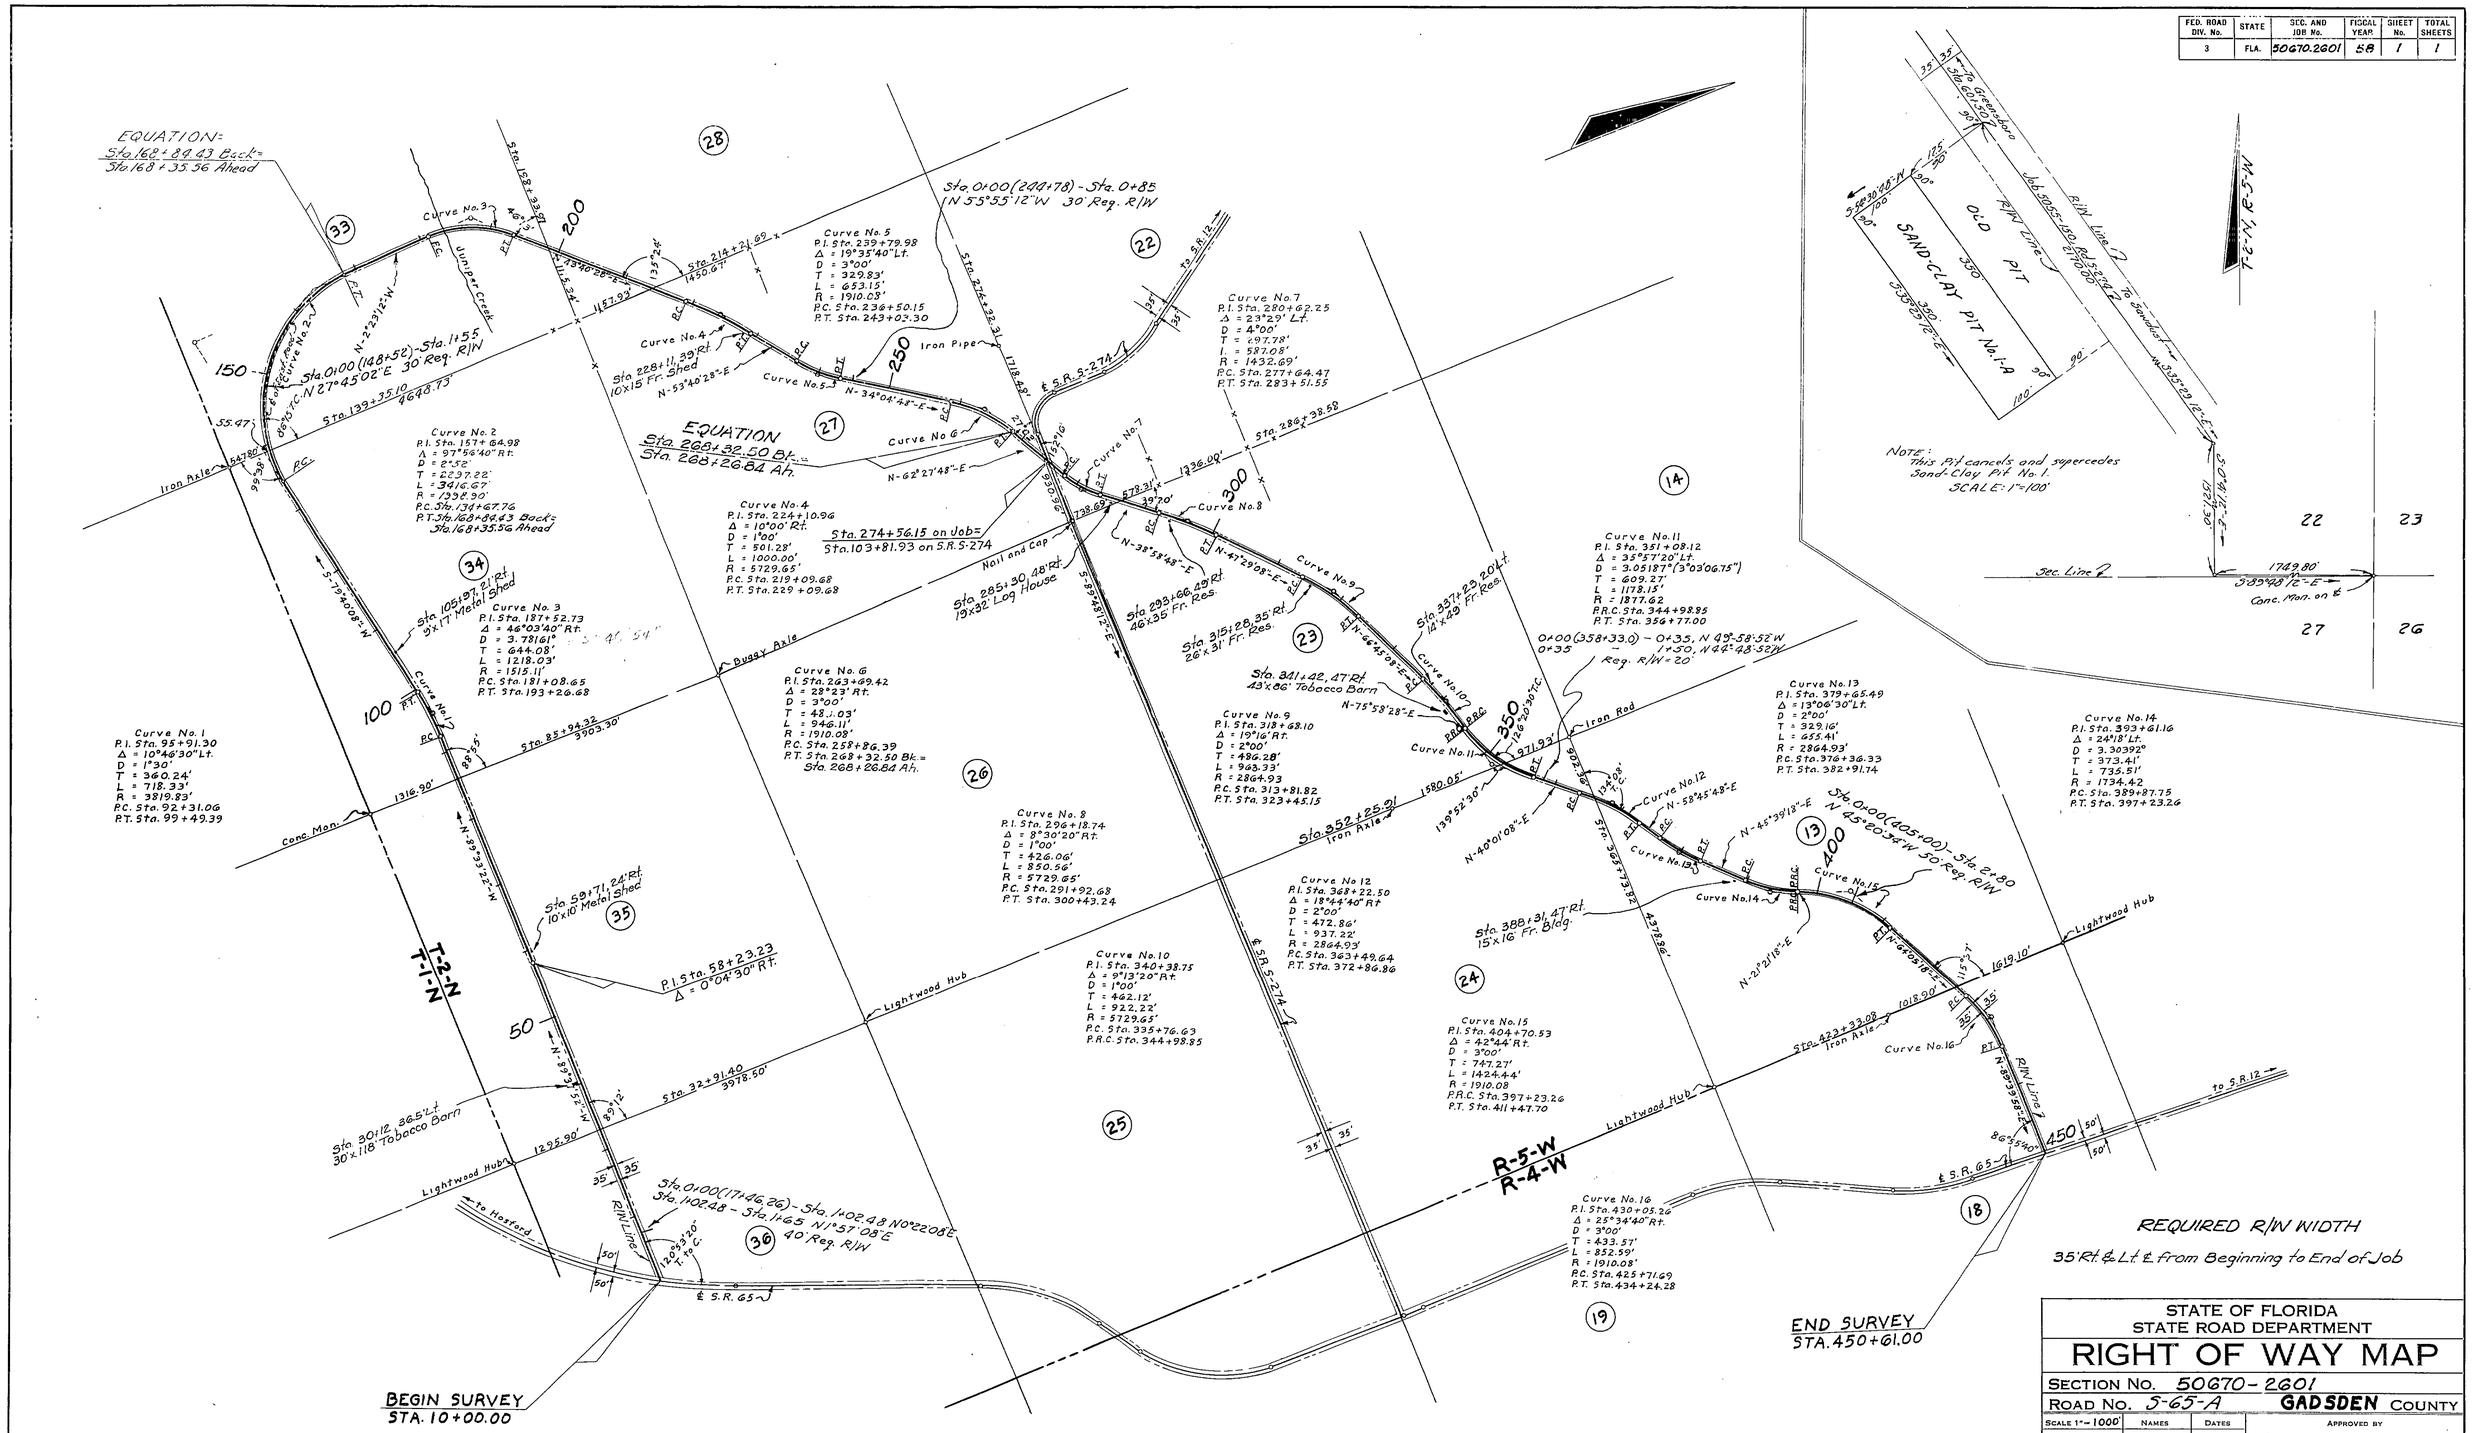

STATE OF FLORIDA
STATE ROAD DEPARTMENT

RIGHT OF WAY MAP

SECTION No. 50G70-2601

ROAD No. S-65-A GADSDEN COUNTY

SCALE 1"=1000'	NAMES	DATES	APPROVED BY
DRAWN			
TRACED	S.C.	6-17-58	DIVISION ENGINEER
INDEXED			
REVISED	H. F. R.	10-16-58	
	H. F. R.	10-21-58	
REVISED	H. F. R.	11-12-58	
	H. F. R.	11-21-58	
	H. F. R.	3-19-59	STATE HIGHWAY ENGINEER

JUNIPER CREEK ROAD