FED. ROAD DIV. No.	STATE	SEC. AND JOB No.	FISCAL YEAR	SHEET No.	TOTAL SHEETS
3	FLA.	5068-150	'57	1	1

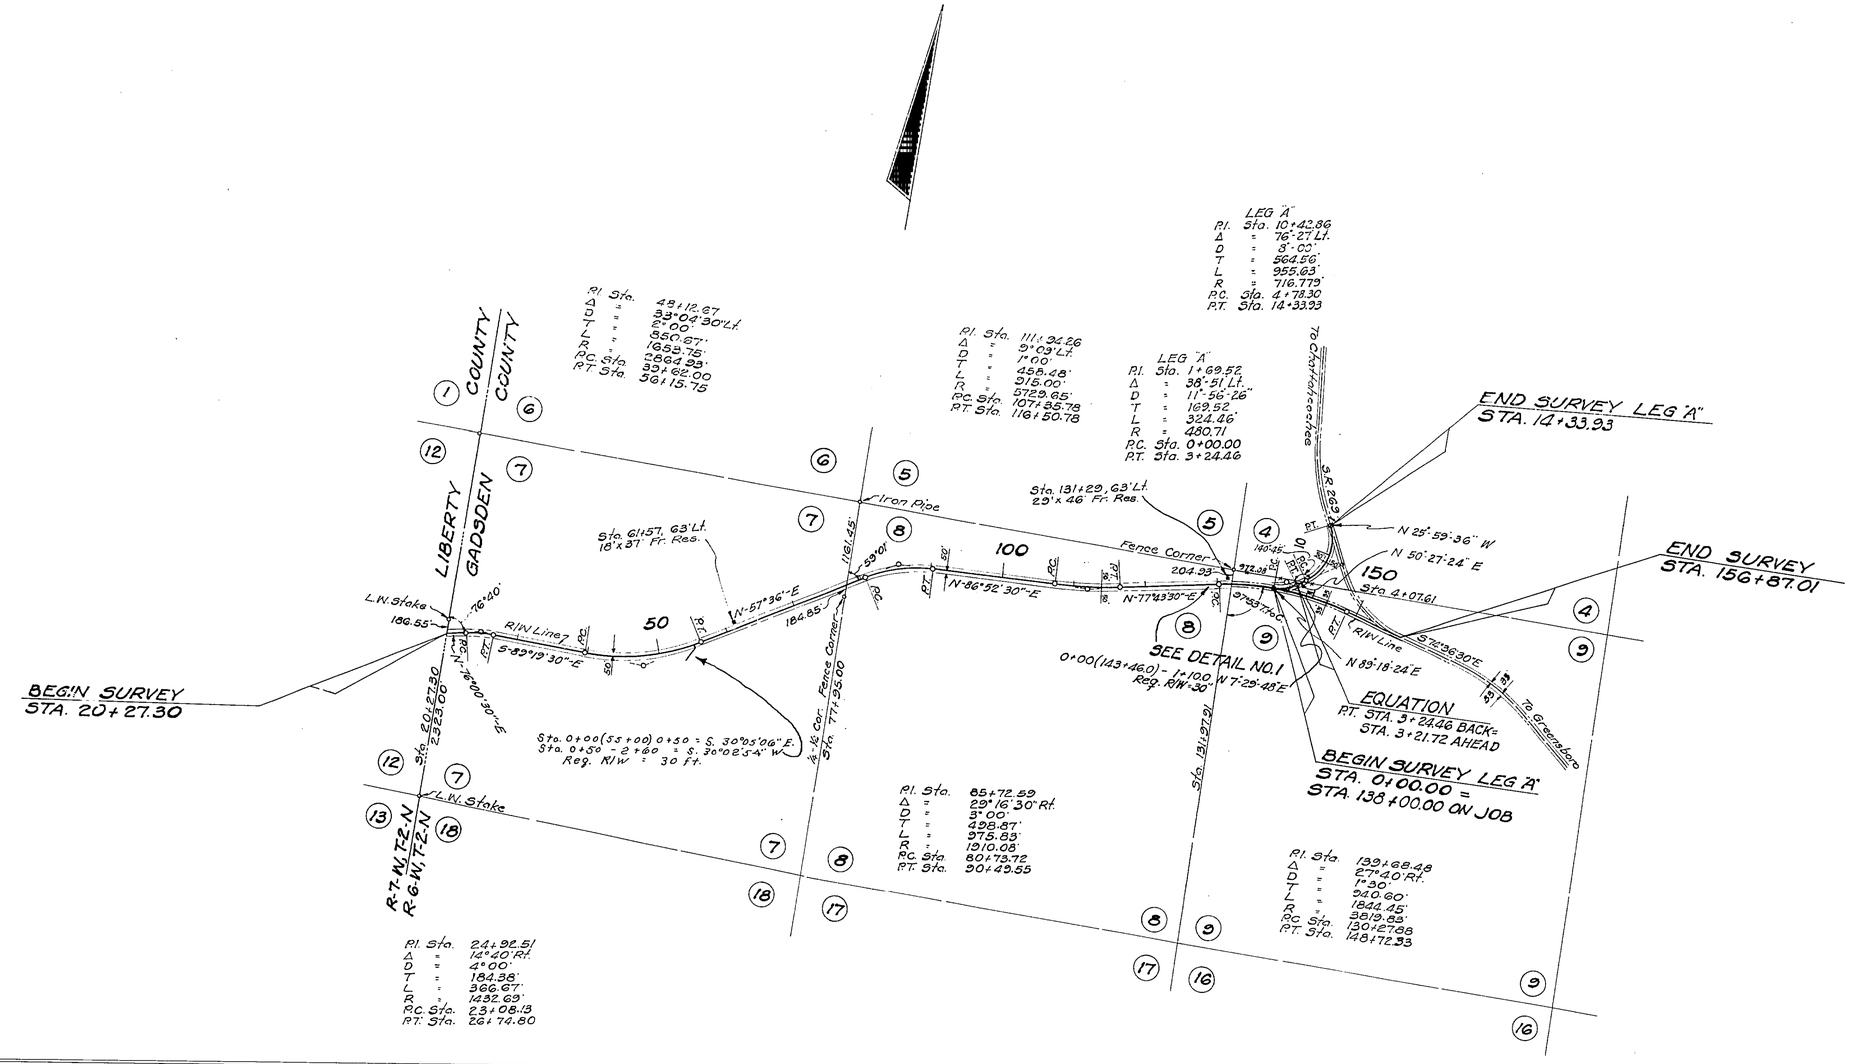

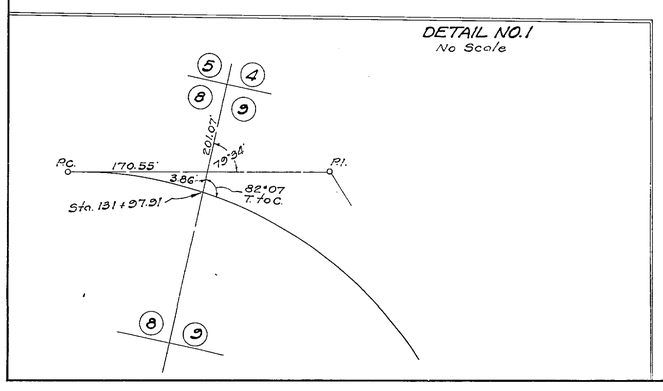

REQUIRED R/W WIDTH

50' RT. & LT. OF ℄ FROM BEGIN. OF SURVEY TO STA. 131+97.91 (JOB)
35' RT. & LT. OF ℄ FROM STA. 131+97.91 TO END OF SURVEY (JOB)
50' RT. & LT. OF ℄ FROM BEGIN. TO END OF SURVEY (LEG "A")

STATE OF FLORIDA
STATE ROAD DEPARTMENT

RIGHT OF WAY MAP

SECTION No. 5068-150

ROAD No. S-270 GADSDEN COUNTY

SCALE 1" = 1000'	NAMES	DATES	APPROVED BY
DRAWN			G. C. Dix DIVISION ENGINEER
TRACED	H.R.	4-18-57	4-28-58
INDEXED			Horton Buchan for STATE HIGHWAY ENGINEER 6-26-57
REVISED	F.K. W.P.	10-25-57 4-21-58	
REVISED			