FED. ROAD DIV. No.	STATE	SEC. AND JOB No.	FISCAL YEAR	SHEET No.	TOTAL SHEETS
3	FLA.	5069-150	'57	1	1

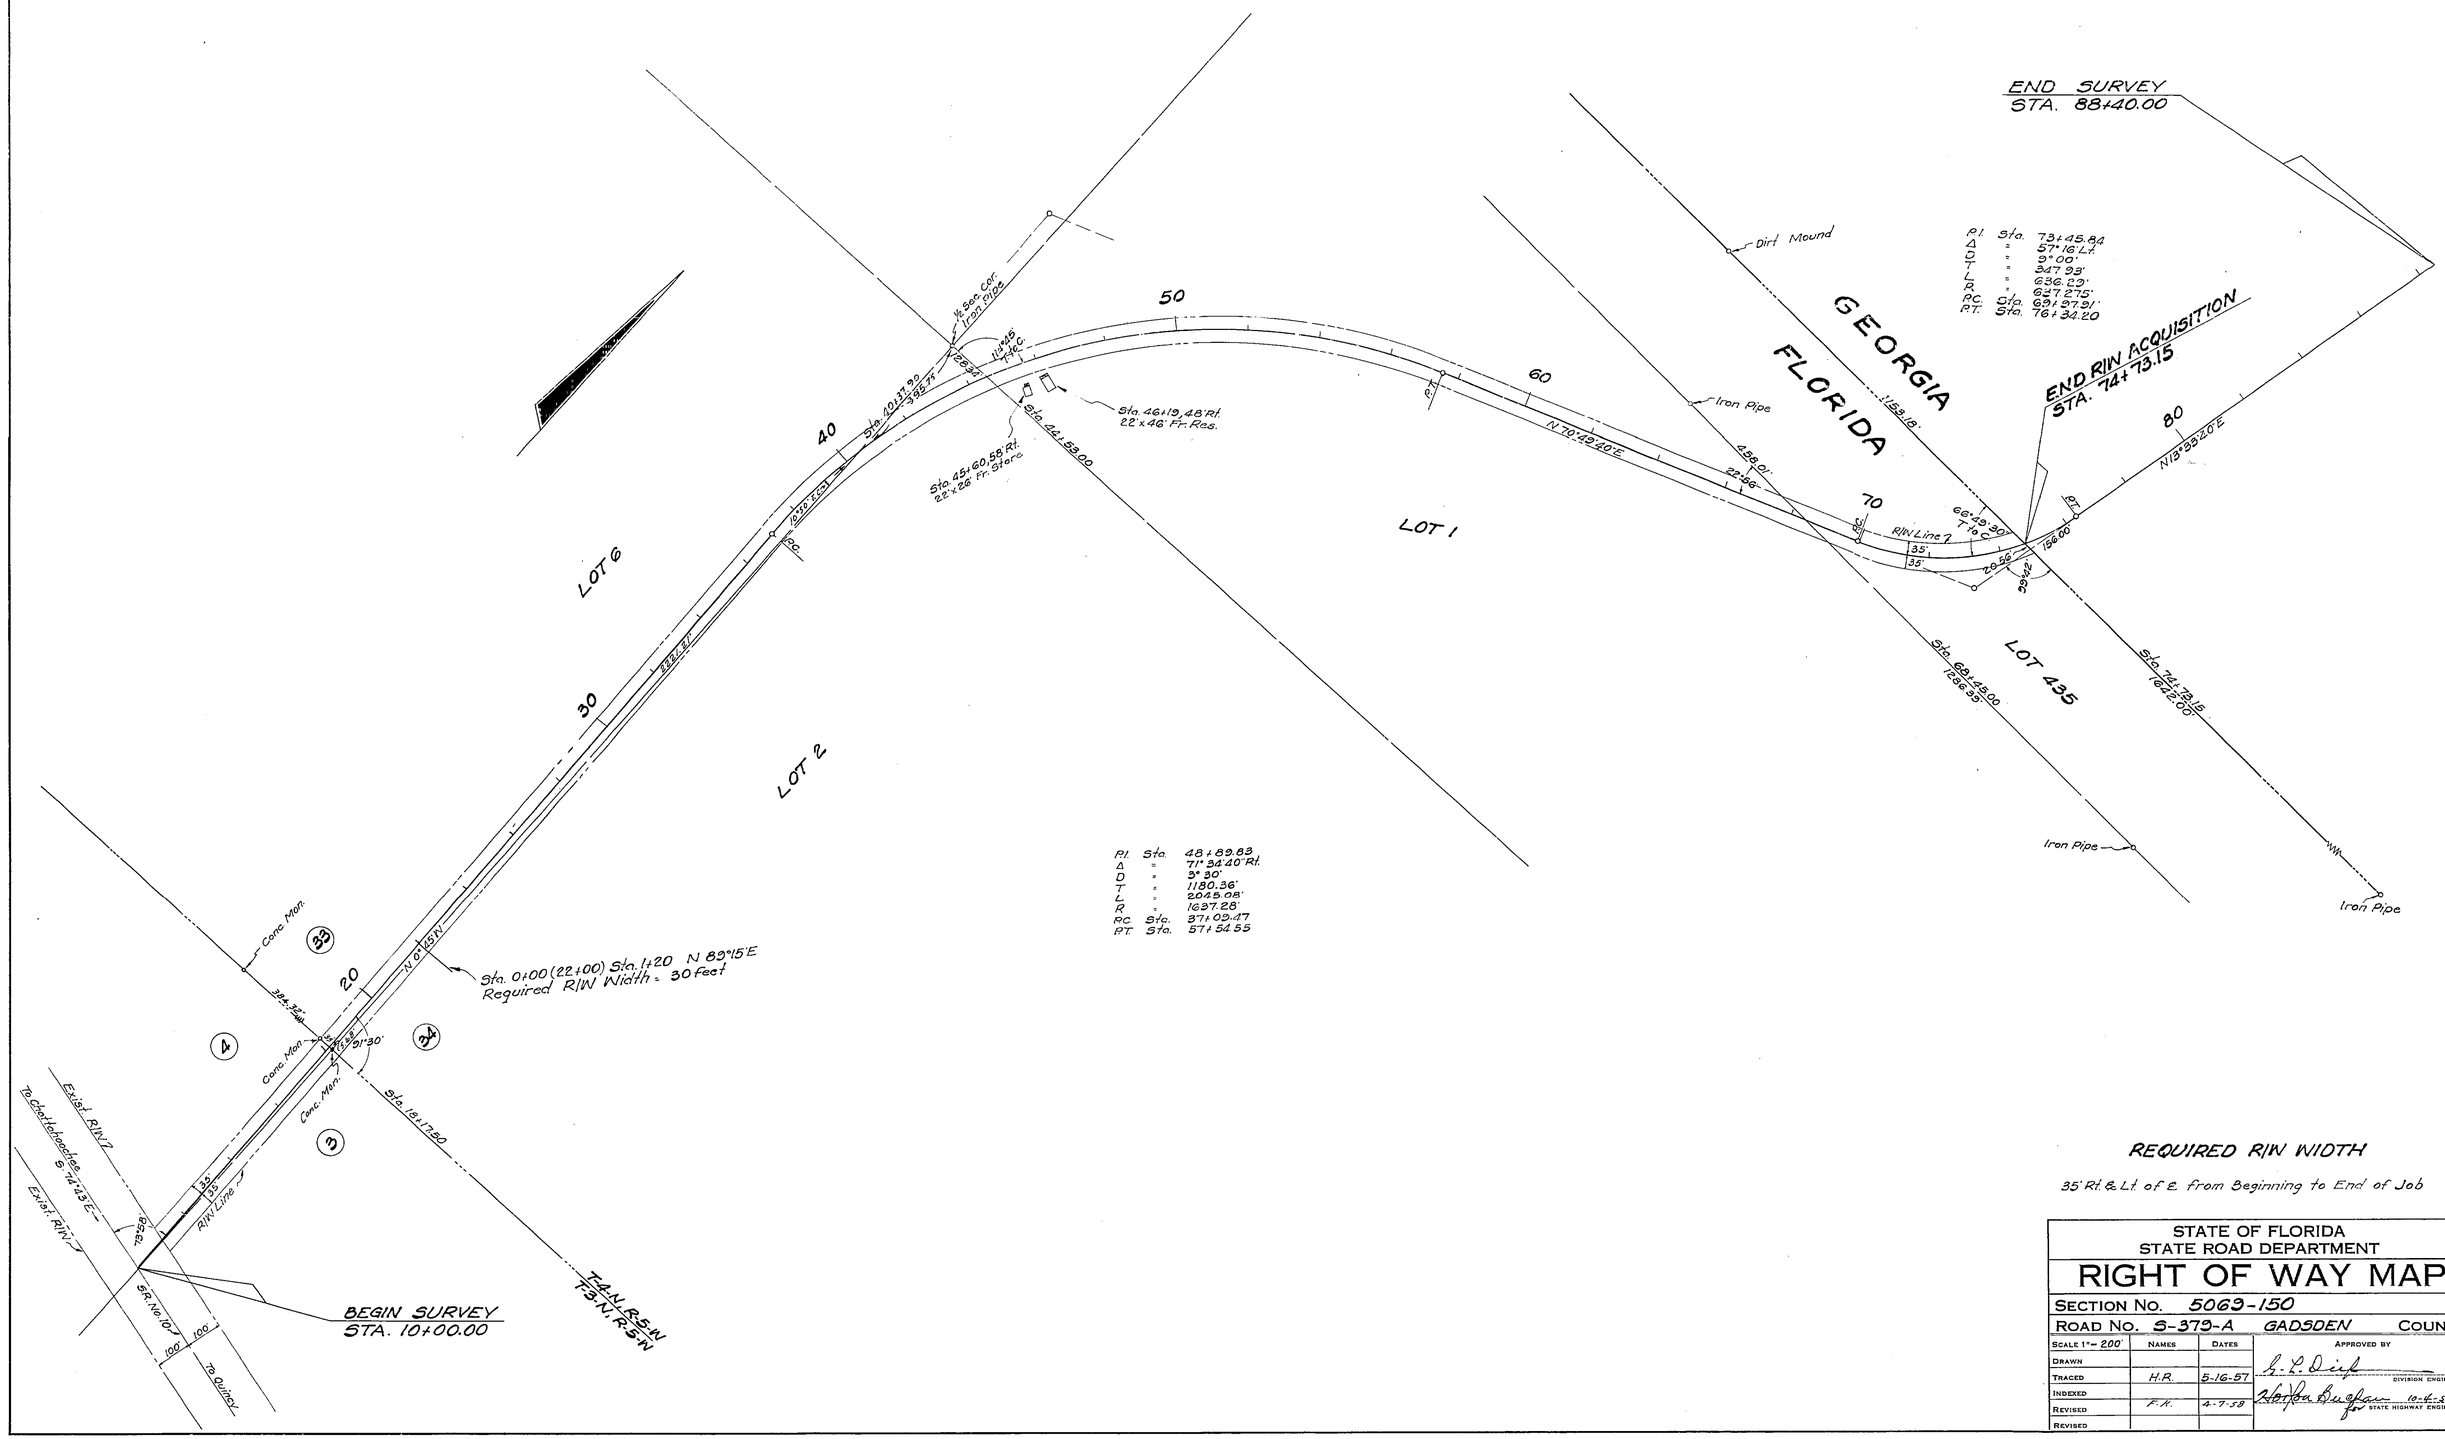

REQUIRED R/W WIDTH

35' Rt. & Lt. of ℄ from Beginning to End of Job

STATE OF FLORIDA
STATE ROAD DEPARTMENT

RIGHT OF WAY MAP

SECTION No. 5069-150

ROAD No. S-379-A GADSDEN COUNTY

SCALE 1" = 200'	NAMES	DATES	APPROVED BY
DRAWN			G. L. Dick DIVISION ENGINEER
TRACED	H.R.	5-16-57	
INDEXED			Horton Buchan for STATE HIGHWAY ENGINEER 10-4-57
REVISED	F.K.	4-7-58	
REVISED			