FED. ROAD DIV. NO.	STATE	SEC. AND JOB NO.	FISCAL YEAR	SHEET NO.	TOTAL SHEETS
3	FLA.	50701-2601	'58	1	1

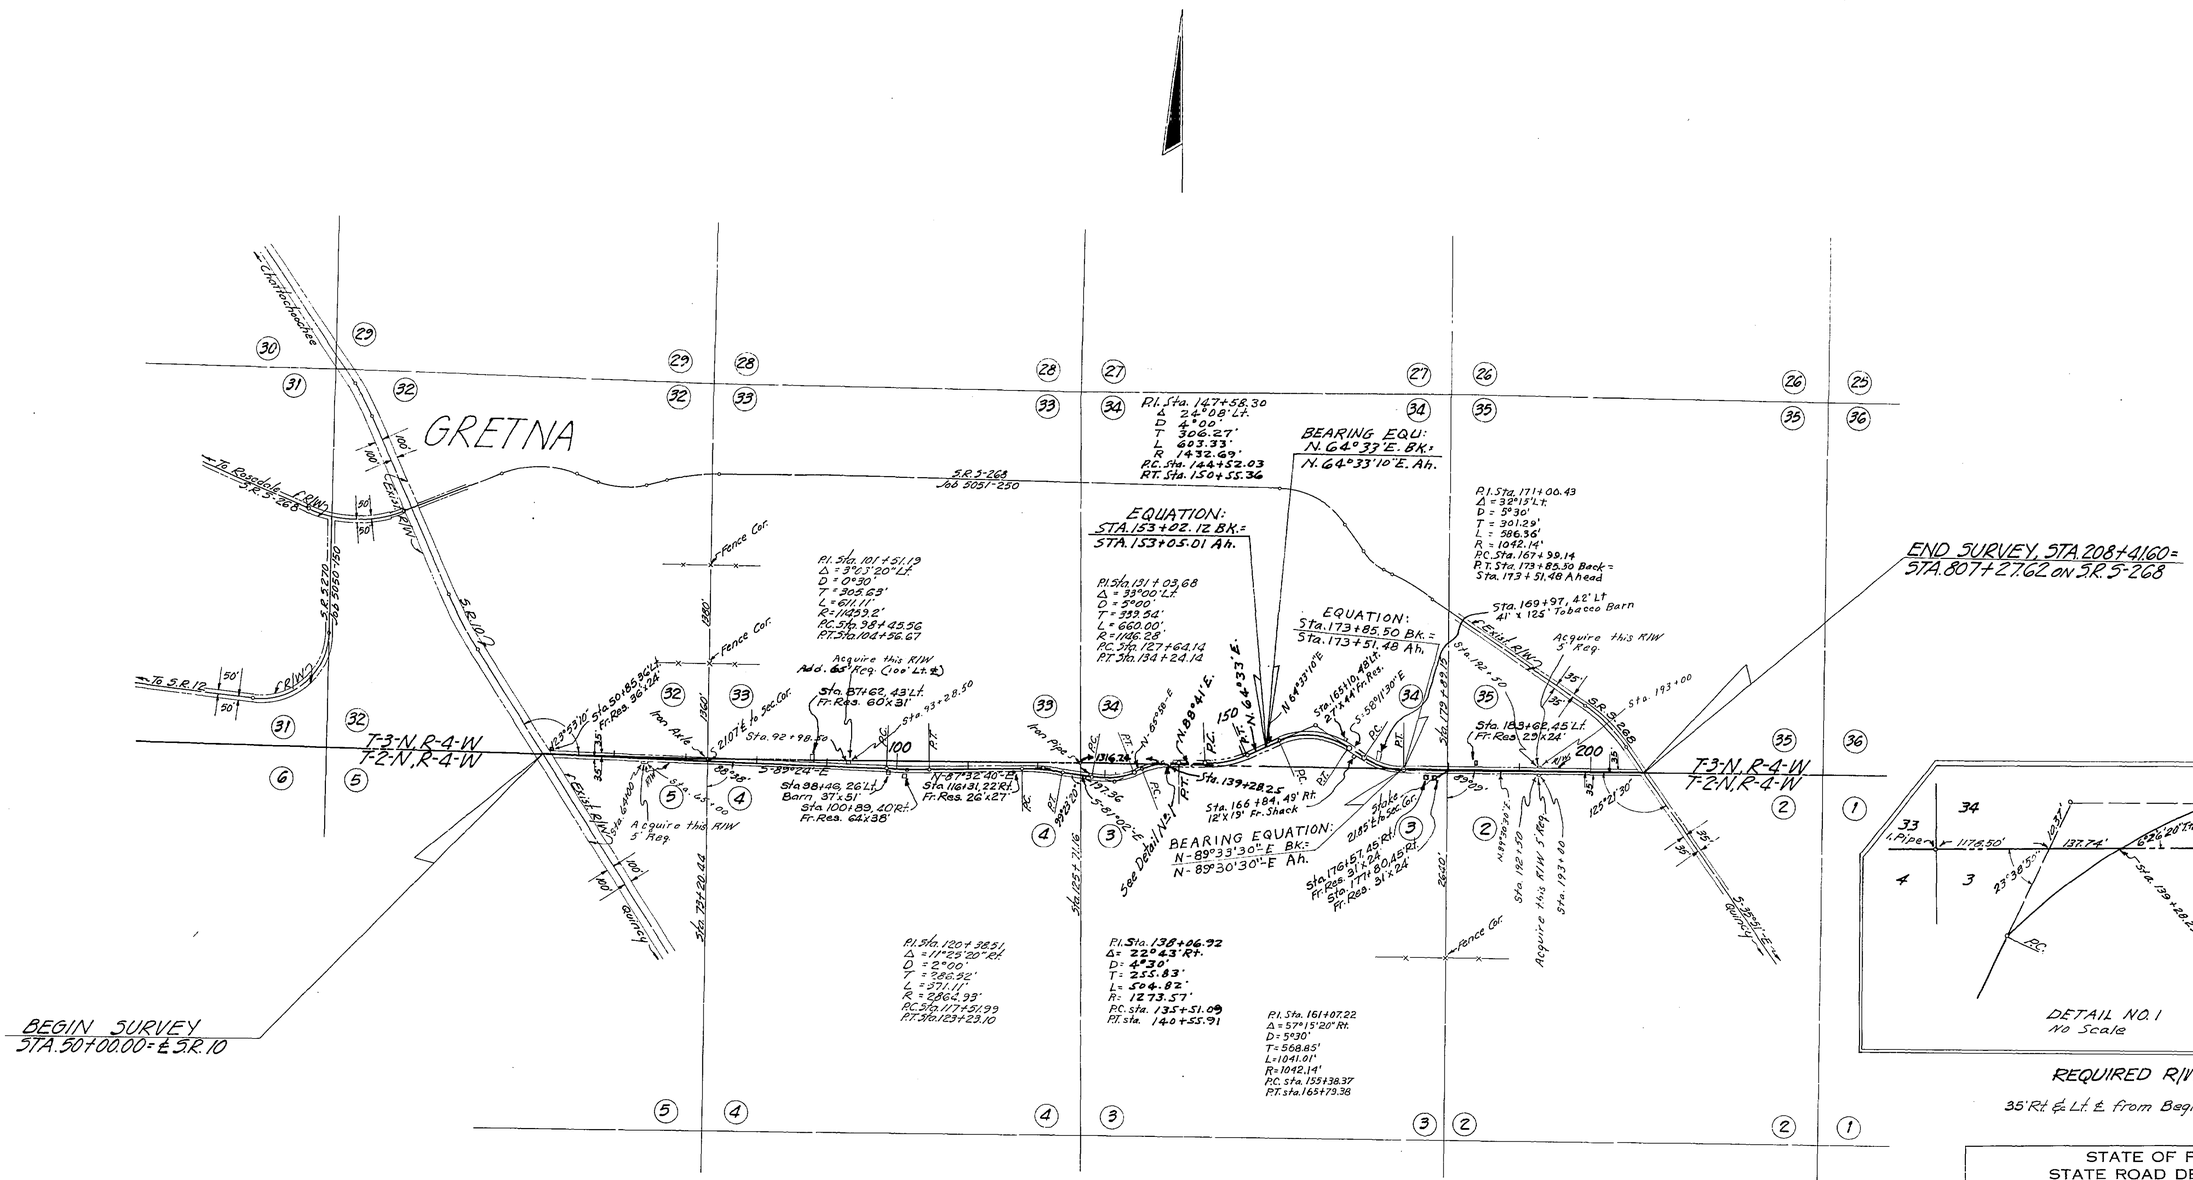

DETAIL NO. 1
No Scale

REQUIRED R/W WIDTH

35' Rt. & Lt. ℄ from Beginning to End of Job

STATE OF FLORIDA
STATE ROAD DEPARTMENT

RIGHT OF WAY MAP

SECTION NO. 50701-2601

ROAD NO. S-270-A GADSDEN COUNTY

SCALE 1" = 1000'	NAMES	DATES	APPROVED BY
DRAWN			
TRACED	B.H.B.	7-3-58	G. P. Dief — DIVISION ENGINEER
INDEXED			
REVISED	K.K.	1-13-59	Horton Bushee 8-18-58 — for STATE HIGHWAY ENGINEER
REVISED	AWE AWE	5-7-59 6-29-59	

Gretna