FED. ROAD DIV. No.	STATE	PROJECT No.	FISCAL YEAR	SHEET No.
3	FLA.	50701-2602		1

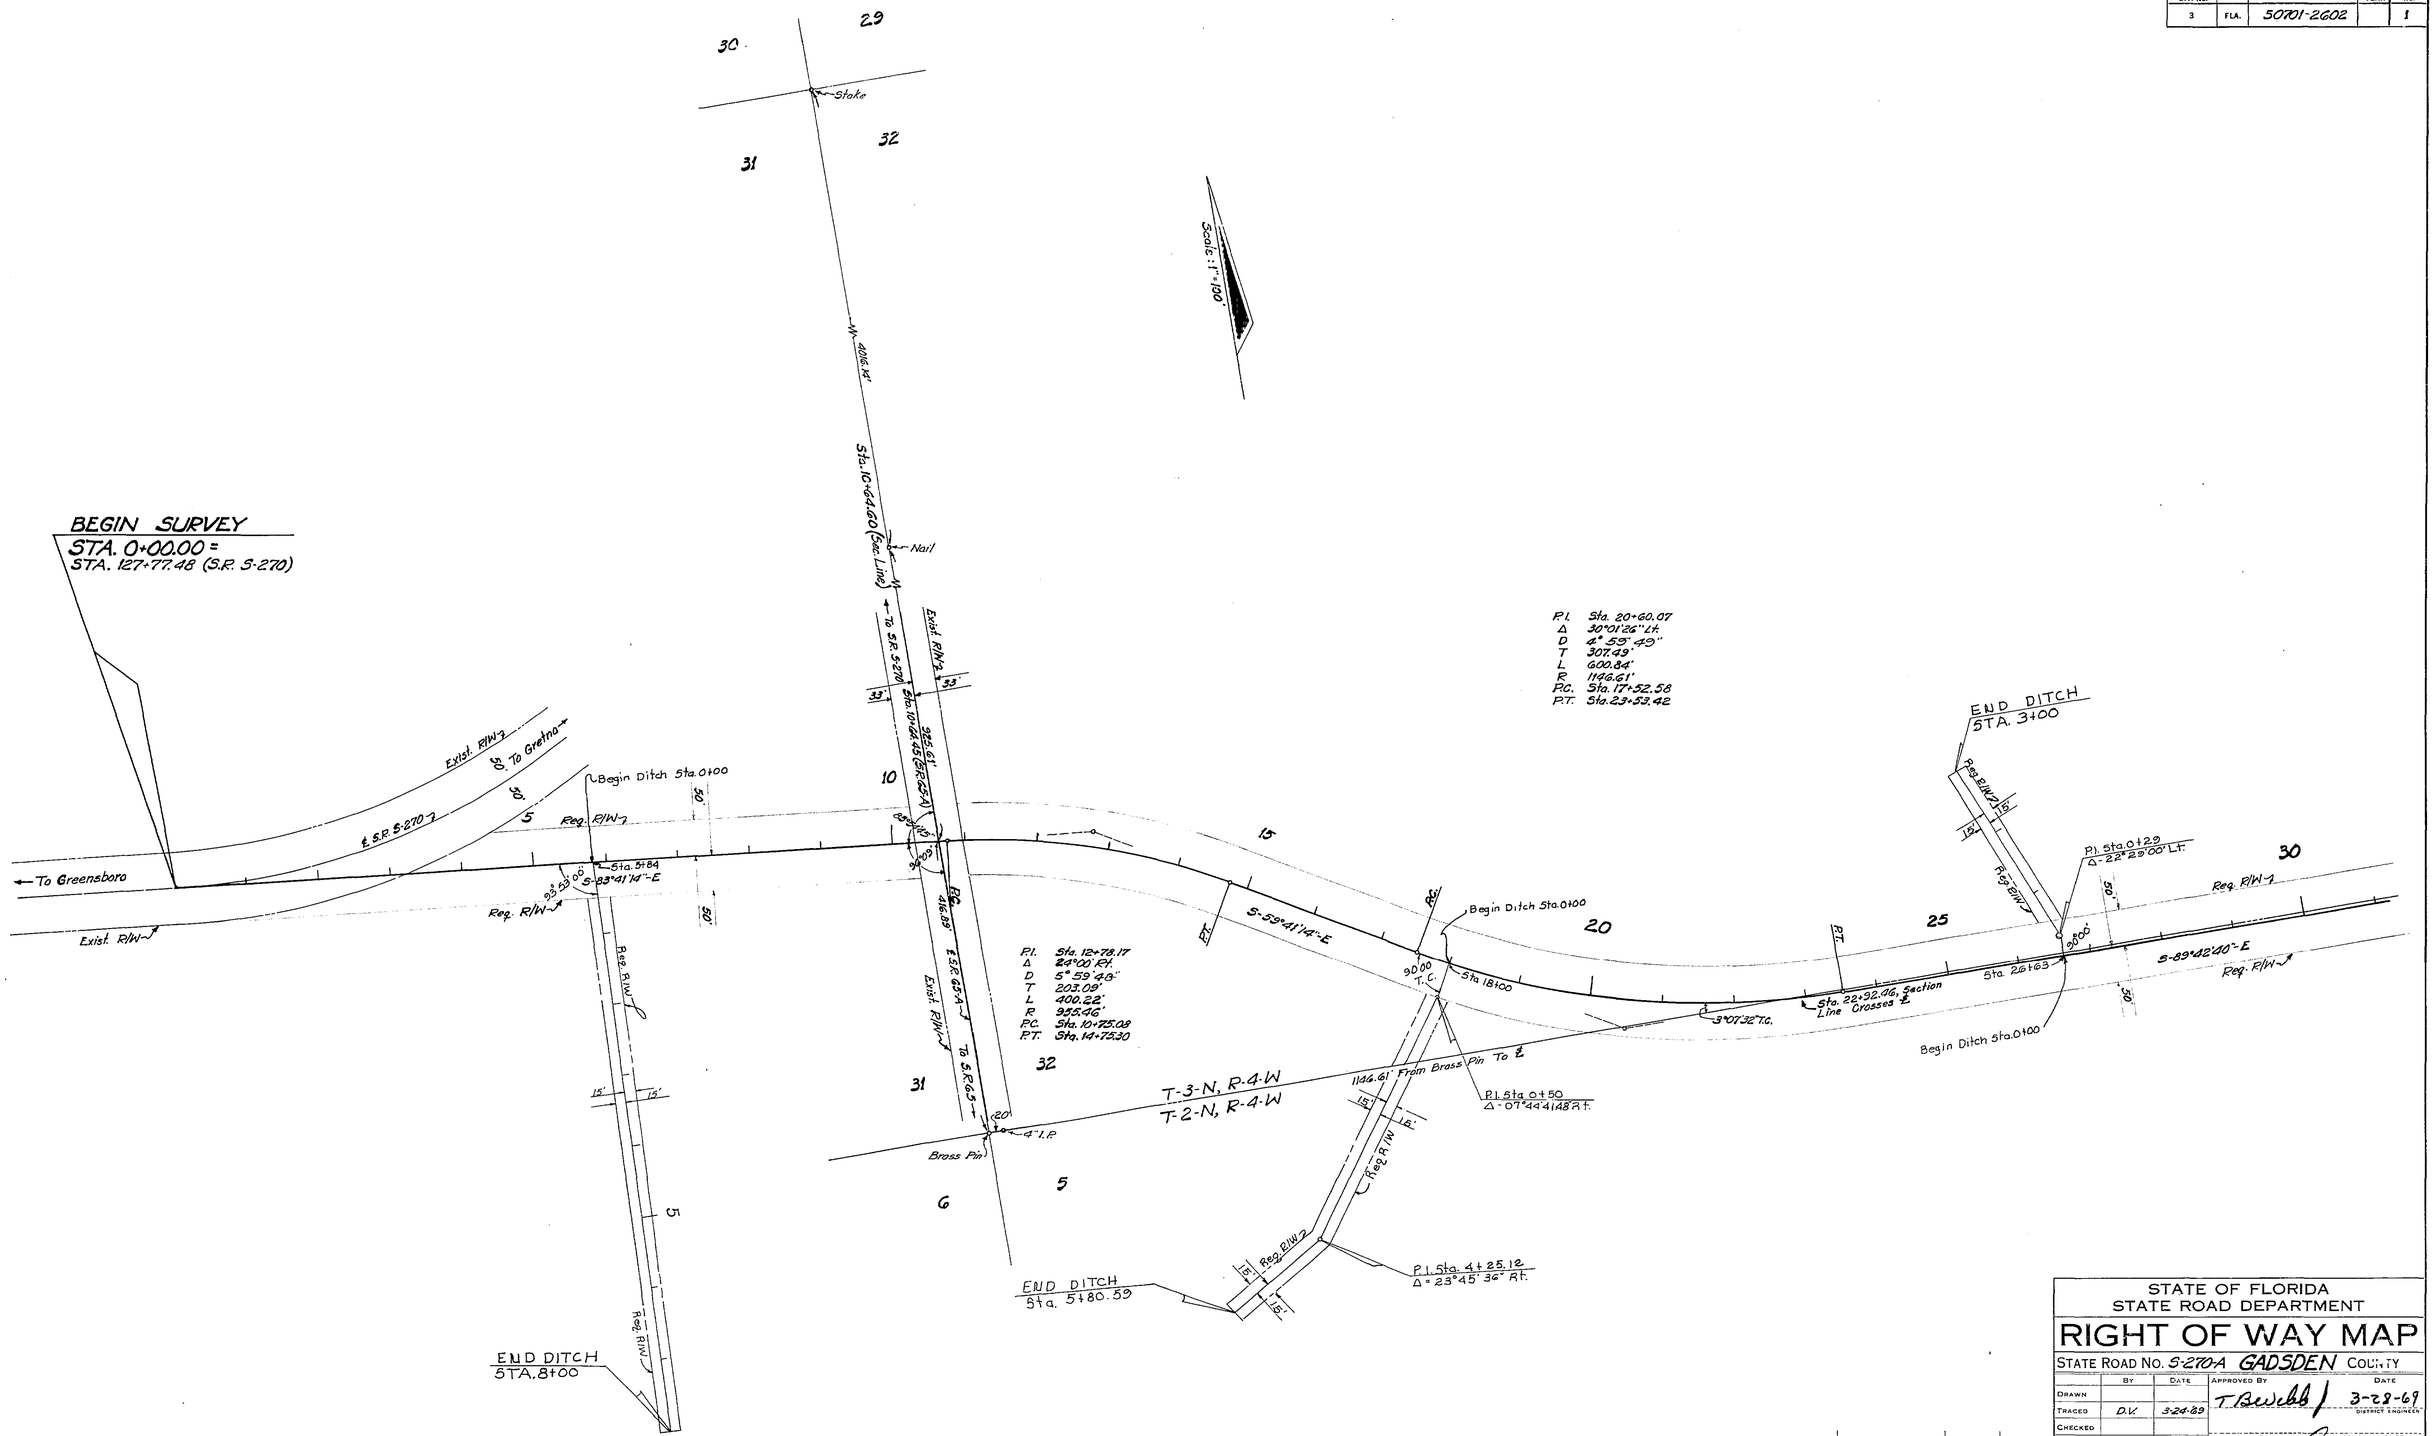

Rev. Ditch	FS-MHC	11-18-70
Ditches	CH-MHC	10-23-70
REVISION	BY	DATE

STATE OF FLORIDA
STATE ROAD DEPARTMENT

RIGHT OF WAY MAP

STATE ROAD No. S-270-A GADSDEN COUNTY

	BY	DATE	APPROVED BY	DATE
DRAWN			T. Bewebb	3-28-69 DISTRICT ENGINEER
TRACED	D.V.	3-24-69		
CHECKED				
COMPARED				ENGINEER OF RIGHTS OF WAY
INDEXED				11/23/69 STATE HIGHWAY ENGINEER

SECTION. 50701-2602 SHEET 1 OF 2

FROM S.R. 270 TO S.R. 10 SOUTH OF GRETNA

A. R. COCKWELL, JACKSONVILLE, FLORIDA — INK LINEN —