FED. ROAD DIV. No.	STATE	SEC. AND JOB No.	FISCAL YEAR	SHEET No.	TOTAL SHEETS
3	FLA.	50702-2601	'59	1	2

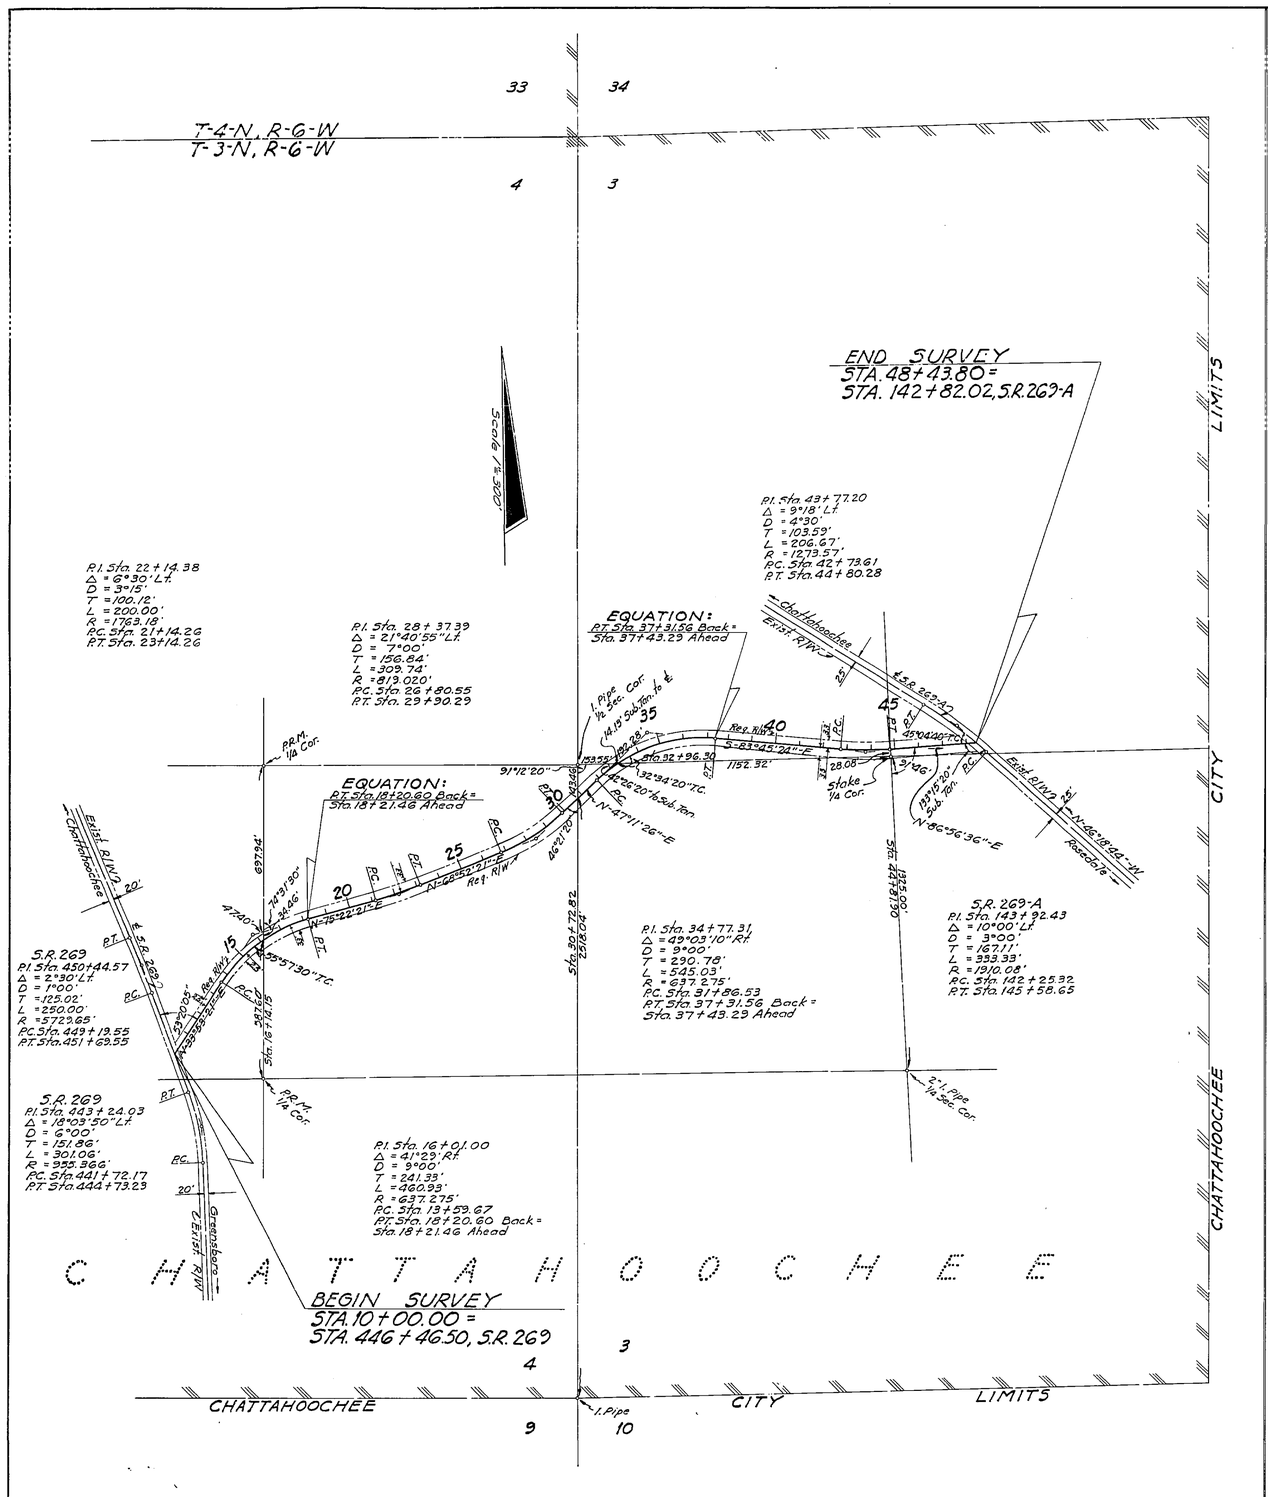

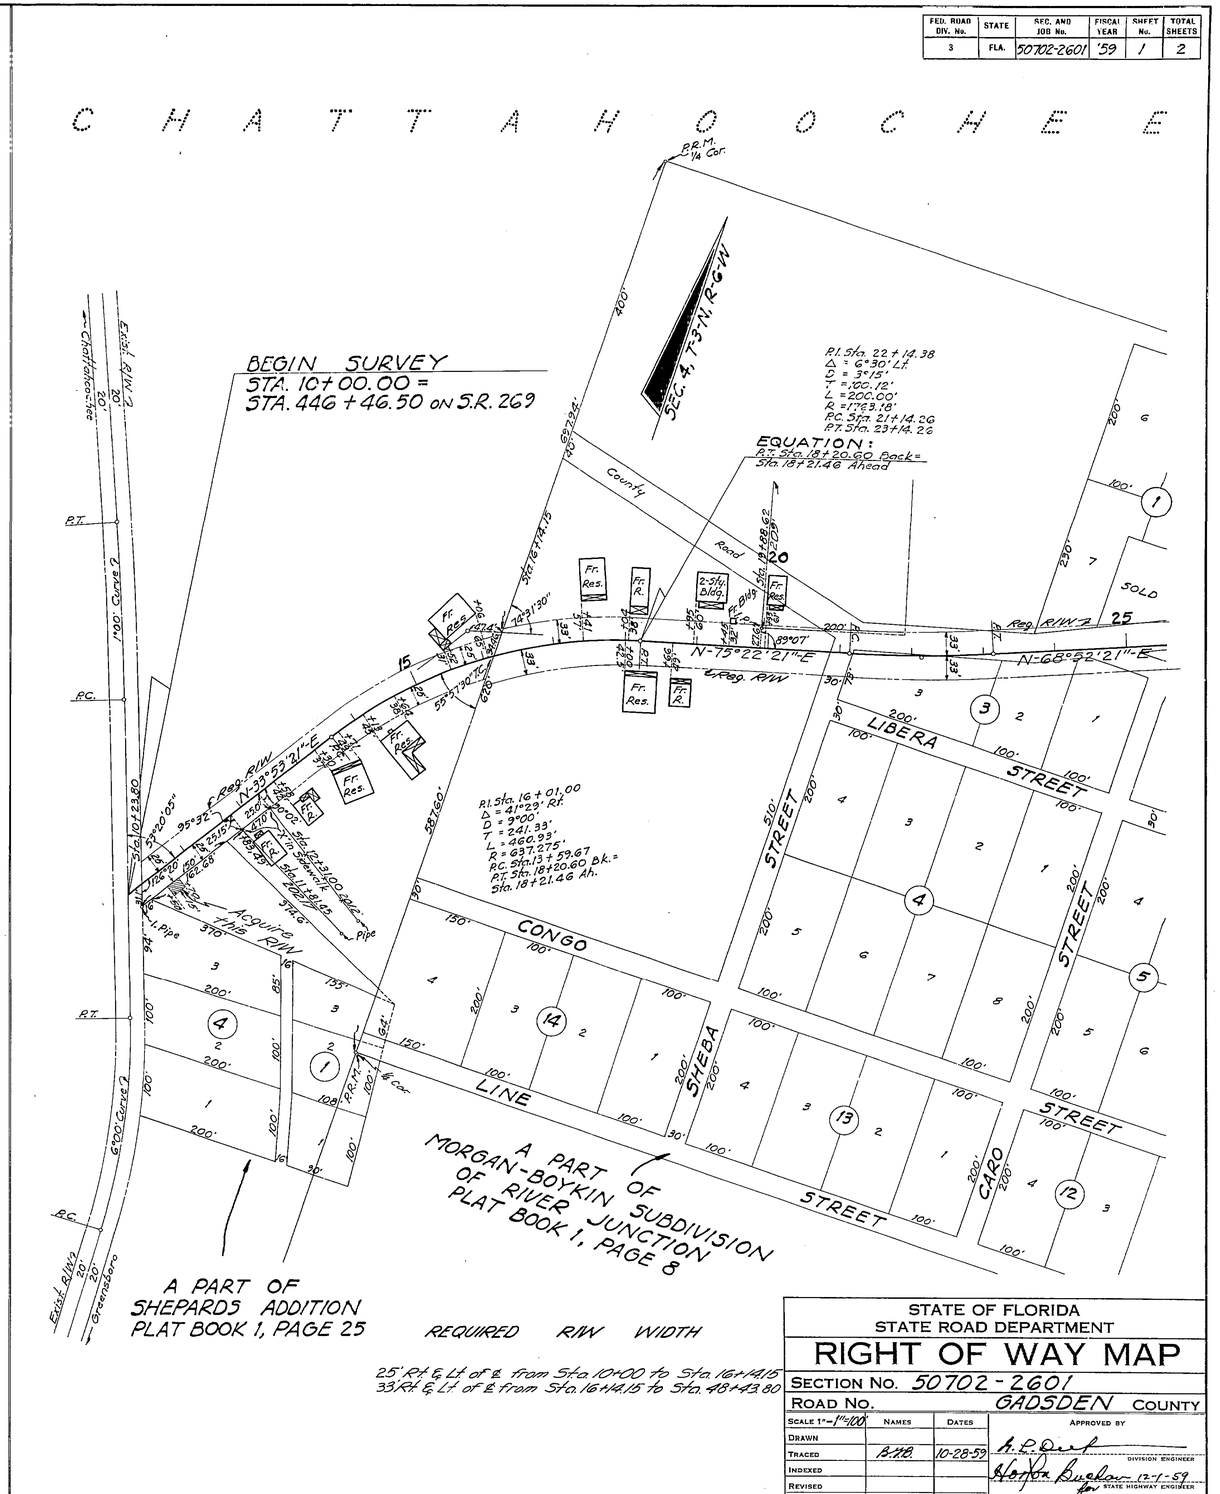

STATE OF FLORIDA
STATE ROAD DEPARTMENT

RIGHT OF WAY MAP

SECTION No. 50702-2601

ROAD No. GADSDEN COUNTY

SCALE 1"=1"=100'	NAMES	DATES	APPROVED BY
DRAWN			
TRACED	B.H.B.	10-28-59	DIVISION ENGINEER
INDEXED			12-1-59 for STATE HIGHWAY ENGINEER
REVISED			
REVISED			

S.R. 269 TO S.R. 269-A IN CHATTAHOOCHEE

FED. ROAD DIV. No.	STATE	SEC. AND JOB No.	FISCAL YEAR	SHEET No.	TOTAL SHEETS
3	FLA.	50702-2601	'59	2	2

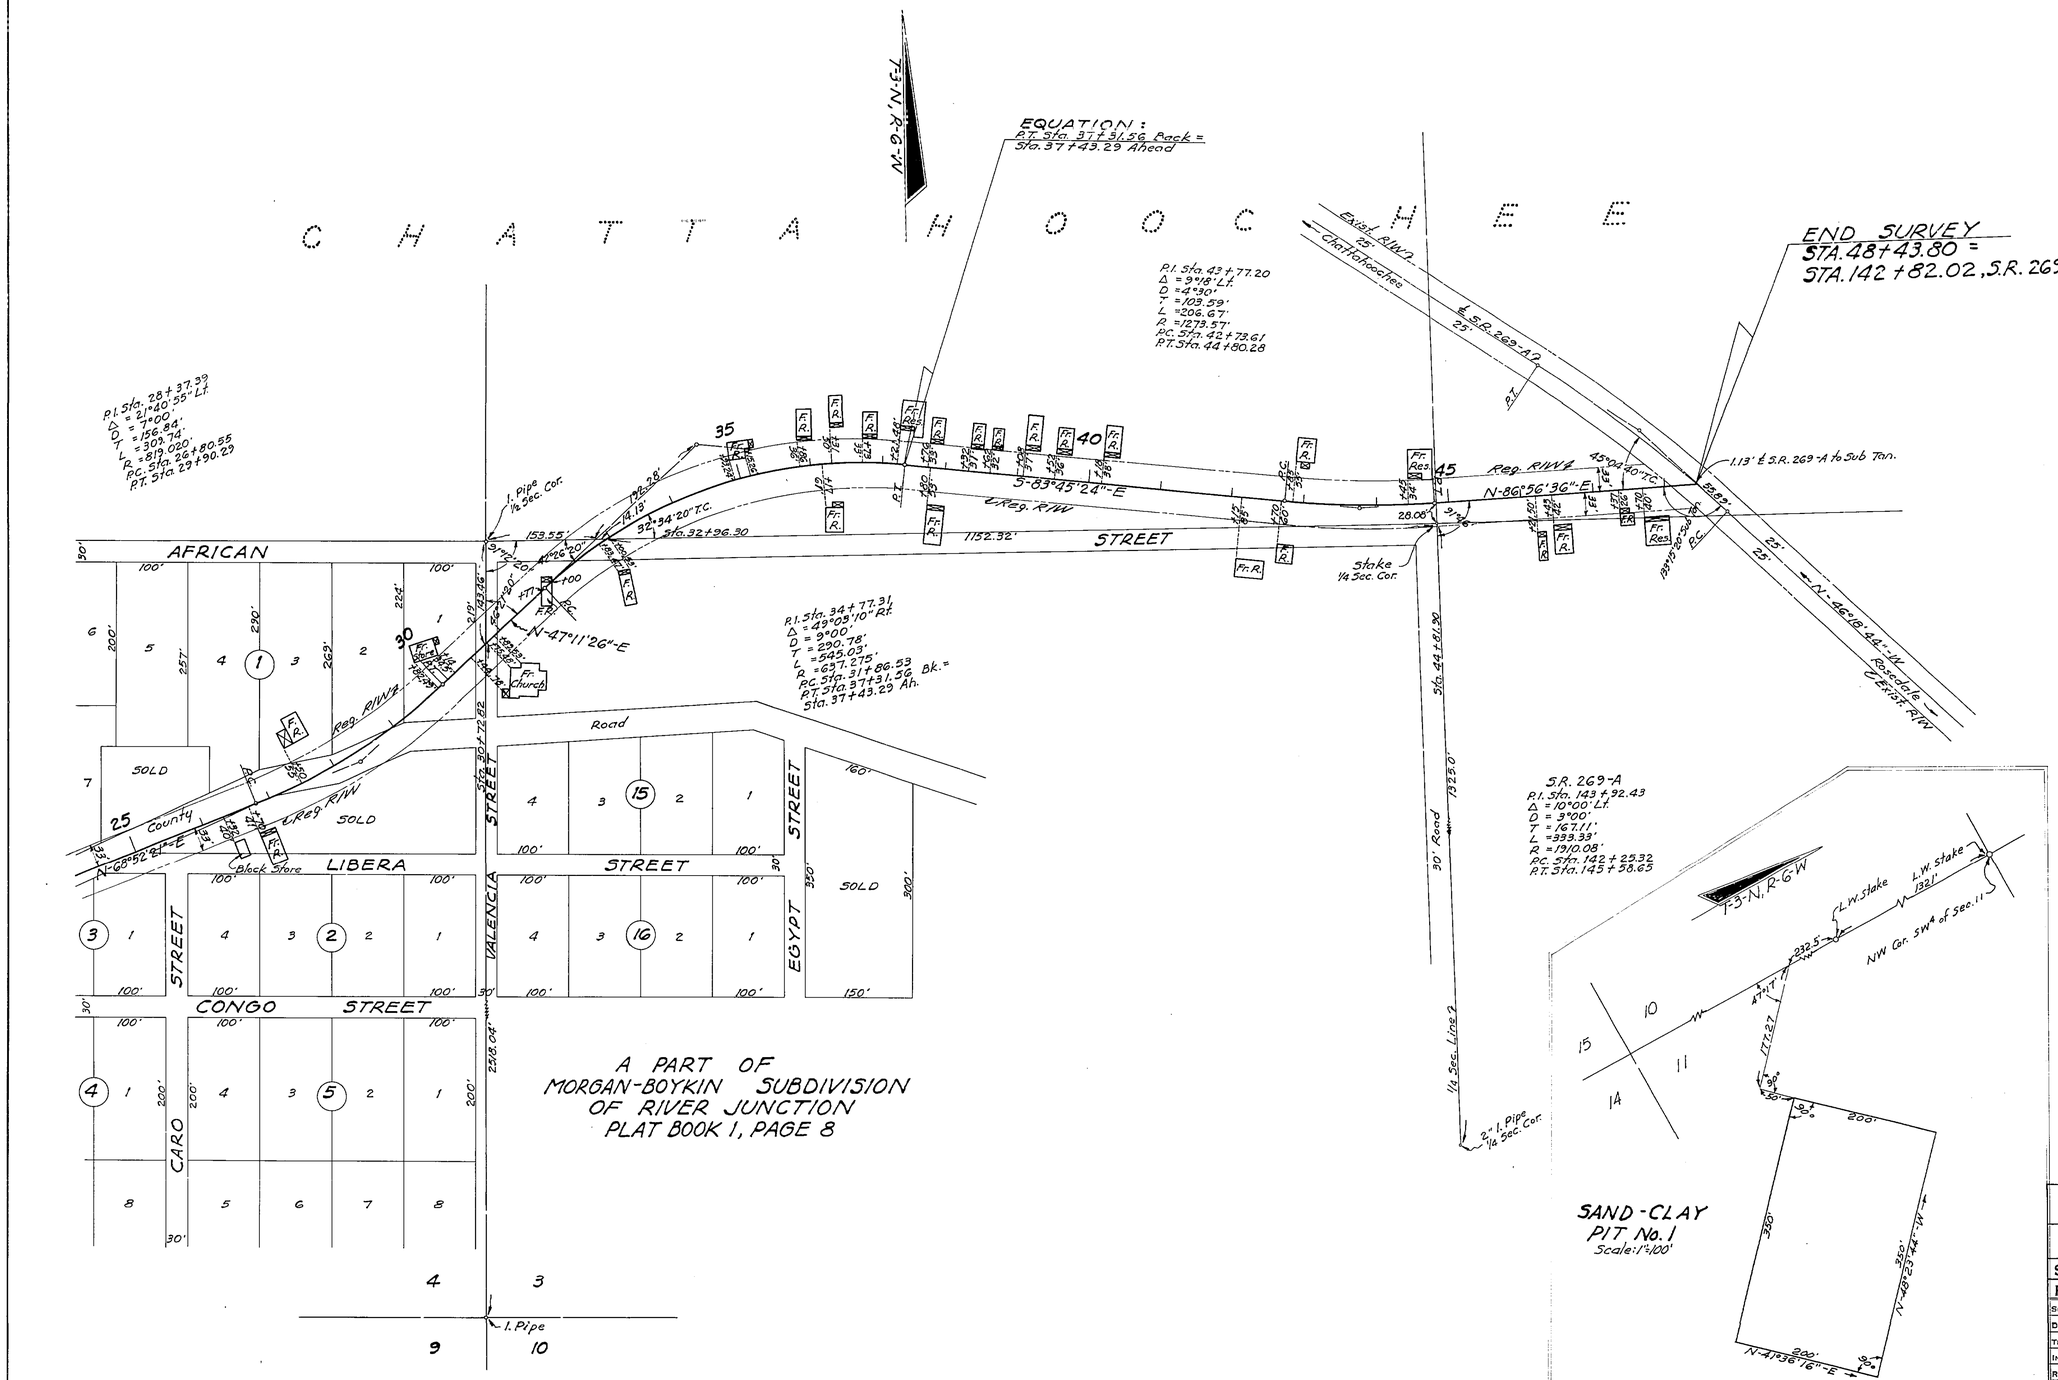

STATE OF FLORIDA
STATE ROAD DEPARTMENT

RIGHT OF WAY MAP

SECTION No. 50702-2601

ROAD No. GADSDEN COUNTY

SCALE 1"=100'	NAMES	DATES	APPROVED BY
DRAWN			
TRACED	B.M.B.	10-28-59	G. R. Dieff — DIVISION ENGINEER
INDEXED			
REVISED	A.W.C.	1-8-60	Norton Buchan 12-1-59 for STATE HIGHWAY ENGINEER
REVISED			

S.R. 269 TO S.R. 269-A IN CHATTAHOOCHEE