FED. ROAD DIV. No.	STATE	PROJECT No.	FISCAL YEAR	SHEET No.
3	F.L.A.	50702-2603		1

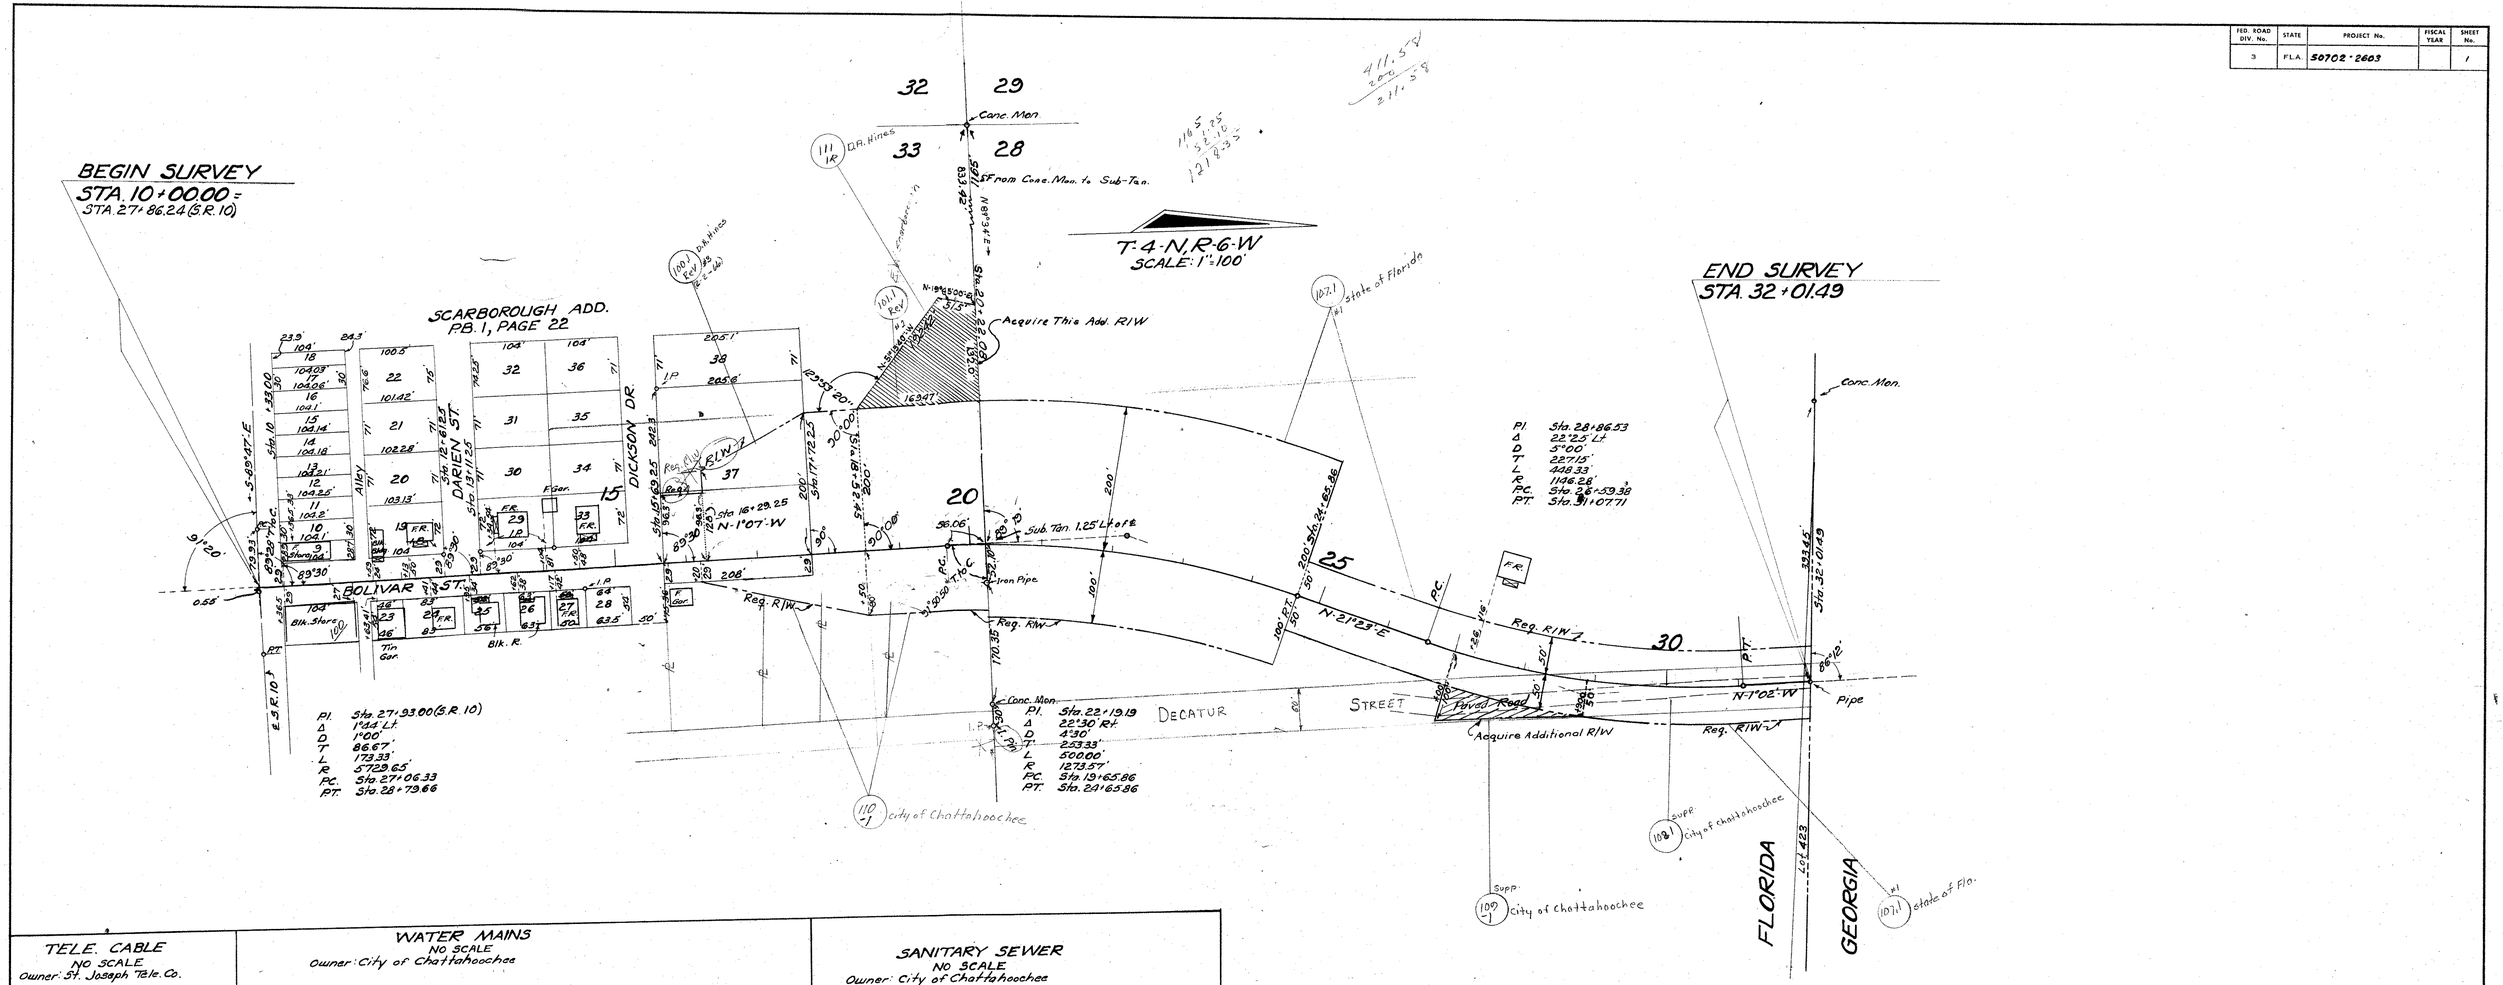

TELE. CABLE
NO SCALE
Owner: St. Joseph Tele. Co.

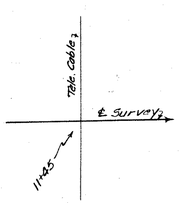

WATER MAINS
NO SCALE
Owner: City of Chattahoochee

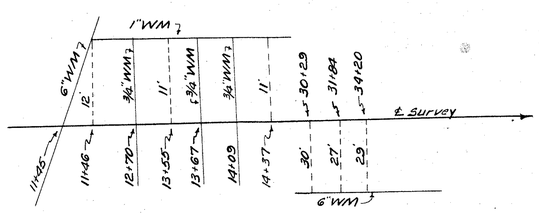

SANITARY SEWER
NO SCALE
Owner: City of Chattahoochee

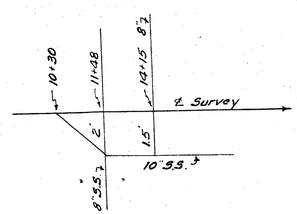

POWER POLES		
STA.	RT.	LT.
10+47	22'	
11+36		20'
11+38	21'	
12+04	22'	
12+87	21'	
14+05	21'	
15+18	19'	
15+66	19'	
27+00	44'	
27+26		45'
28+37	on ℄	
30+11		27'
32+01		32'

Owner: City of Chattahoochee

REVISION	BY	DATE
Rev. Add. R/W	K.R.E.	3-16-70
Add. R/W	K.R.S.	9-21-70
Additional R/W	J.M.C.	5-27-66
R/W Rev.	J.M.C.	2-9-66
Section Tie	J.D.	2-1-66
R/W Line	J.D.	10-26-65

STATE OF FLORIDA
STATE ROAD DEPARTMENT

RIGHT OF WAY MAP

STATE ROAD No. GADSDEN COUNTY

	BY	DATE	APPROVED BY	DATE
DRAWN				
TRACED	DFE	6-22-65	DISTRICT ENGINEER	
CHECKED				
COMPARED			ENGINEER OF RIGHTS OF WAY	
INDEXED			STATE HIGHWAY ENGINEER	

SECTION 50702-2603 SHEET 1 OF 1

SR 10 IN CHATTAHOOCHEE TO GA. LINE