FED. ROAD DIV. No.	STATE	SEC. AND JOB No.	FISCAL YEAR	SHEET No.	TOTAL SHEETS
3	FLA.	50703-2601	'59	1	1

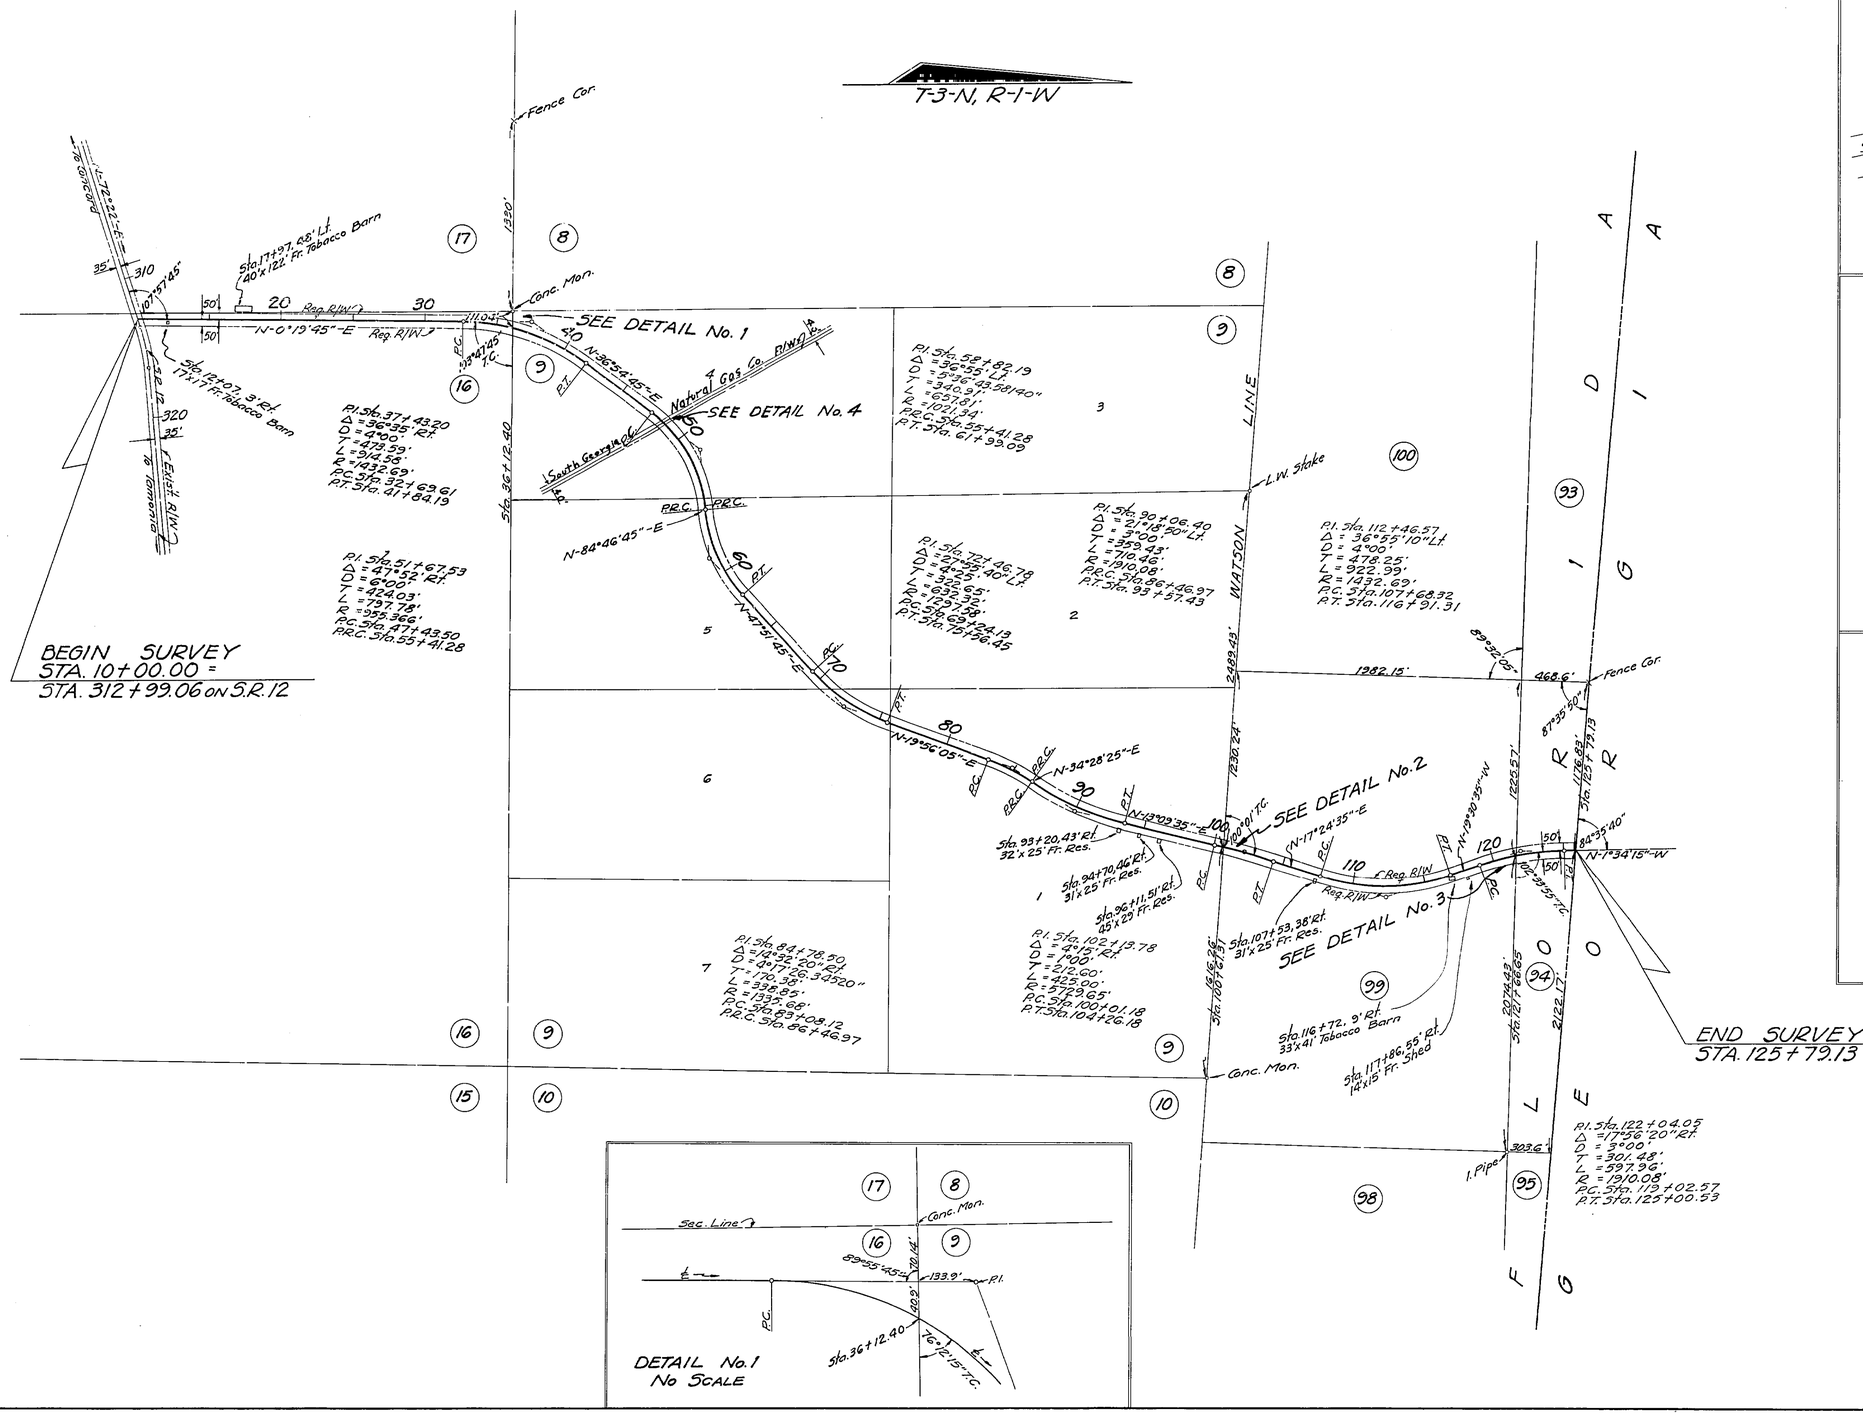

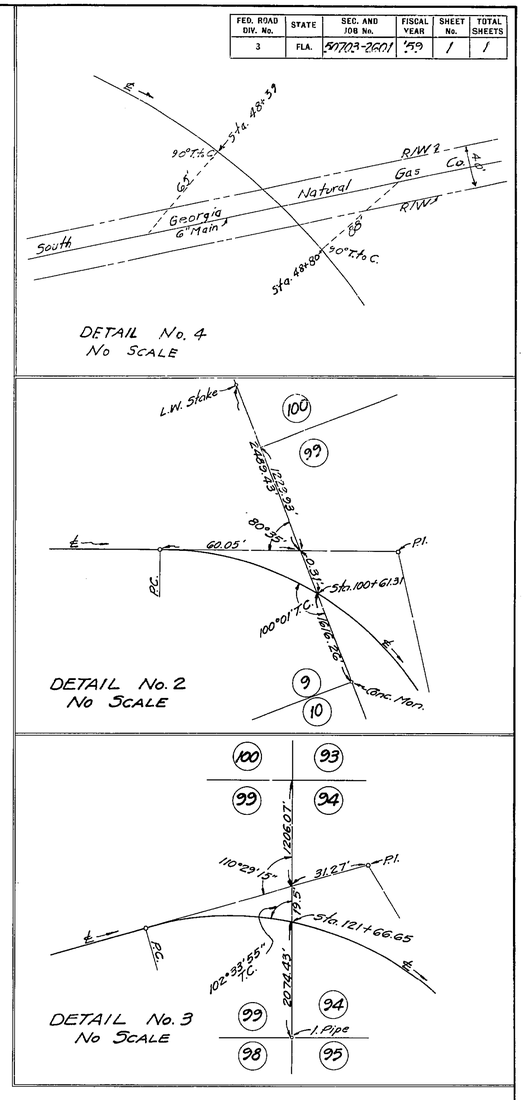

REQUIRED R/W WIDTH
50' Rt. and Lt. of ℄ from Beginning to End of Job

STATE OF FLORIDA
STATE ROAD DEPARTMENT

RIGHT OF WAY MAP

SECTION No. 50703-2601
ROAD No. S-157-A GADSDEN COUNTY

SCALE 1" = 500'	NAMES	DATES	APPROVED BY
DRAWN			
TRACED	B.T.B.	4-29-59	DIVISION ENGINEER
INDEXED			
REVISED	A.W.O. J.H.R.	10-1-59 11-7-60	for STATE HIGHWAY ENGINEER
REVISED			

S.R. 12 TO GEORGIA LINE