FED. ROAD DIV. No.	STATE	SEC. AND JOB No.	FISCAL YEAR	SHEET No.	TOTAL SHEETS
3	FLA.	50704-2602	'59	1	1

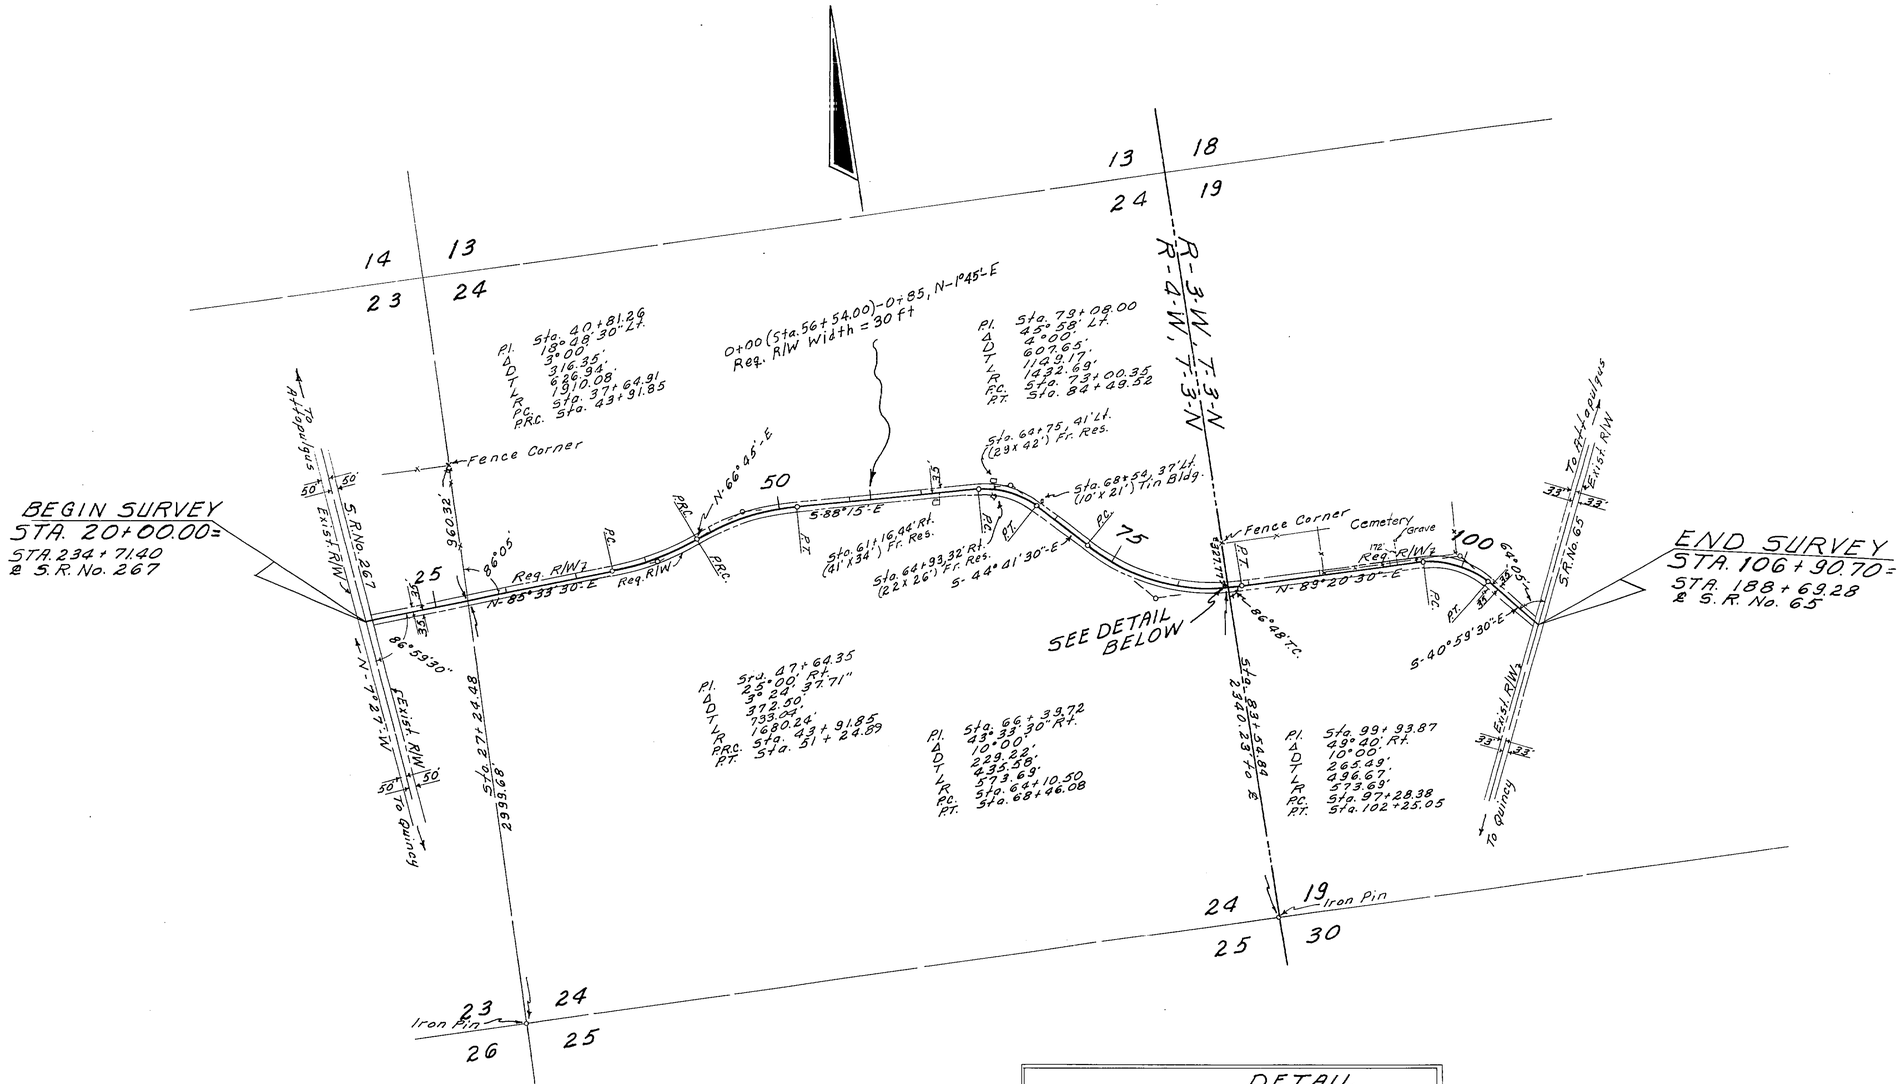

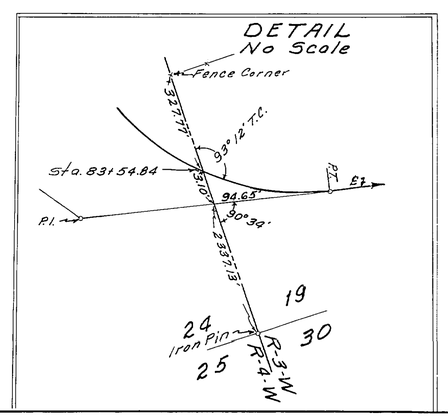

REQUIRED R/W WIDTH
35' RT. & LT. OF ℄ FROM BEGINNING TO END OF SURVEY

STATE OF FLORIDA
STATE ROAD DEPARTMENT

RIGHT OF WAY MAP

SECTION No. 50704-2602

ROAD No. S-272 GADSDEN COUNTY

SCALE 1" = 500'	NAMES	DATES	APPROVED BY
DRAWN			
TRACED	D.F.E	6-3-59	DIVISION ENGINEER
INDEXED			
REVISED	A.W.D.	9-17-59	9-9-59 for STATE HIGHWAY ENGINEER
REVISED			

S.R. 267 to S.R. 65 N. of QUINCY