FED. ROAD DIV. No.	STATE	SEC. AND JOB No.	FISCAL YEAR	SHEET No.	TOTAL SHEETS
3	FLA.	50705-2601	'59	1	1

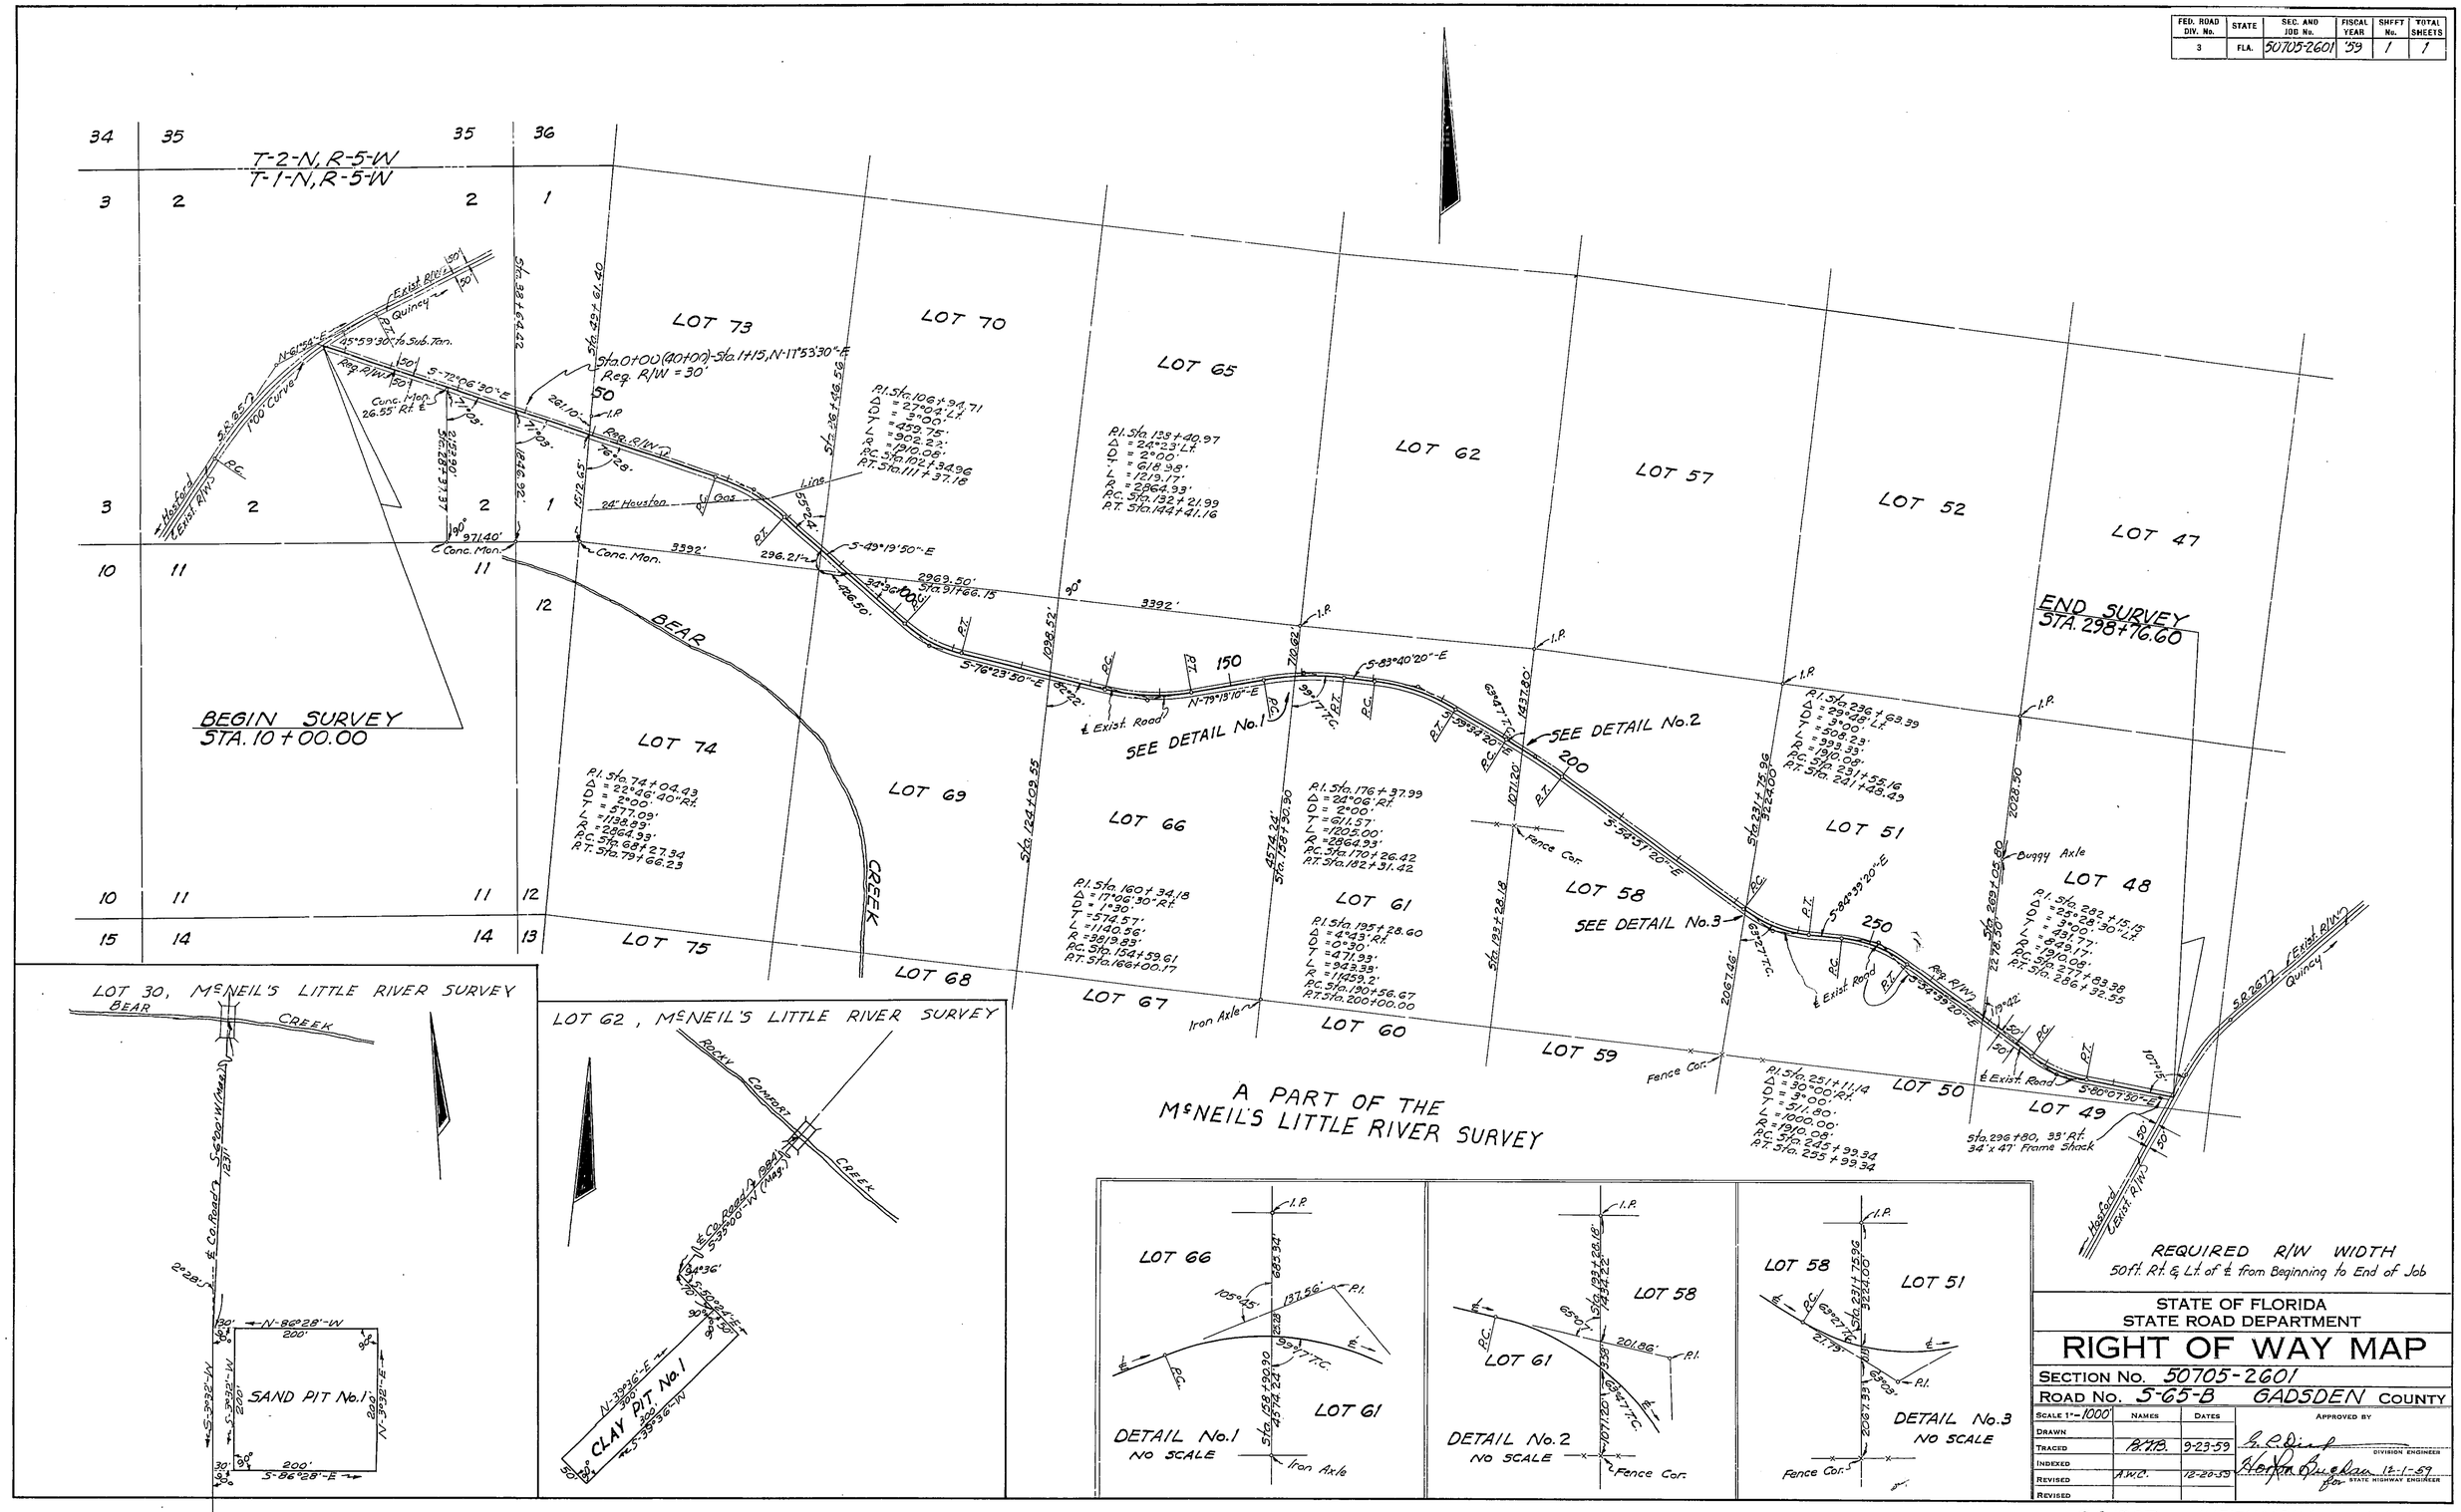

S.R. 267 AT WETUMPKA TO S.R. 65