FED. ROAD DIV. NO.	STATE	F. A. PROJECT NO.	FISCAL YEAR	SHEET NO.
3	FLA.			1

BOOK NUMBERS
673830
873829
1006586

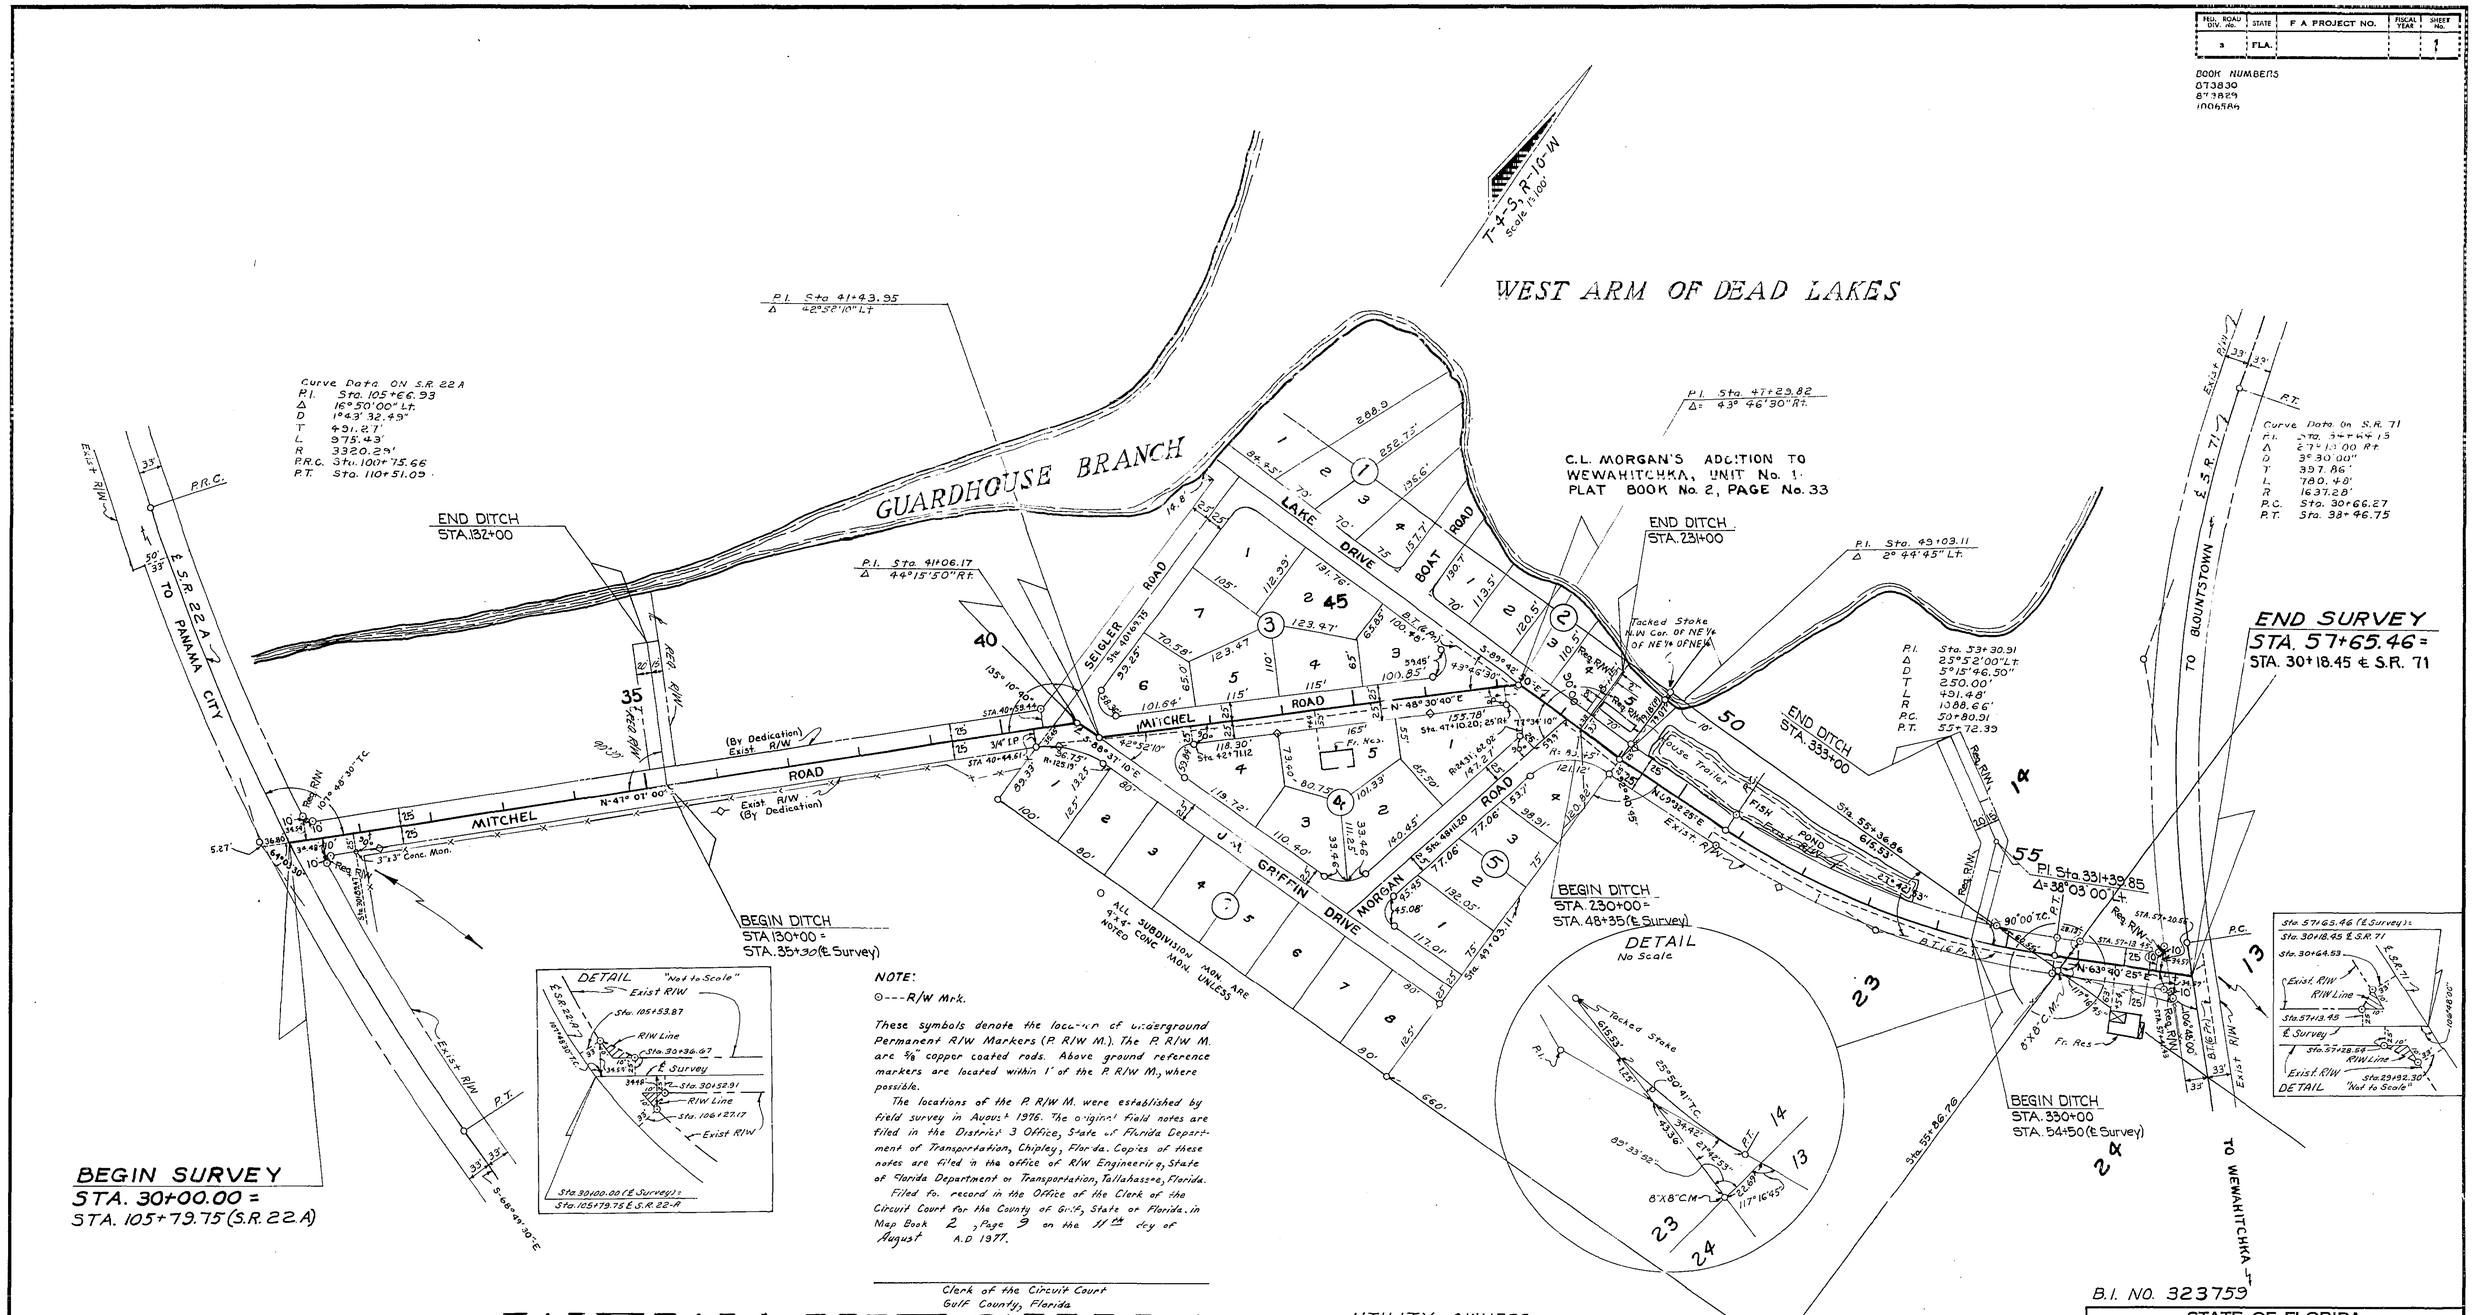

NOTE:
⊙---R/W Mrk.

These symbols denote the location of underground Permanent R/W Markers (P. R/W M.). The P. R/W M. are ⅝" copper coated rods. Above ground reference markers are located within 1' of the P. R/W M., where possible.

The locations of the P. R/W M. were established by field survey in August 1976. The original field notes are filed in the District 3 Office, State of Florida Department of Transportation, Chipley, Florida. Copies of these notes are filed in the office of R/W Engineering, State of Florida Department of Transportation, Tallahassee, Florida.

Filed for record in the Office of the Clerk of the Circuit Court for the County of Gulf, State of Florida, in Map Book 2, Page 9 on the 11th day of August A.D 1977.

Clerk of the Circuit Court
Gulf County, Florida

WEWAHITCHKA

UTILITY OWNERS
Power: Gulf Coast Elec. Co-Op Inc.
Telephone: St. Joseph Telephone Co.

DETAIL OF REFERENCE POINTS No Scale

NOTE: ALL REFERENCE POINTS ARE 1/4" STEEL RODS WITH CAPS.

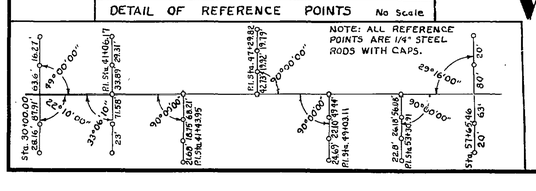

REVISION	BY	DATE
Add P.R.M.	D.H.B.	8-3-77
Ditch	ILC-ALL	9-2-76
Angle on Sec Tie	JP-JW	6-5-75
Section Tie	J.P.	4-16-75
Added Req. R/W & Ties	dds	4-9-75

B.I. NO. 323759

STATE OF FLORIDA
DEPARTMENT OF TRANSPORTATION

RIGHT OF WAY MAP

STATE ROAD No. GULF COUNTY

	BY	DATE
DRAWN		
TRACED	R.G.M.	1-27-75
CHECKED	J.P.	3-10-75
COMPARED		
INDEXED		

APPROVED BY — DATE
DISTRICT ENGINEER
Cecil L. Rotelliff 4-8-75
for ENGINEER OF RIGHT OF WAY
STATE HIGHWAY ENGINEER

SECTION 51000-2602 SHEET 1 OF 1

MITCHEL ROAD FROM S.R.22A TO S.R.71