| FED. ROAD DIST. No. | STATE | FED. AID PROJ. No. | FISCAL YEAR | SHEET NO. | TOTAL SHEETS |
|---|---|---|---|---|---|
| | FLA. | | | 1 | 1 |

## TABULATION OF DEEDS IN FILE

13

| SRD NO. | GRANTOR | INSTRUMENT | DATE OF INSTR. | RECORDED BOOK | RECORDED PAGE | CLERKS NO. | REMARKS |
|---|---|---|---|---|---|---|---|
| 1 | Port St. Joe Co. | Easement | 6-10-39 | 8 | 306 | 6174 | Ditch |
| 2 | City of Port St. Joe | R/W Deed | 6-12-39 | 8 | 293 | 6171 | R/W |
| 3 | " " " " " | Easement | 6-12-39 | 8 | 318 | 6179 | Ditch |
| 4 | A. Pick Higgins et al | " | 6-17-39 | 8 | 304 | 6173 | " |
| 5 | St. Joseph Land & Development Co. | " | 6-10-39 | 8 | 319 | 6181 | B.P. |
| 6 | Lizzie Sanders | " | 6-12-39 | 8 | 308 | 6175 | Ditch |
| 7 | R.A. Costin et ux | " | 6-12-39 | 8 | 325 | 6184 | " |
| 8 | Gulf County | " | 6-17-39 | 8 | 329 | 6156 | " |
| 9 | St. Joe Lumber & Export Co. | R.Rel. Lse | 6-12-39 | 2 | 263 | 193 | " |
| 10 | St. Joseph Land & Development Co. | Easement | 6-10-39 | 8 | 301 | 6172 | Ditches |
| 11 | Apalachicola Northern R.R. Co. | " | 6-10-39 | 8 | 323 | 6183 | " |
| 12 | City of Port St. Joe | Resolution | 6-12-39 | | | | Drainage |
| | Gulf Title & Abstract Co. | Abstract | 6-26-39 | | | | |
| 13 | Filed as SRD#3 Proj. 686 | | | | | | B.P. |
| | Van H. Ferguson | Abstract | 4-1-40 | | | | |

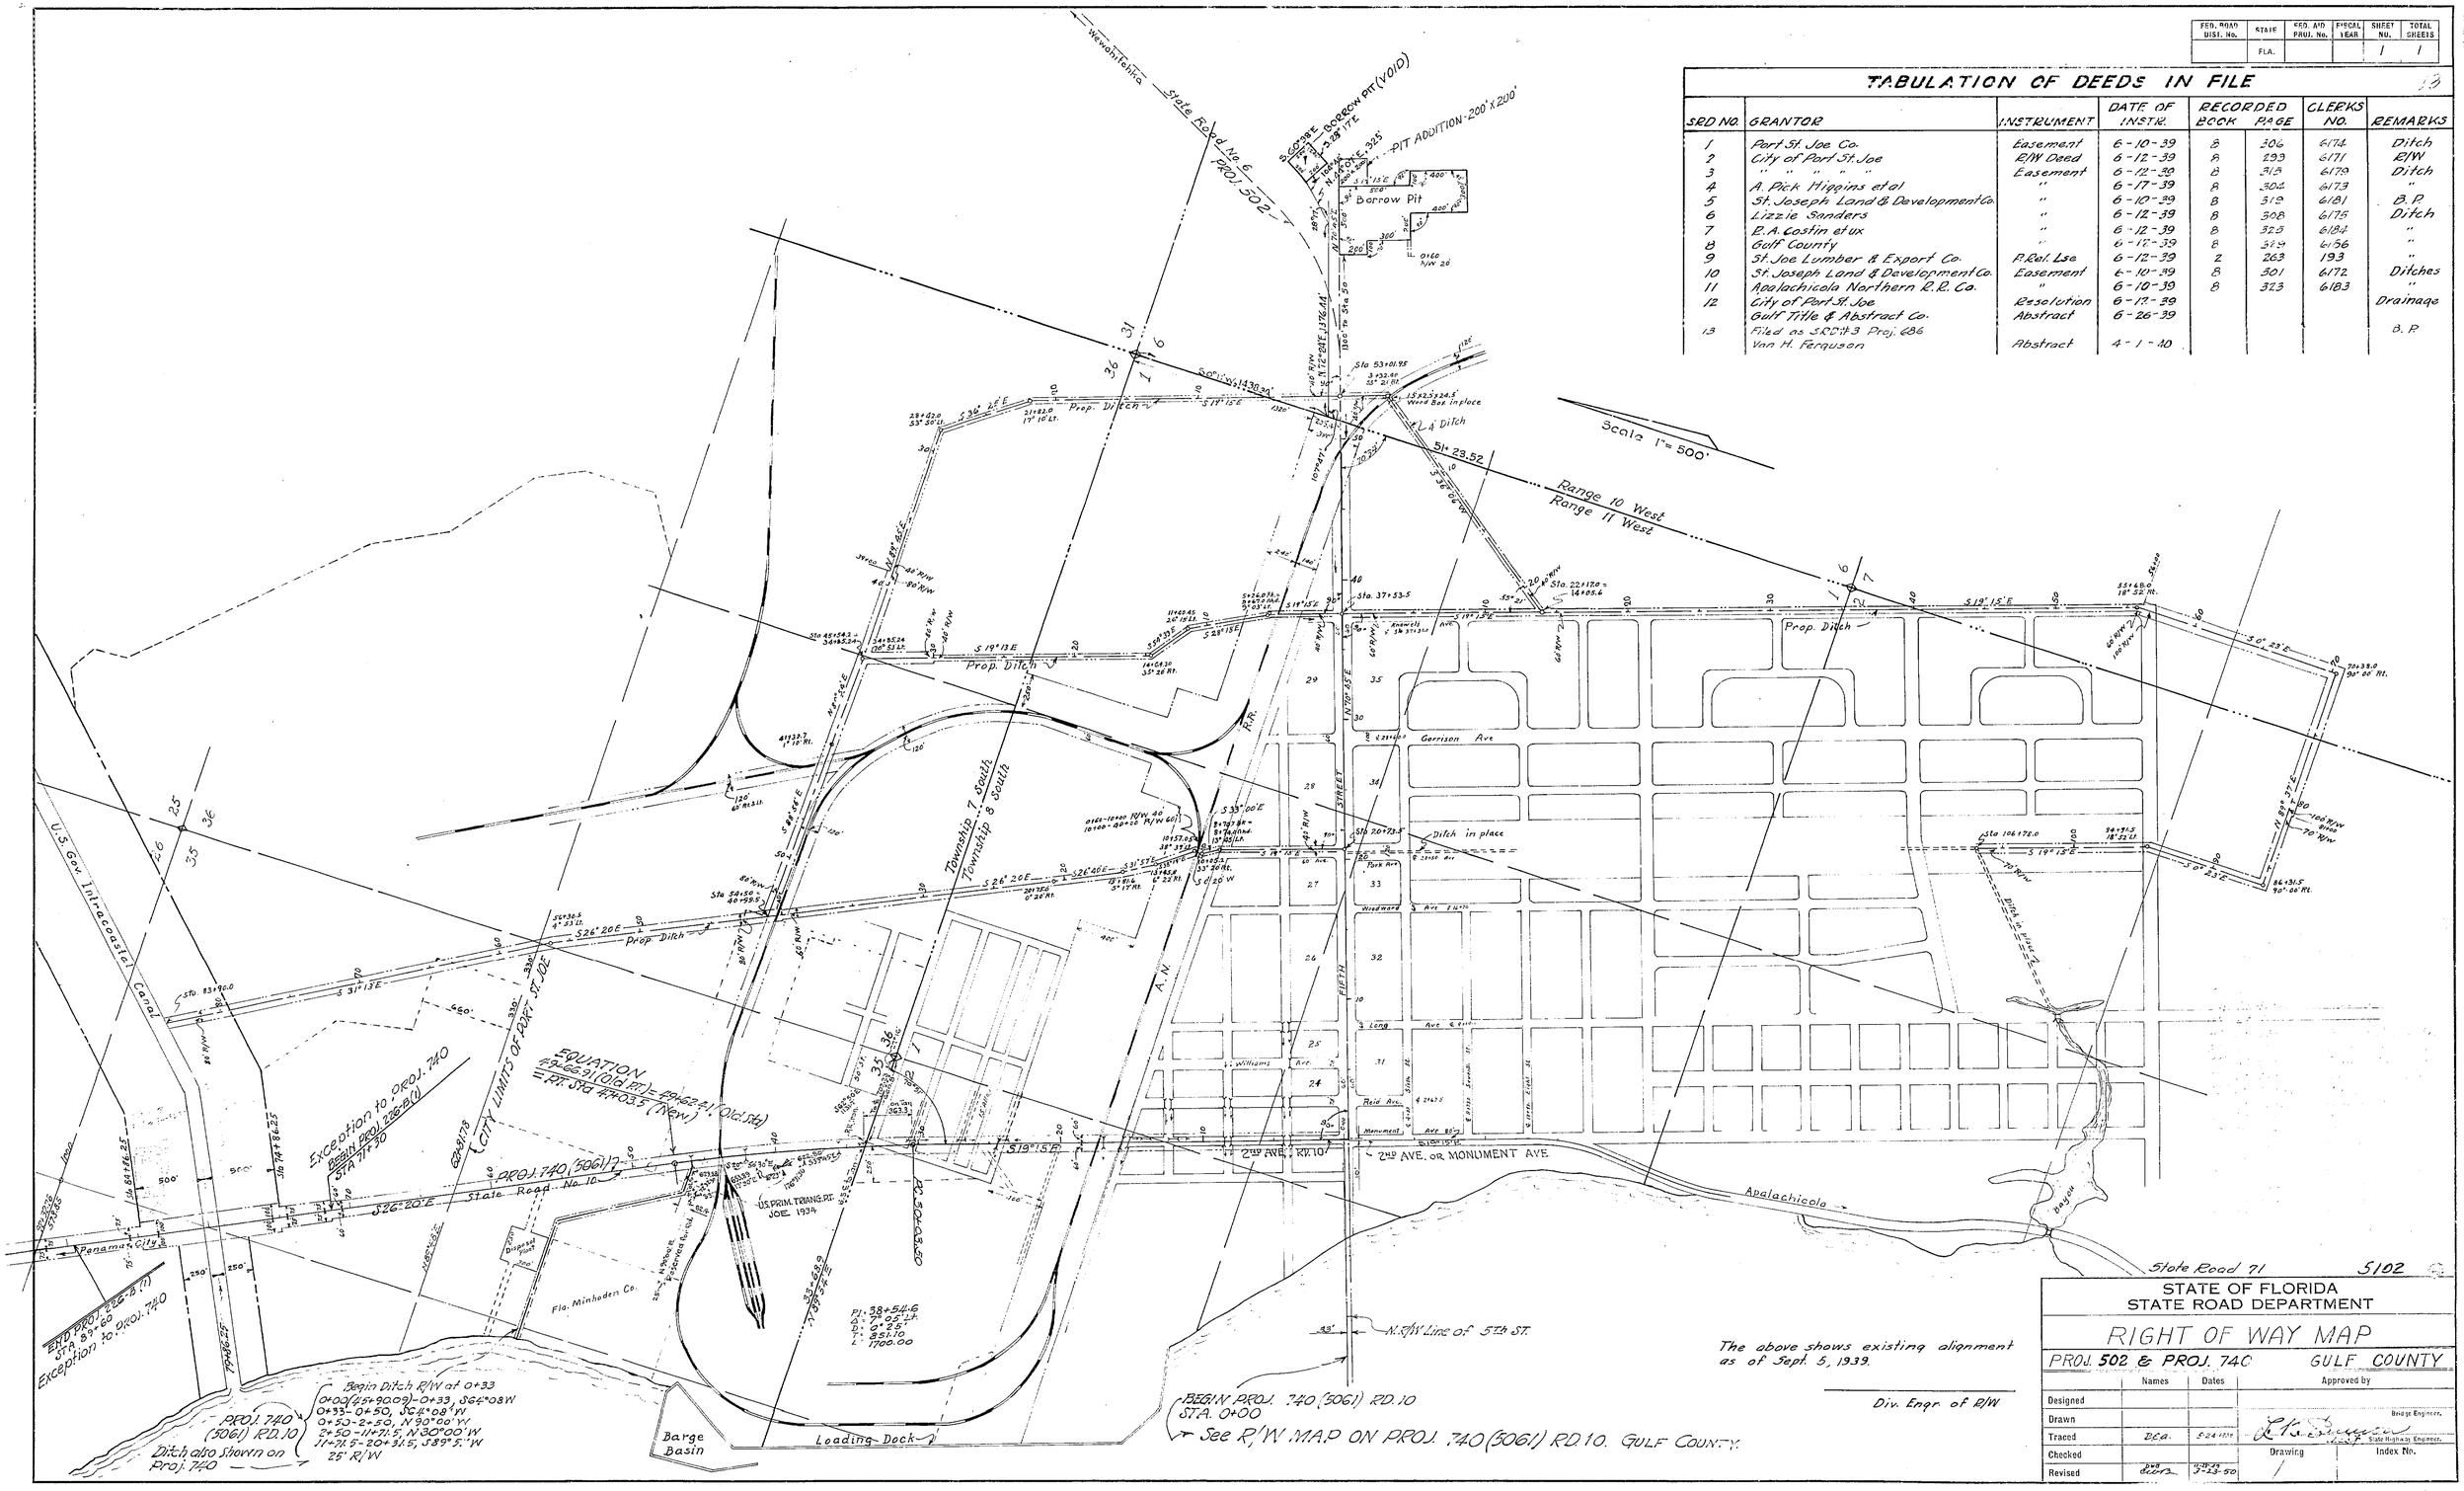


The above shows existing alignment as of Sept. 5, 1939.

Div. Engr. of R/W

State Road 71 5102

STATE OF FLORIDA
STATE ROAD DEPARTMENT

RIGHT OF WAY MAP

PROJ. 502 & PROJ. 740 GULF COUNTY

| | Names | Dates | Approved by |
|---|---|---|---|
| Designed | | | Bridge Engineer. |
| Drawn | | | |
| Traced | D.E.A. | 5-24-1939 | State Highway Engineer. |
| Checked | | | Drawing / Index No. |
| Revised | | 11-25-39 5-23-50 | |

13