FED. ROAD DIST. No.	STATE	FED. AID PROJ. No.	FISCAL YEAR	SHEET NO.	TOTAL SHEETS
8	FLA.	686	1938	1	1

Book No. 15697
" " 000

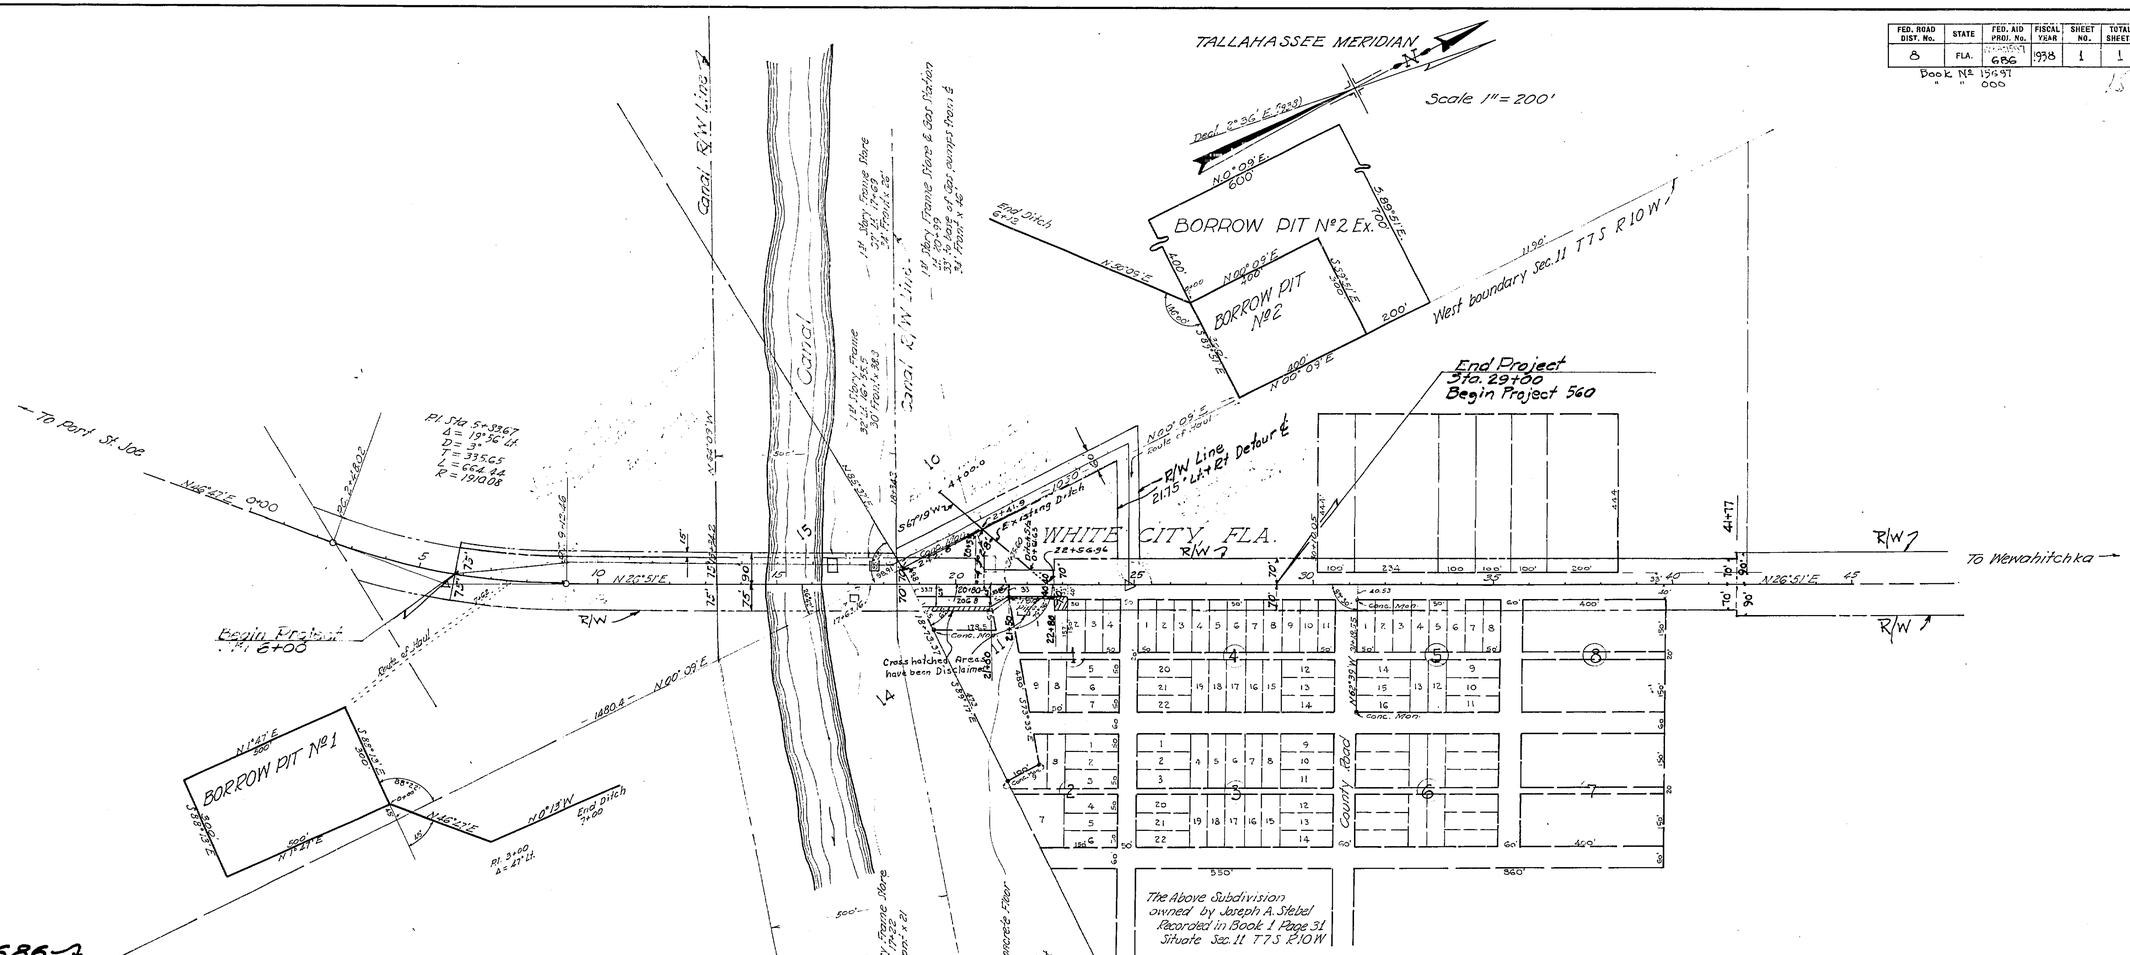

PROJ. 686

TABULATION OF DEEDS IN FILE

SRD NO.	GRANTOR	INSTRUMENT	DATE OF INSTR.	RECORDED BOOK	RECORDED PAGE	CLERKS NO.	REMARKS
1	St. Joseph Land & Development Co.	Easement	11-28-38	8	89	5088	B. Pits
2	Board of Co. Commrs.	Resolution	10-19-39	3	85	Re: Moving Bldgs.	
	Gulf Title & Abstract Co.	Abstract	10-26-39				
	" " " " "	"	10-26-39				
	Thos. R.L. Carter	Letter	12-21-39				Abstr. Infor.
	Van H. Ferguson	Abstract	4-1-40				
3	Gulf Coast Properties, Inc. & Affiliates	Letter of Auth.	6-20-40				B. Pit
4	St. Joseph Land & Development Co.	Easement	6-18-42				B. Pit

WIDTH OF RIGHT OF WAY REQUIRED			
Station	Station	Lt.	Lt.
6+00	13+34.2	75	90'
18+34.3	20+55	—	75'
18+34.3	21+00	75'	—
20+55	20+80	—	Tran. 75' to 40'
21+00	21+50	Tran 75' to 40'	—
20+80	22+80	—	75'
21+50	22+80	40'	—
22+80	29+00	70'	70'

The above shows existing alignment as of Sept. 5, 1939.

Div. Engr. of R/W

SECTION-5102
State Road 22

STATE OF FLORIDA
STATE ROAD DEPARTMENT

RIGHT OF WAY MAP

PROJ. 560 and 686 (RD. 6) GULF COUNTY

	Names	Dates	Approved by
Designed			
Drawn	J.F.D.	10-28-38	Bridge Engineer.
Traced	J.L.M.	10-31-38	State Highway Engineer.
Checked			Drawing 1
Revised	PAM-MHC	12-9-71	Index No.

15