FED. ROAD DIV. No.	STATE	PROJECT No.	FISCAL YEAR	SHEET No.
3	FLA.			1

State Job Nº 51020-2504

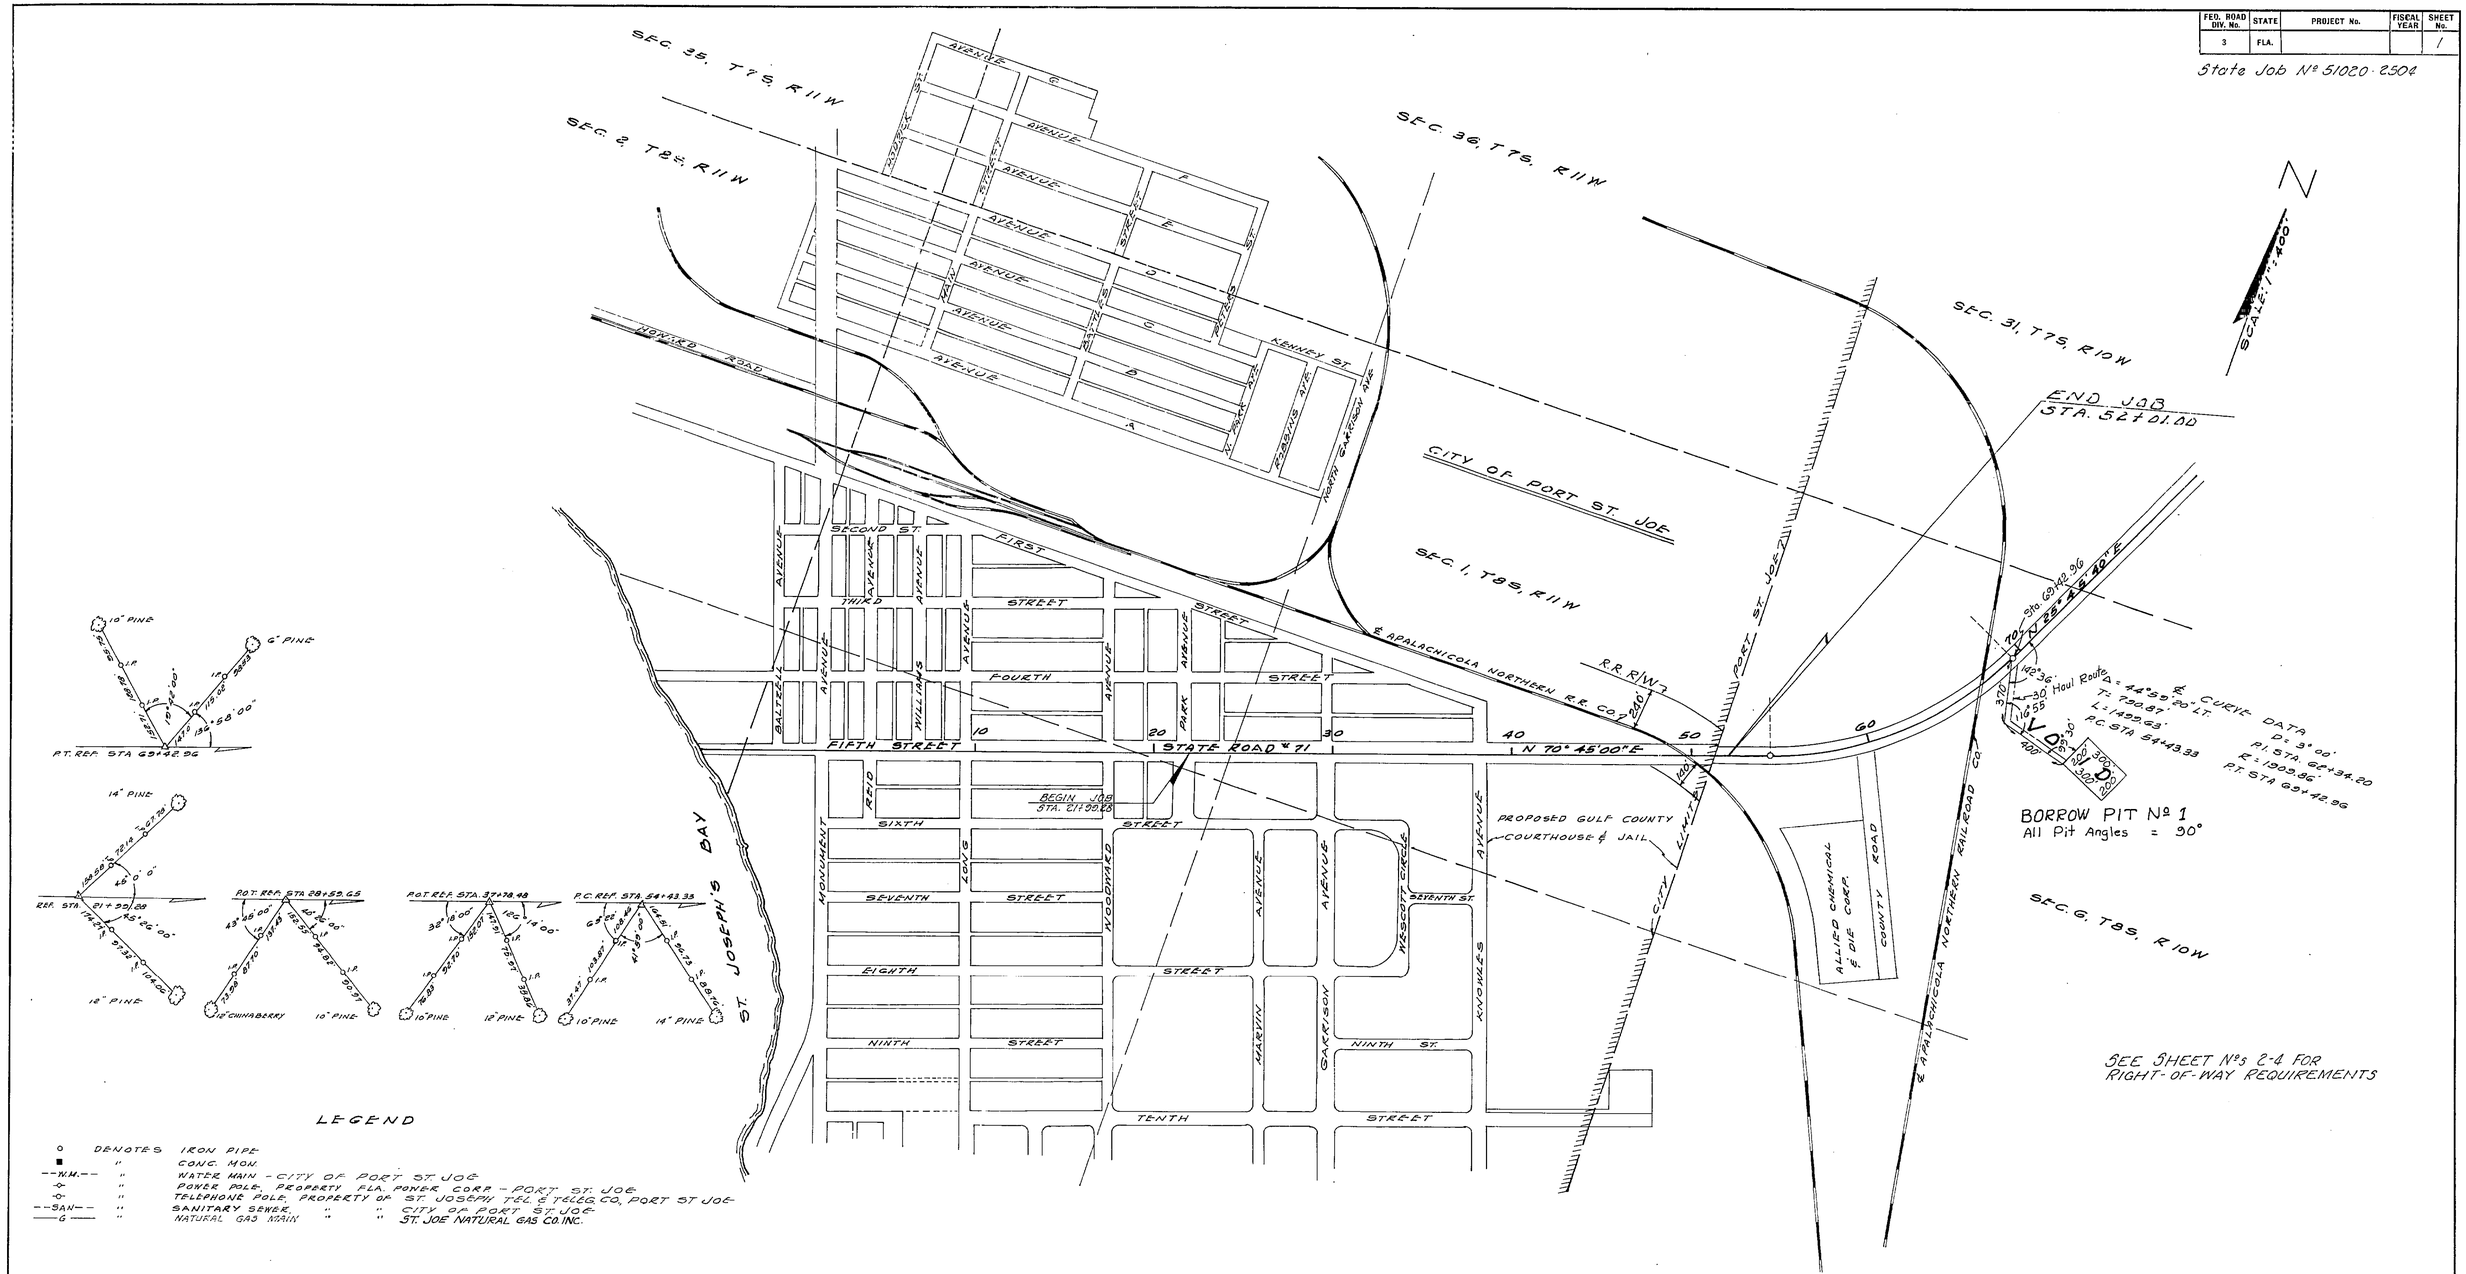

STATE OF FLORIDA
STATE ROAD DEPARTMENT

RIGHT OF WAY MAP

STATE ROAD NO. 71 GULF COUNTY

	BY	DATE	APPROVED BY	DATE
DRAWN	T.P.C.	3/22/67		
TRACED	T.P.C.	3/24/67		
CHECKED	E.J.T.			
COMPARED				
INDEXED				

DISTRICT ENGINEER
1-3-68
ENGINEER OF RIGHTS OF WAY
STATE HIGHWAY ENGINEER

REVISION	BY	DATE
Void Pit No. 1	D.F.E.-T.D.W.	6-14-68
Borrow Pit No 1	D.R.V.-M.N.C.	1-9-68

SECTION. 51020-2504 SHEET 1 OF 4

SR. 71-FROM END OF FOUR LANES TO EAST

FED. ROAD DIV. No.	STATE	PROJECT No.	FISCAL YEAR	SHEET No.
3	FLA.			2

State Job No. 51020-2504

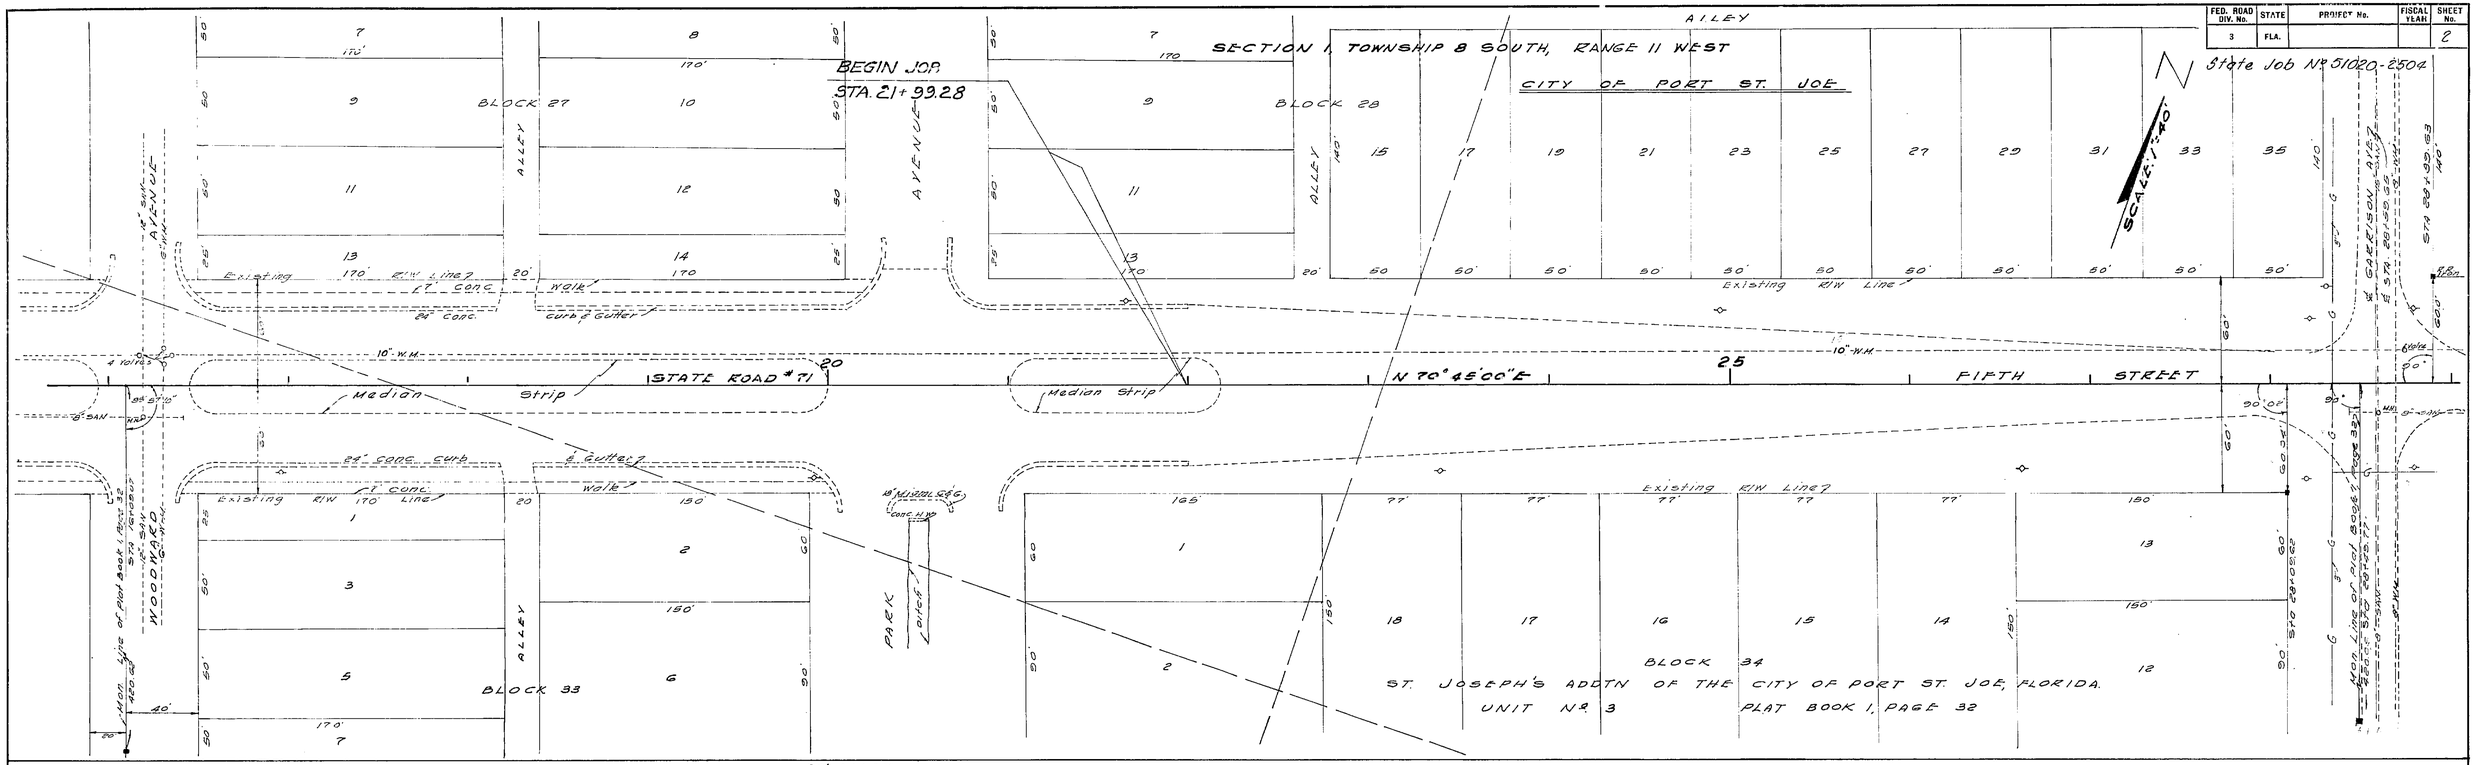

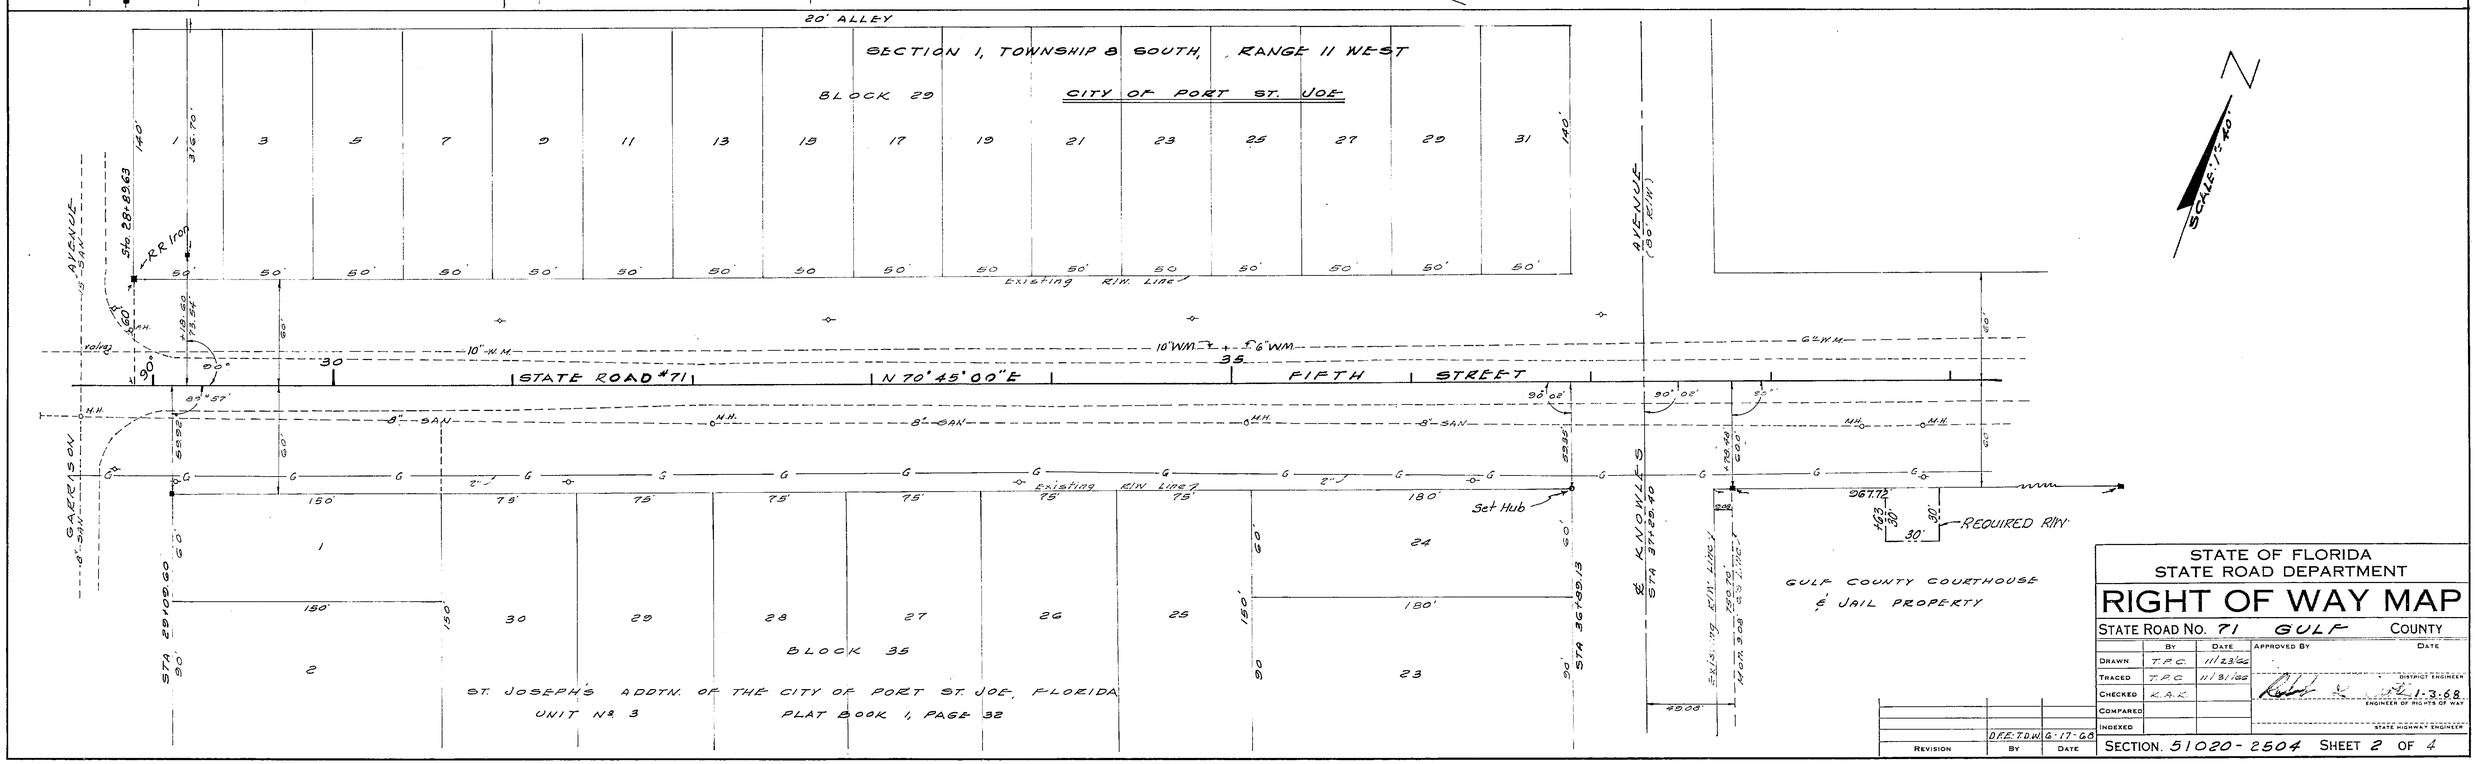

STATE OF FLORIDA
STATE ROAD DEPARTMENT

RIGHT OF WAY MAP

STATE ROAD No. 71 GULF COUNTY

	By	Date	Approved By	Date
Drawn	T.P.C.	11/23/66		
Traced	T.P.C.	11/31/66	District Engineer	
Checked	K.A.K.		1-3-68	
Compared			Engineer of Rights of Way	
Indexed			State Highway Engineer	

Revision	By	Date
	D.F.E. T.D.W.	6-17-68

SECTION 51020-2504 SHEET 2 OF 4

SR. 71-FROM END OF FOUR LANES TO EAST

FED. ROAD DIV. No.	STATE	PROJECT No.	FISCAL YEAR	SHEET No.
3	FLA.			3

State Job No. 51020-2504

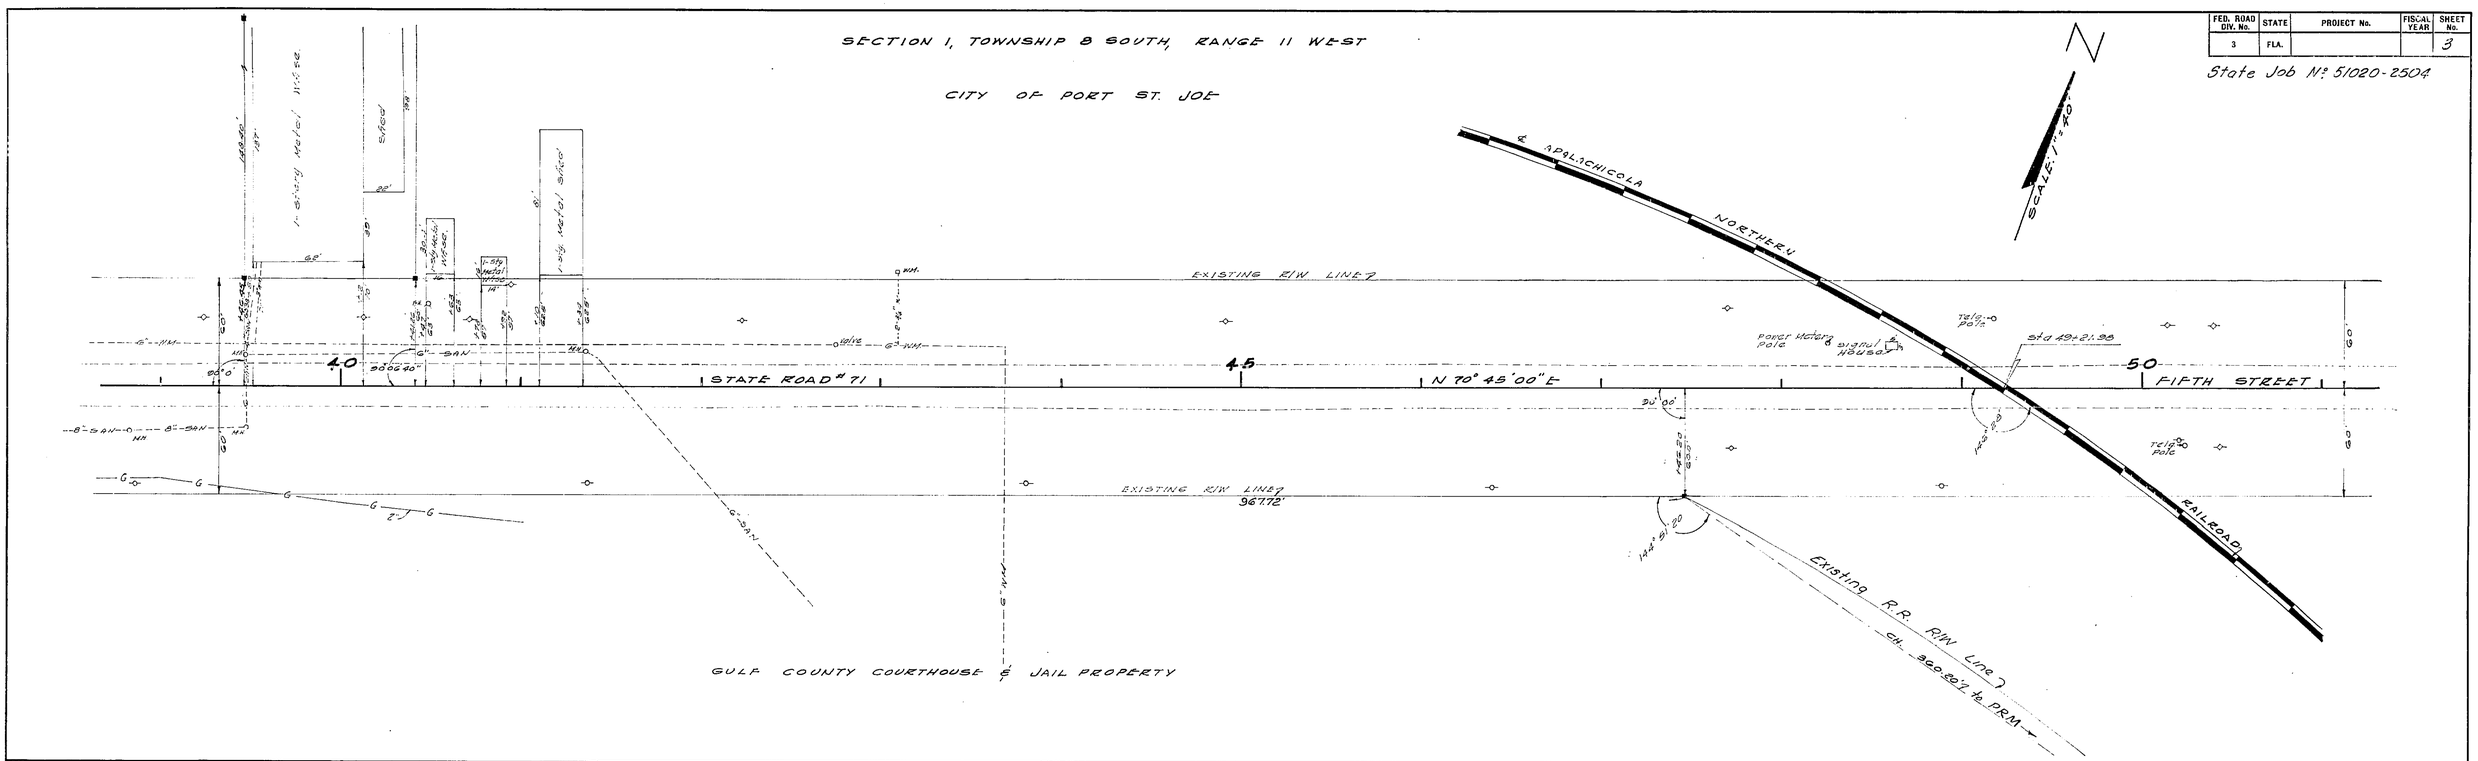

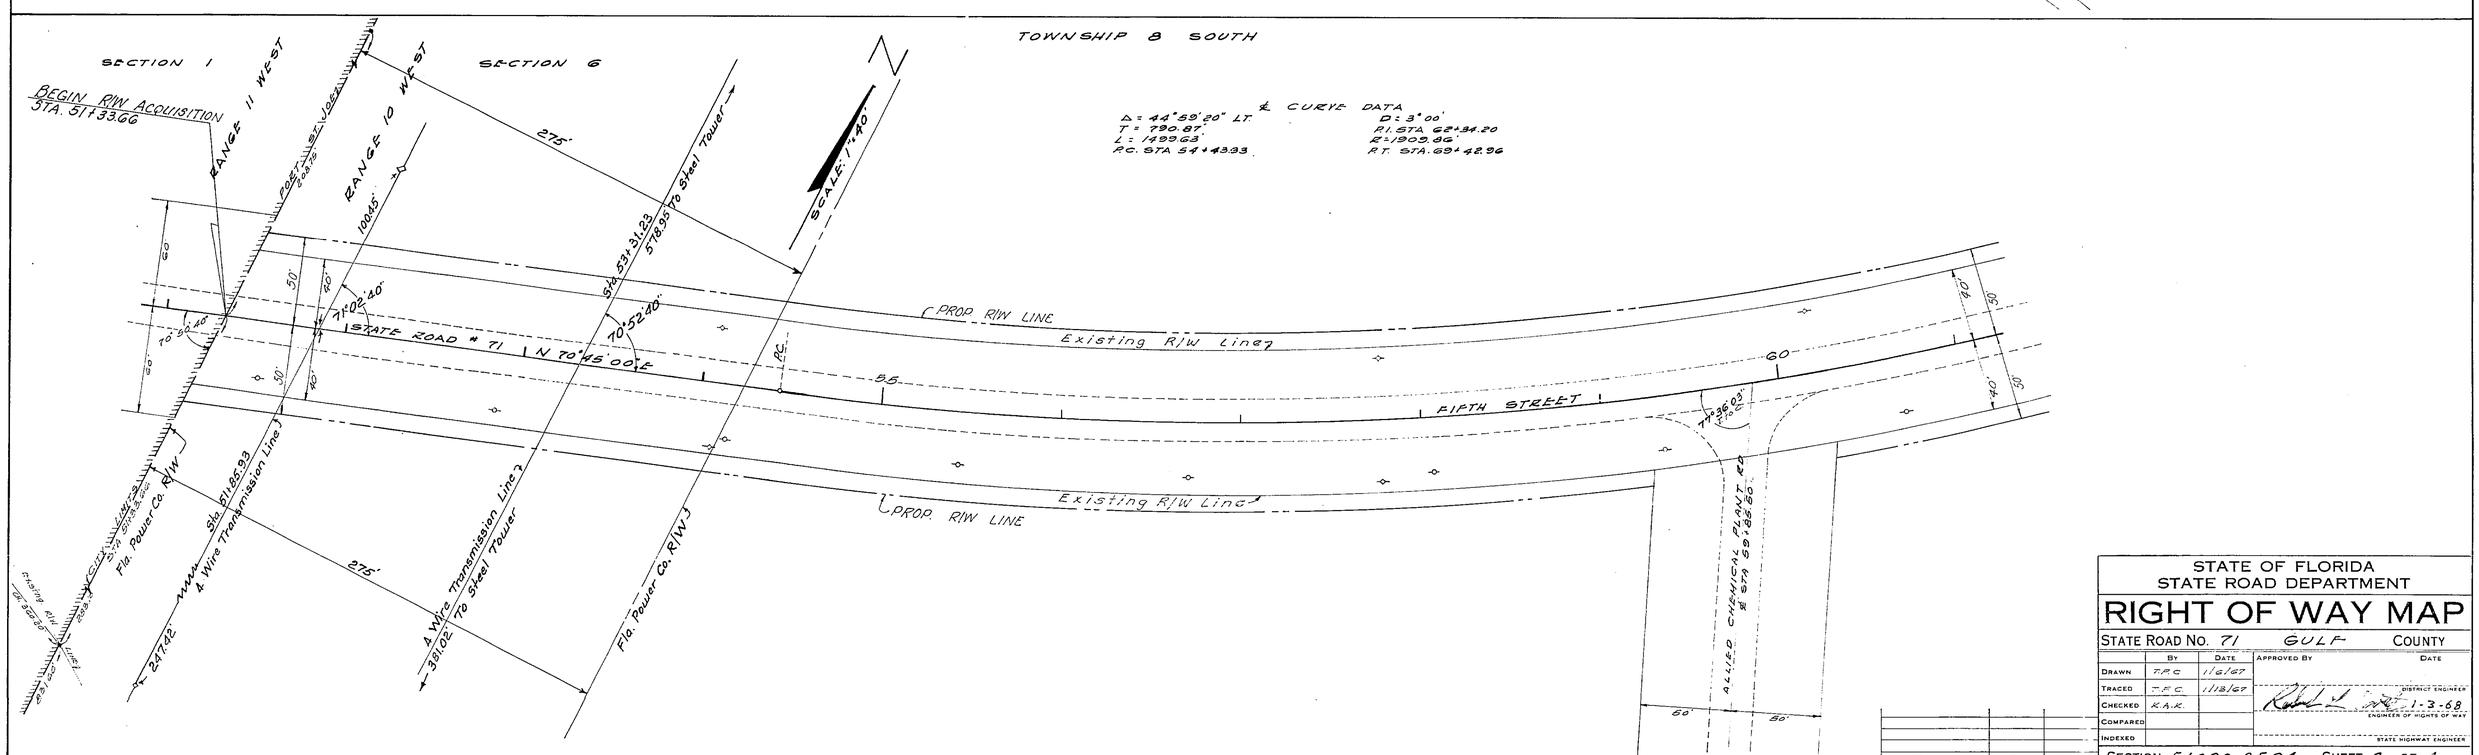

STATE OF FLORIDA
STATE ROAD DEPARTMENT

RIGHT OF WAY MAP

STATE ROAD No. 71 GULF COUNTY

	By	Date	Approved By	Date
Drawn	T.P.C.	11/6/67		
Traced	T.P.C.	11/8/67	District Engineer	
Checked	K.A.K.		1-3-68	
Compared			Engineer of Rights of Way	
Indexed			State Highway Engineer	

Revision	By	Date

SECTION 51020-2504 SHEET 3 OF 4

S.R. 71 - FROM END OF FOUR LANES TO EAST

FED. ROAD DIV. No.	STATE	PROJECT No.	FISCAL YEAR	SHEET No.
3	FLA.			4

State Job No. 51020-2504

SECTION 6, TOWNSHIP 8 SOUTH, RANGE 10 WEST

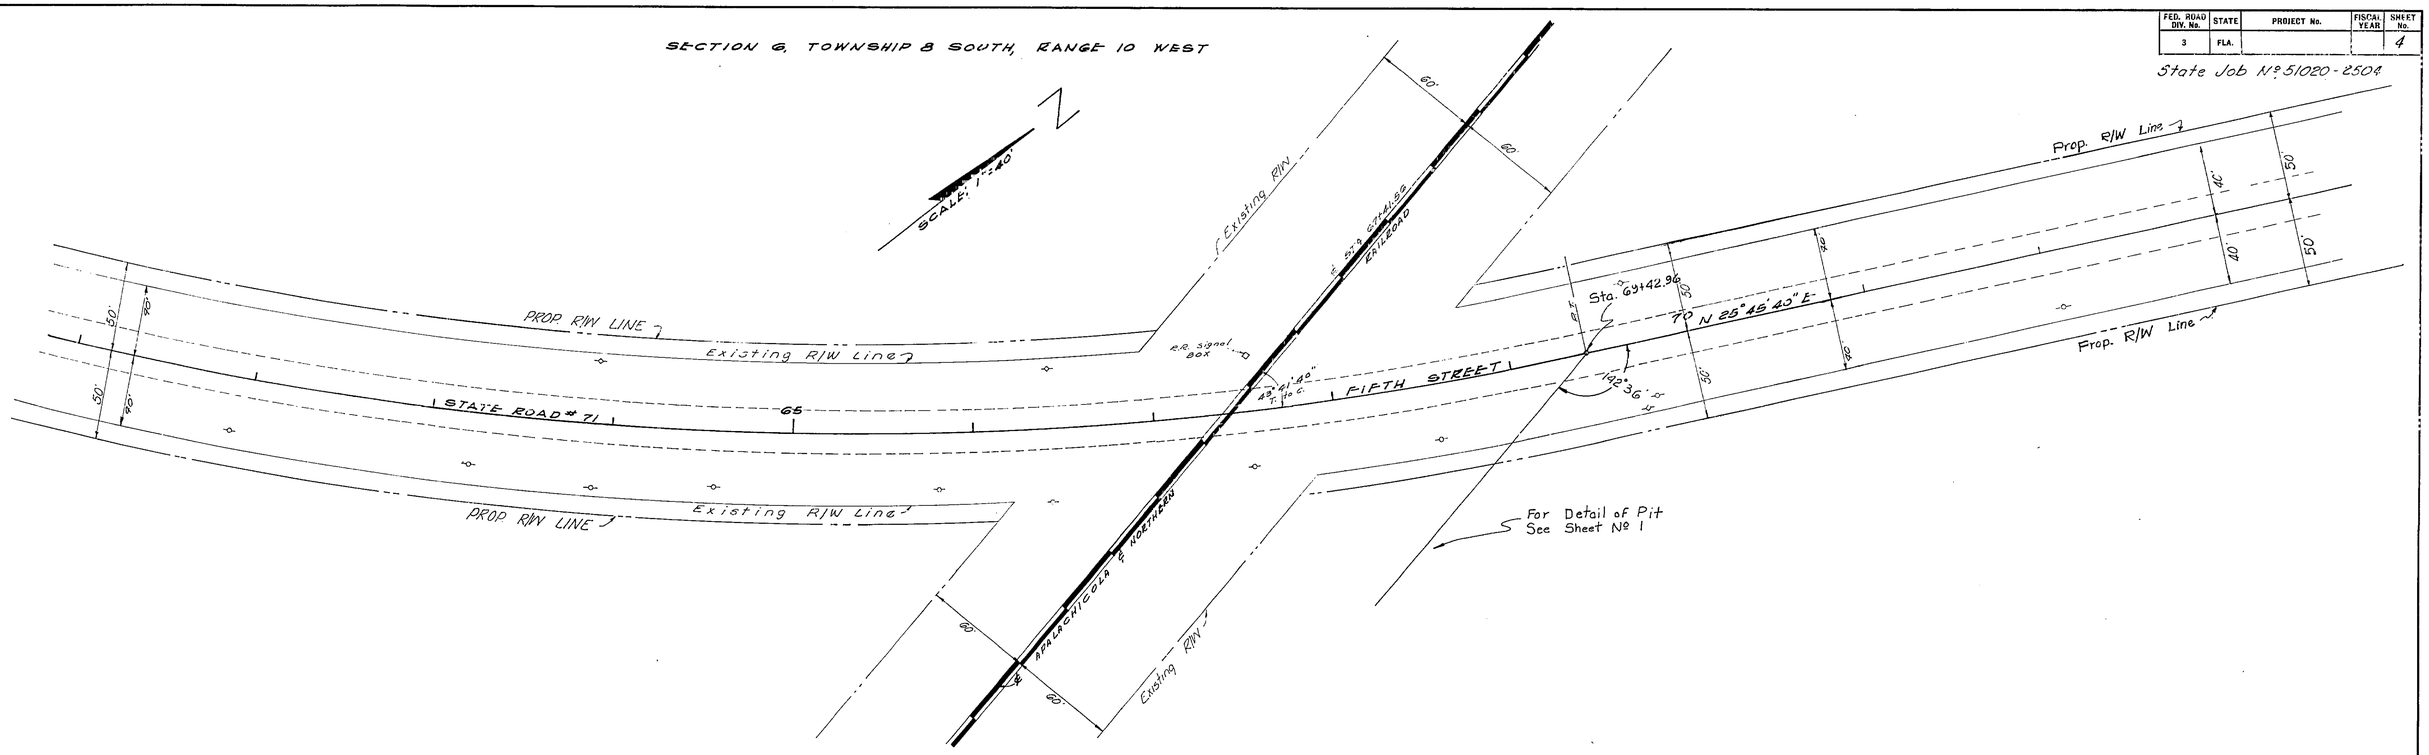

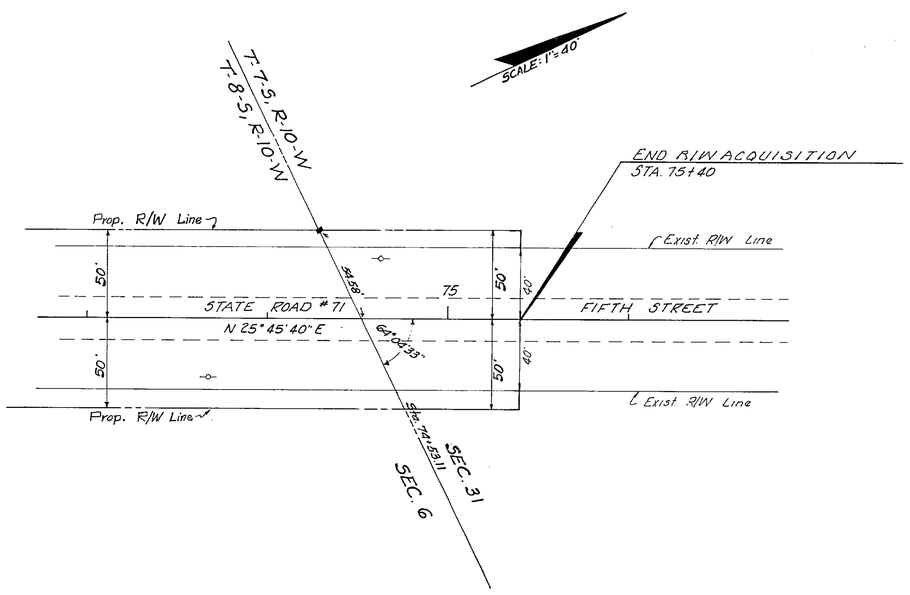

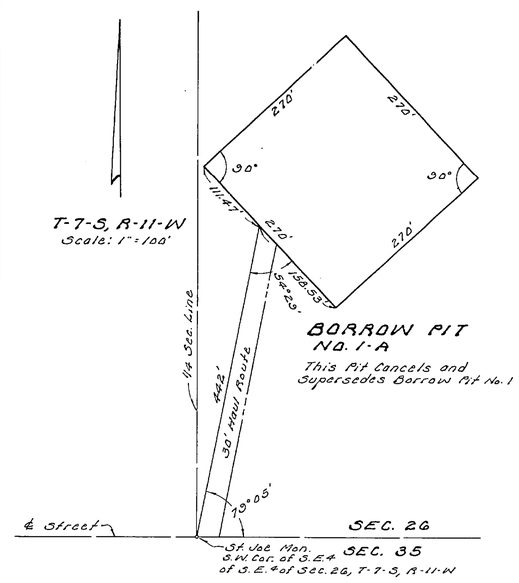

REVISION	BY	DATE
Bor. Pit 1-A	D.F.E.-T.D.W.	6-18-68
End R/W Acquis'n.	B.W.-T.D.W.	6-3-68
R/W Line in RR R/W	BW-MHC	1-9-68

STATE OF FLORIDA
STATE ROAD DEPARTMENT

RIGHT OF WAY MAP

STATE ROAD No. 71 GULF COUNTY

	BY	DATE	APPROVED BY	DATE
DRAWN	T.P.C.	1/13/67		
TRACED	T.P.C.	1/14/67	DISTRICT ENGINEER	
CHECKED	K.A.K.		[signature]	1-3-68
COMPARED			ENGINEER OF RIGHTS OF WAY	
INDEXED			STATE HIGHWAY ENGINEER	

SECTION. 51020-2504 SHEET 4 OF 4

S.R. 71 - FROM END OF FOUR LANES TO EAST