FED. ROAD DIV. No.	STATE	F A PROJECT NO.	FISCAL YEAR	SHEET No.
3	FLA.			

Book # 1011386

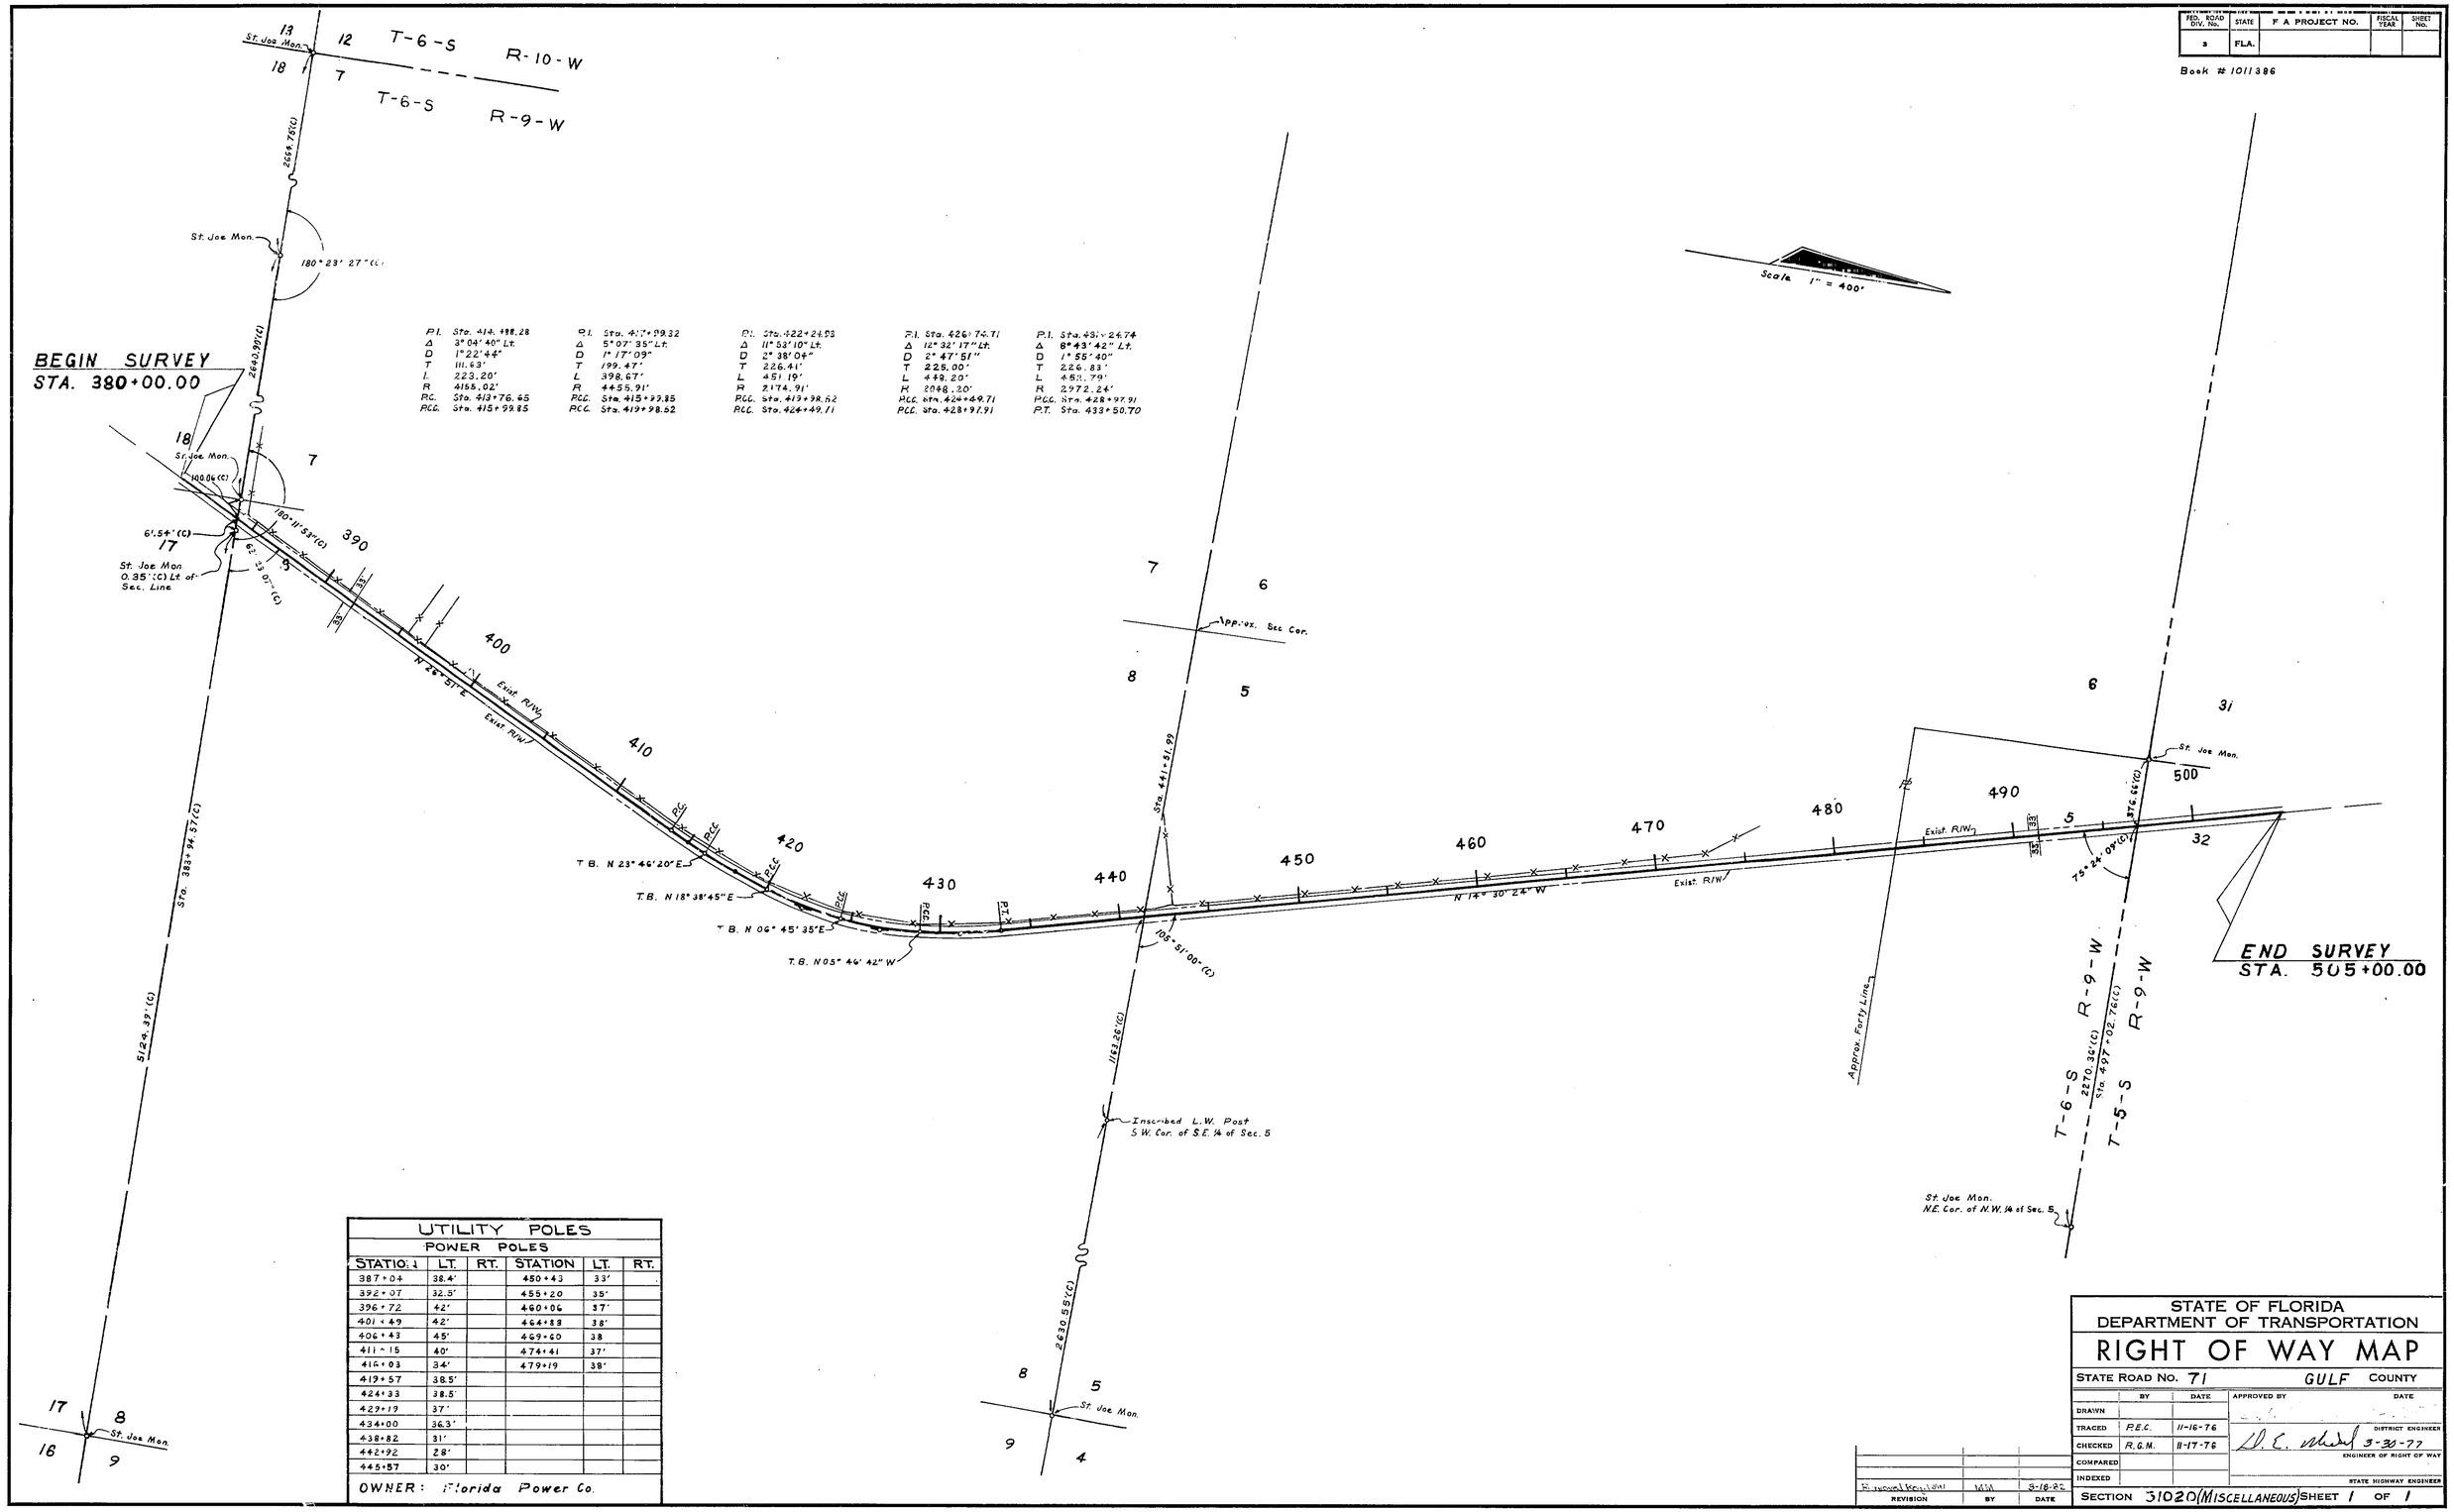

P.I.	Sta. 414+88.28	P.I.	Sta. 417+99.32	P.I.	Sta. 422+24.93	P.I.	Sta. 426+74.71	P.I.	Sta. 431+24.74
Δ	3° 04' 40" Lt.	Δ	5° 07' 35" Lt.	Δ	11° 53' 10" Lt.	Δ	12° 32' 17" Lt.	Δ	8° 43' 42" Lt.
D	1° 22' 44"	D	1° 17' 09"	D	2° 38' 04"	D	2° 47' 51"	D	1° 55' 40"
T	111.63'	T	199.47'	T	226.41'	T	225.00'	T	226.83'
L	223.20'	L	398.67'	L	451.19'	L	448.20'	L	452.79'
R	4155.02'	R	4455.91'	R	2174.91'	R	2048.20'	R	2972.24'
P.C.	Sta. 413+76.65	P.C.C.	Sta. 415+99.85	P.C.C.	Sta. 419+98.52	P.C.C.	Sta. 424+49.71	P.C.C.	Sta. 428+97.91
P.C.C.	Sta. 415+99.85	P.C.C.	Sta. 419+98.52	P.C.C.	Sta. 424+49.71	P.C.C.	Sta. 428+97.91	P.T.	Sta. 433+50.70

UTILITY POLES

POWER POLES

STATION	LT.	RT.	STATION	LT.	RT.
387+04	38.4'		450+43	33'	
392+07	32.5'		455+20	35'	
396+72	42'		460+06	37'	
401+49	42'		464+88	38'	
406+43	45'		469+60	38	
411+15	40'		474+41	37'	
416+03	34'		479+19	38'	
419+57	38.5'				
424+33	38.5'				
429+19	37'				
434+00	36.3'				
438+82	31'				
442+92	28'				
445+57	30'				

OWNER: Florida Power Co.

STATE OF FLORIDA
DEPARTMENT OF TRANSPORTATION

RIGHT OF WAY MAP

STATE ROAD No. 71 GULF COUNTY

	BY	DATE	APPROVED BY	DATE
DRAWN				
TRACED	P.E.C.	11-16-76		DISTRICT ENGINEER
CHECKED	R.G.M.	11-17-76	D. E. [signature]	3-30-77 ENGINEER OF RIGHT OF WAY
COMPARED				
INDEXED				STATE HIGHWAY ENGINEER

REVISION	BY	DATE
[illegible]	[illegible]	3-18-82

SECTION 31020 (MISCELLANEOUS) SHEET 1 OF 1

DITCH ON S.R. 71