FED. ROAD DIV. No.	STATE	SEC. AND JOB No.	FISCAL YEAR	SHEET No.	TOTAL SHEETS
3	FLA.	5101-106	52	1	1

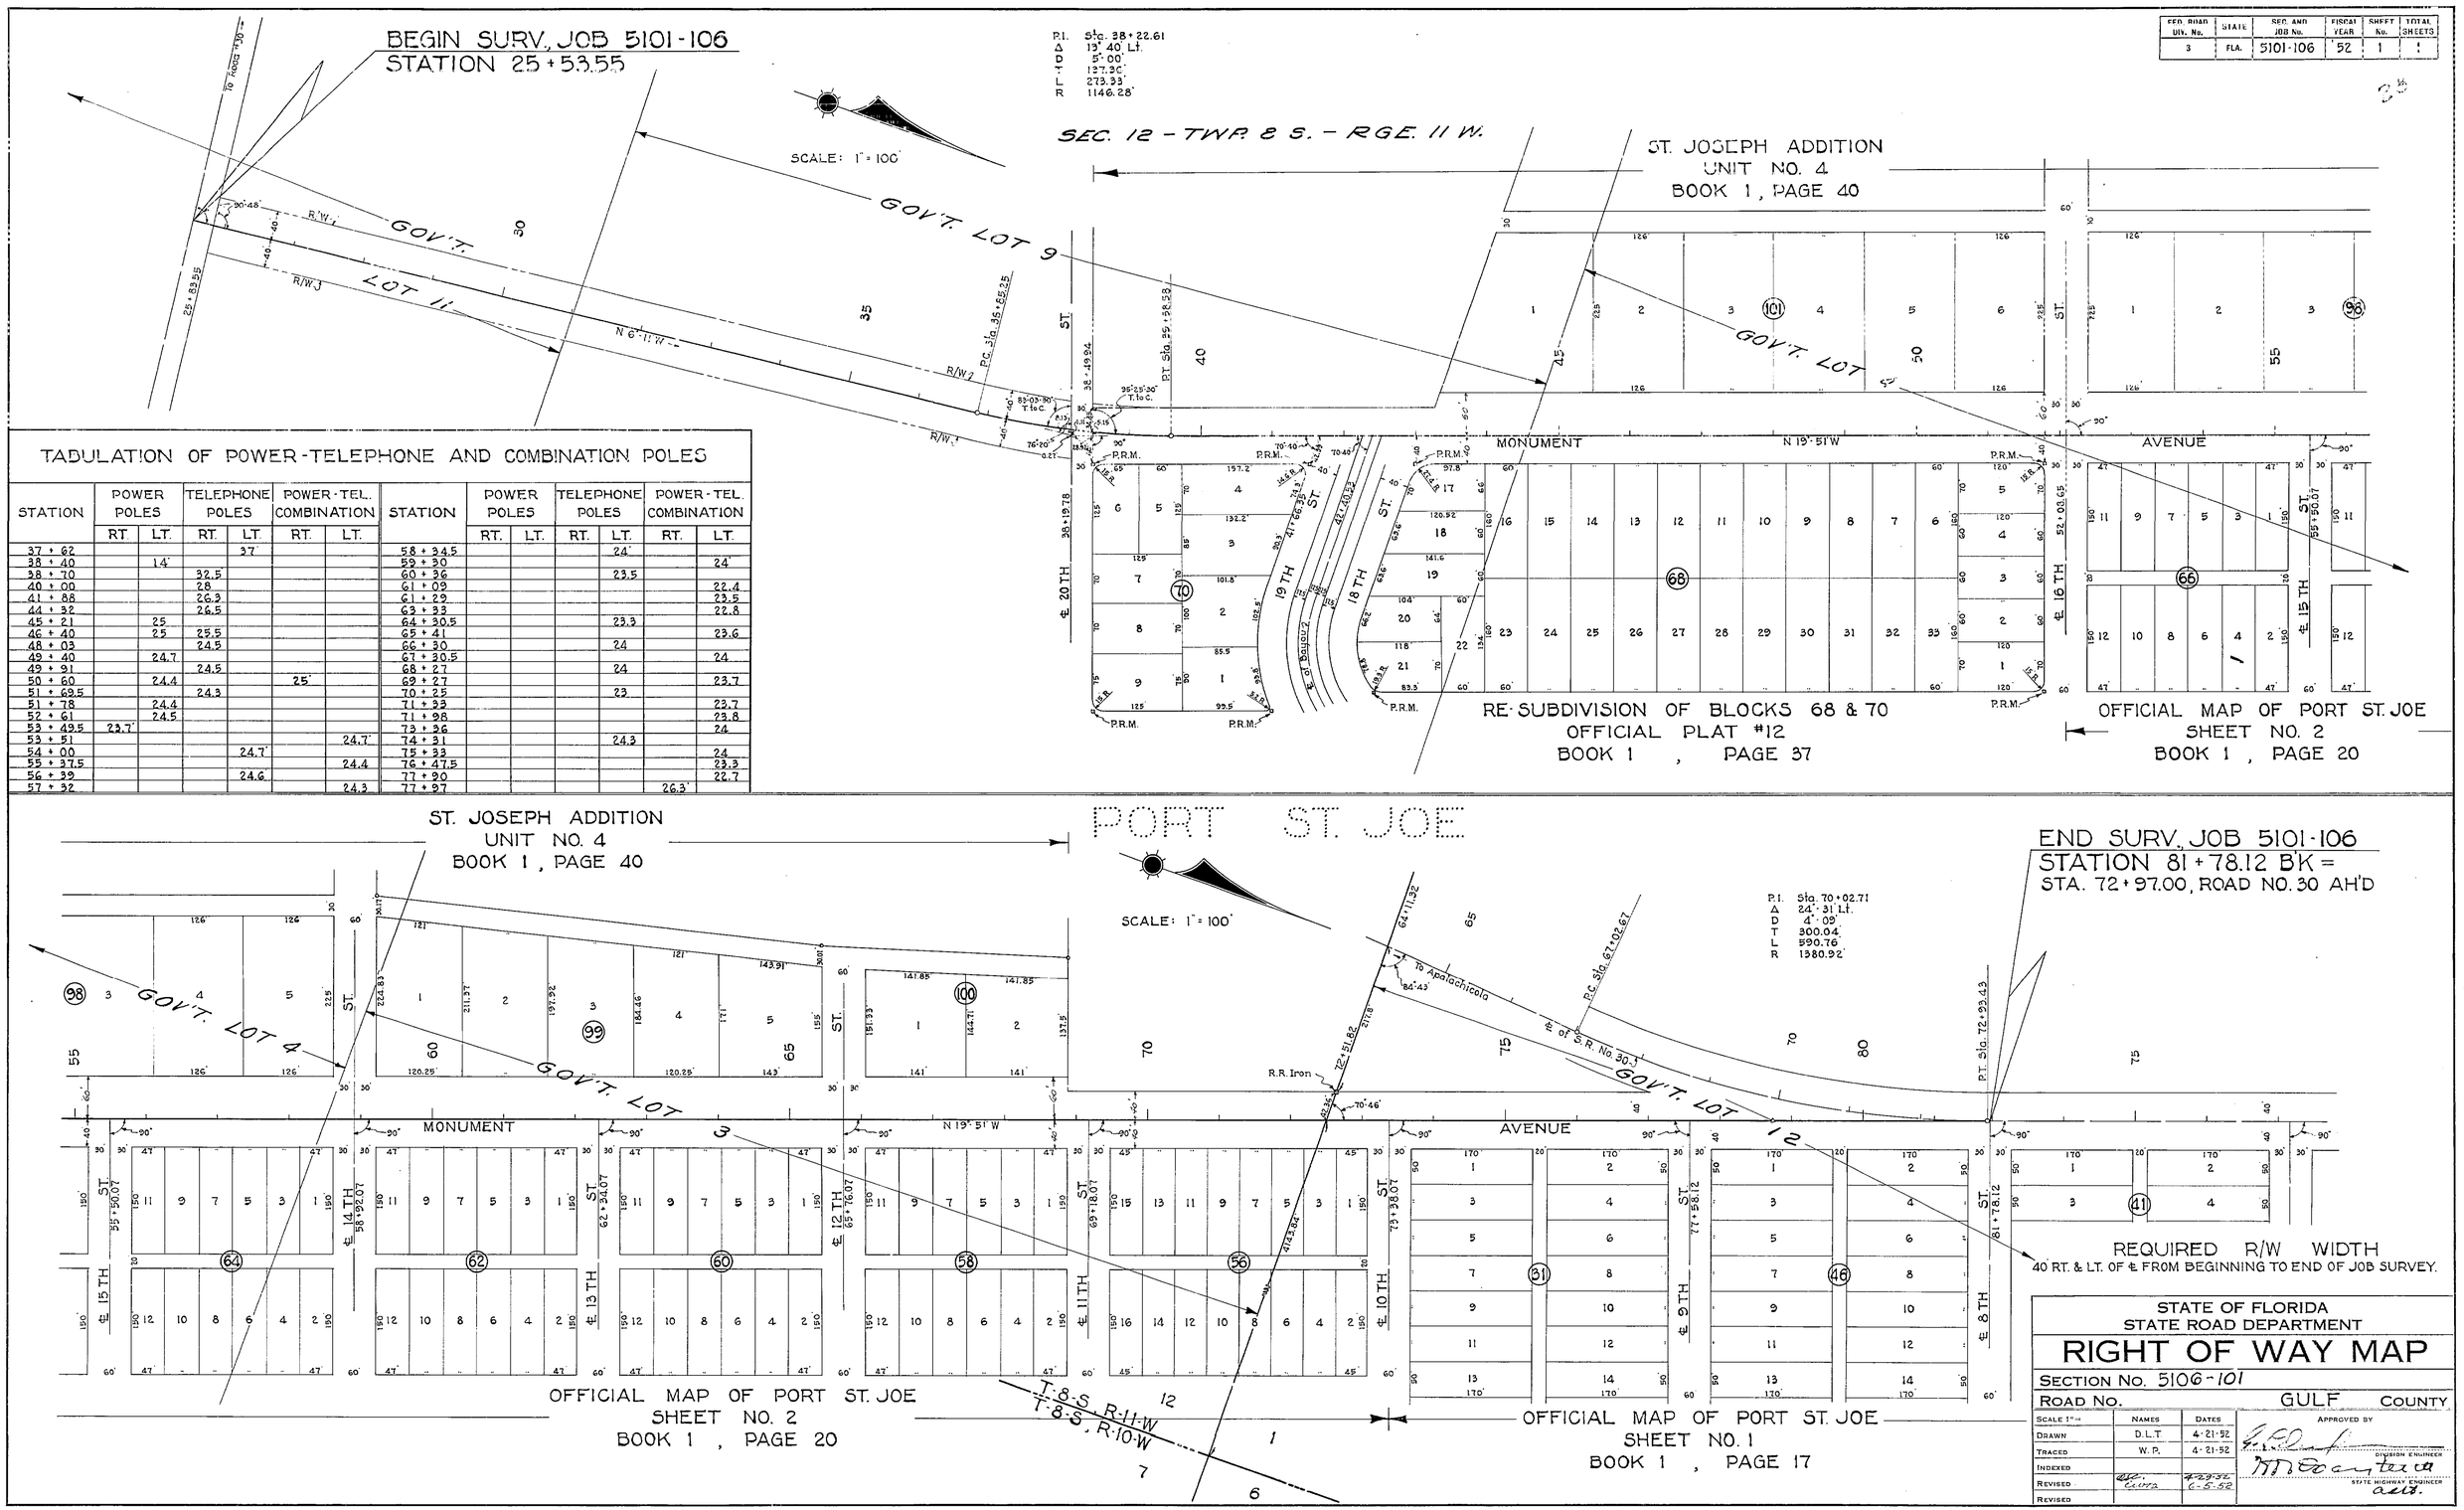

TABULATION OF POWER-TELEPHONE AND COMBINATION POLES

STATION	POWER POLES RT.	POWER POLES LT.	TELEPHONE POLES RT.	TELEPHONE POLES LT.	POWER-TEL. COMBINATION RT.	POWER-TEL. COMBINATION LT.	STATION	POWER POLES RT.	POWER POLES LT.	TELEPHONE POLES RT.	TELEPHONE POLES LT.	POWER-TEL. COMBINATION RT.	POWER-TEL. COMBINATION LT.
37 + 62				37'			58 + 34.5				24'		
38 + 40		14'					59 + 30						24'
38 + 70			32.5				60 + 36				23.5		
40 + 00			28				61 + 09						22.4
41 + 88			26.3				61 + 29						23.5
44 + 32			26.5				63 + 33						22.8
45 + 21		25					64 + 30.5				23.3		
46 + 40		25	25.5				65 + 41						23.6
48 + 03			24.5				66 + 30				24		
49 + 40		24.7					67 + 30.5						24
49 + 91			24.5				68 + 27				24		
50 + 60		24.4			25'		69 + 27						23.7
51 + 69.5			24.3				70 + 25				23		
51 + 78		24.4					71 + 33						23.7
52 + 61		24.5					71 + 98						23.8
53 + 49.5	23.7'						73 + 36						24
53 + 51						24.7'	74 + 31				24.3		
54 + 00				24.7'			75 + 33						24
55 + 37.5						24.4	76 + 47.5						23.3
56 + 39				24.6			77 + 90						22.7
57 + 32						24.3	77 + 97					26.3'	

REQUIRED R/W WIDTH
40' RT. & LT. OF ℄ FROM BEGINNING TO END OF JOB SURVEY.

STATE OF FLORIDA
STATE ROAD DEPARTMENT

RIGHT OF WAY MAP

SECTION No. 5106-101
ROAD No. GULF COUNTY

SCALE 1" =	NAMES	DATES	APPROVED BY
DRAWN	D.L.T.	4-21-52	DIVISION ENGINEER
TRACED	W.P.	4-21-52	
INDEXED			
REVISED		4-29-52	STATE HIGHWAY ENGINEER
REVISED		6-5-52	