FED. ROAD DIV. No.	STATE	SEC. AND JOB No.	FISCAL YEAR	SHEET No.	TOTAL SHEETS
3	FLA.	5107-101	'54	2	2

36

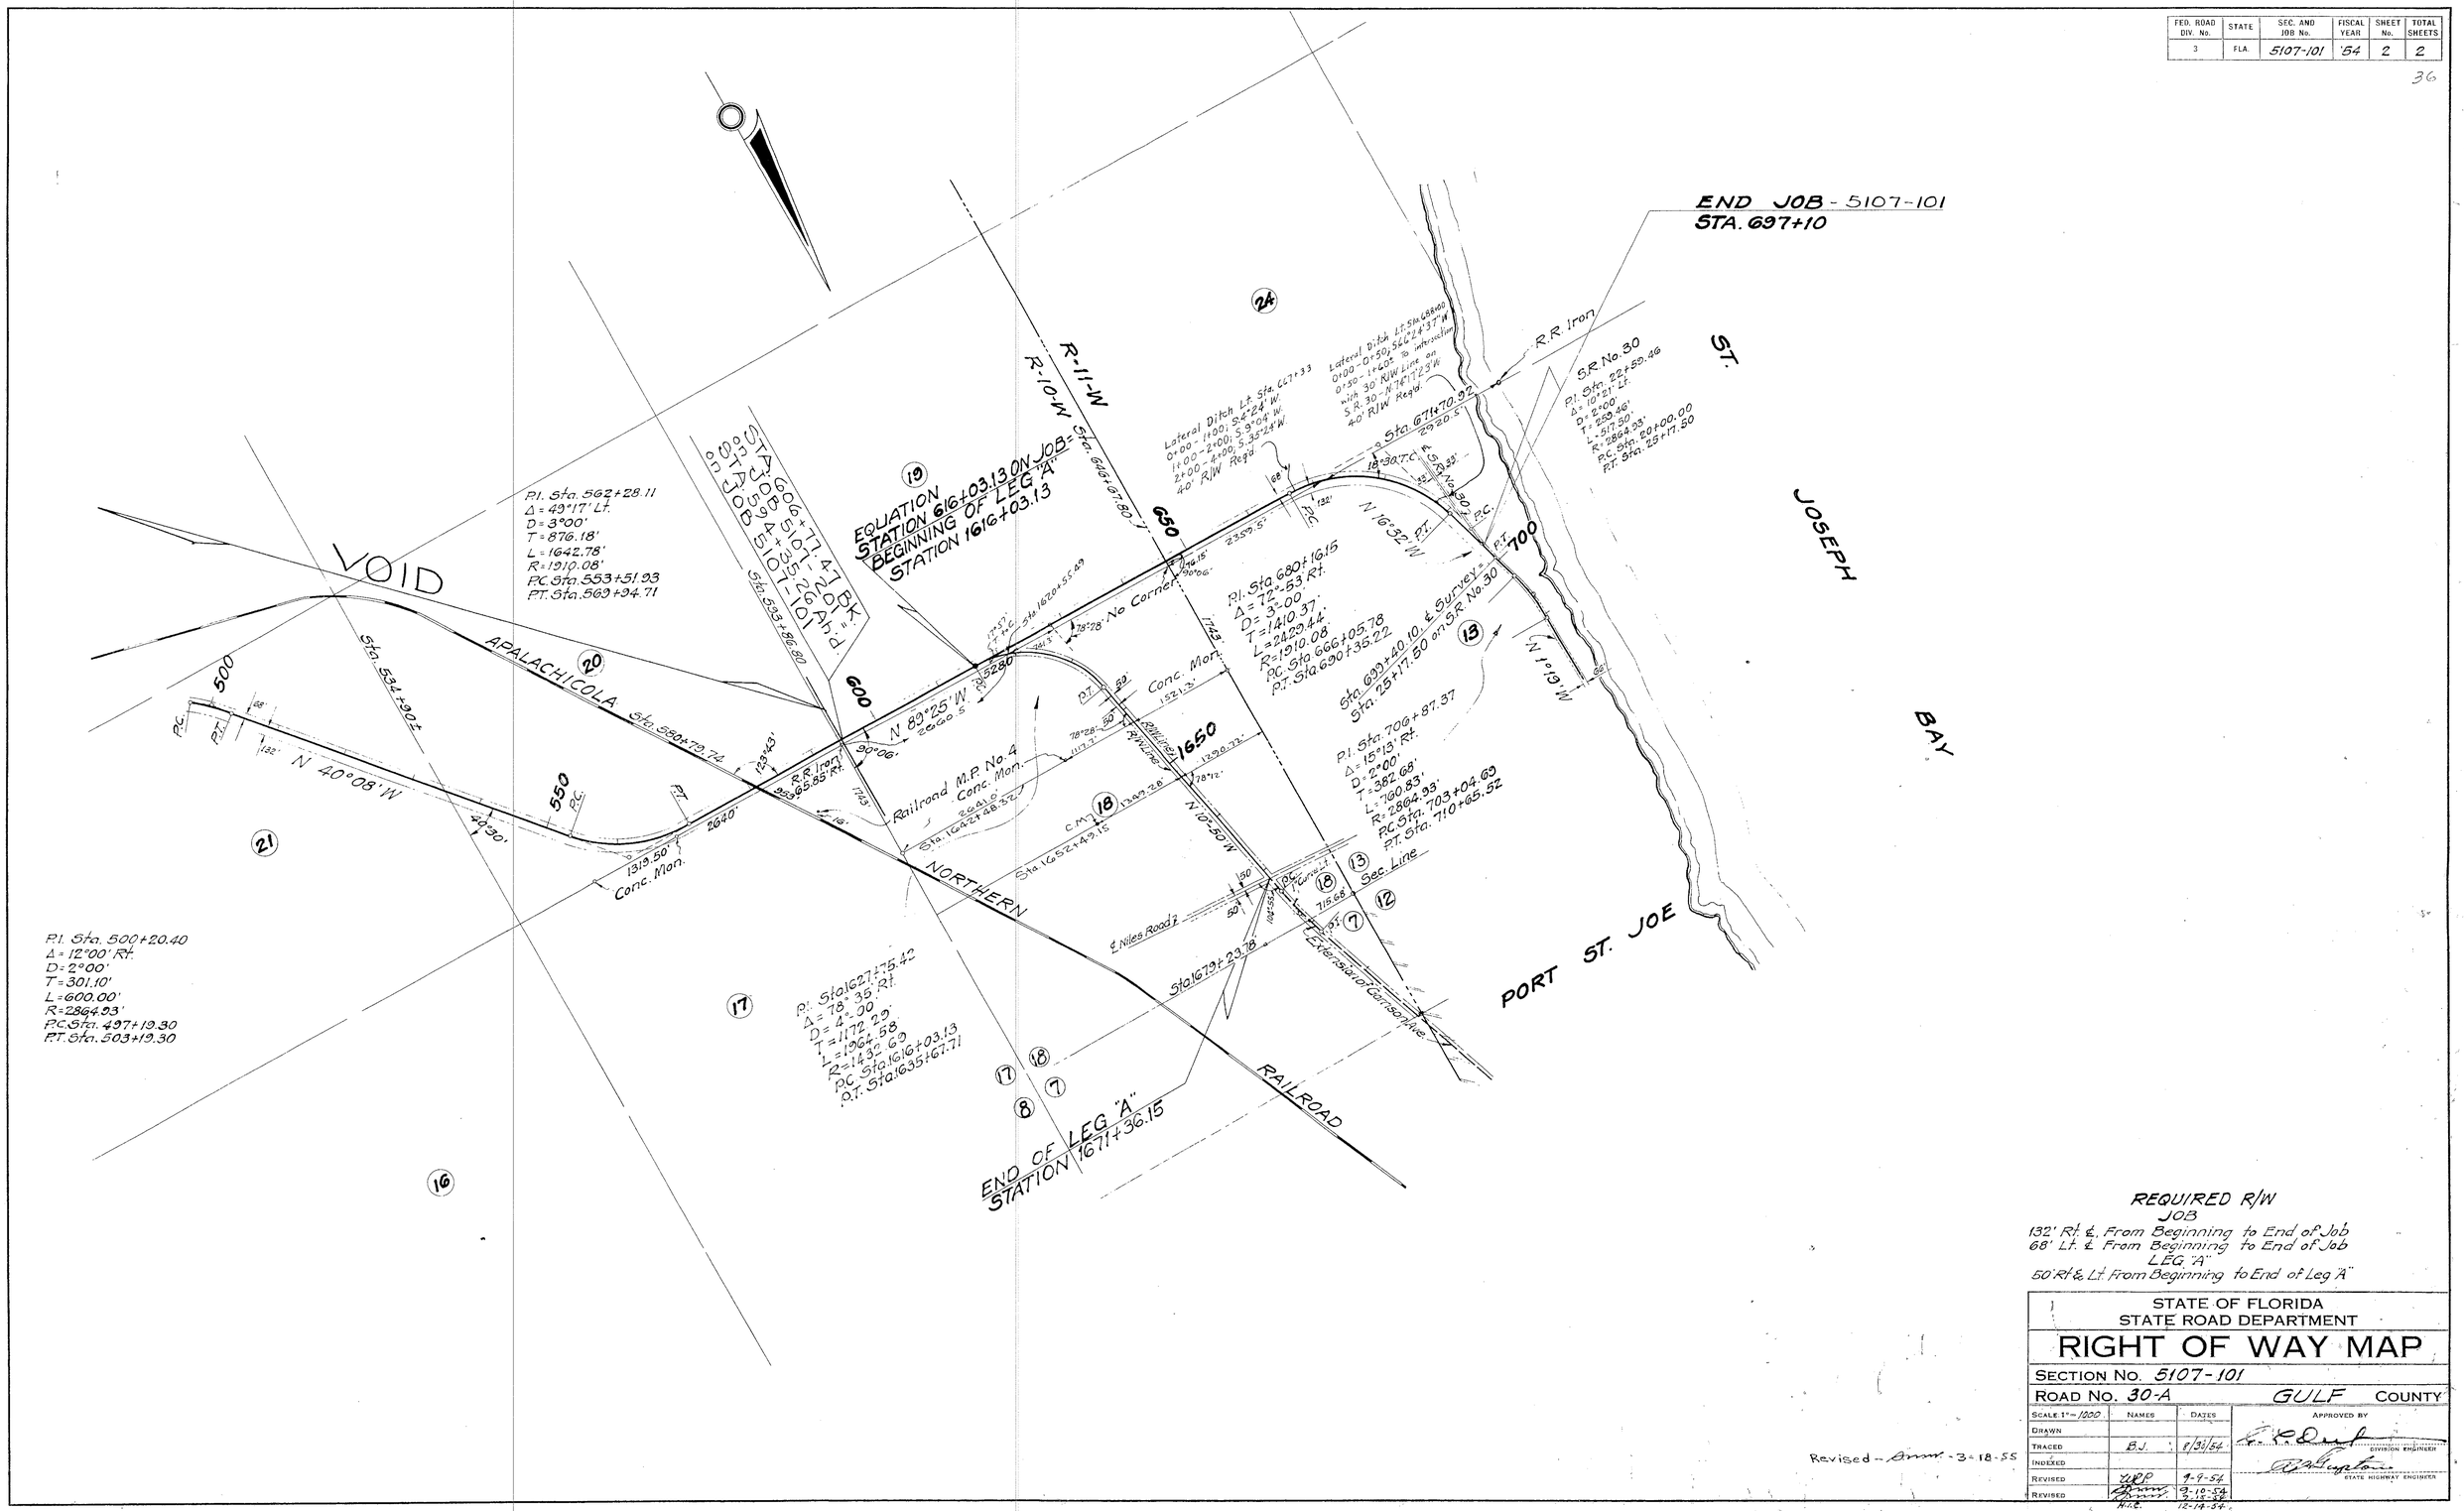

REQUIRED R/W
JOB
132' Rt. ℄ From Beginning to End of Job
68' Lt. ℄ From Beginning to End of Job
LEG "A"
50' Rt. & Lt. From Beginning to End of Leg "A"

STATE OF FLORIDA
STATE ROAD DEPARTMENT

RIGHT OF WAY MAP

SECTION No. 5107-101

ROAD No. 30-A GULF COUNTY

SCALE 1" = 1000	NAMES	DATES	APPROVED BY
DRAWN			
TRACED	B.J.	8/30/54	DIVISION ENGINEER
INDEXED			
REVISED	WRP	9-9-54	STATE HIGHWAY ENGINEER
REVISED		9-10-54	
		9-15-54	
	H.I.E.	12-14-54	

Revised - 3-18-55