FED. ROAD DIV. No.	STATE	SEC. AND JOB No.	FISCAL YEAR	SHEET No.	TOTAL SHEETS
3	FLA.	5108.102	56	1	1

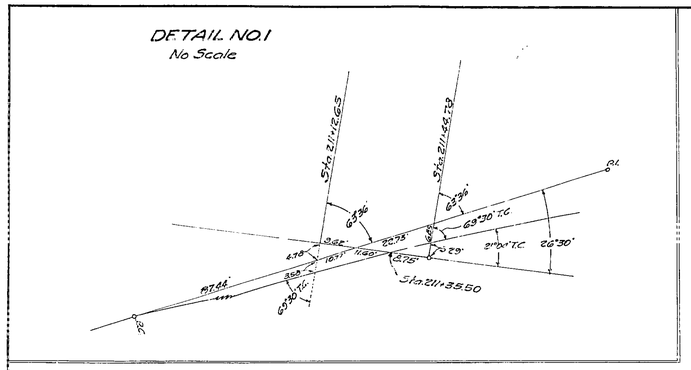

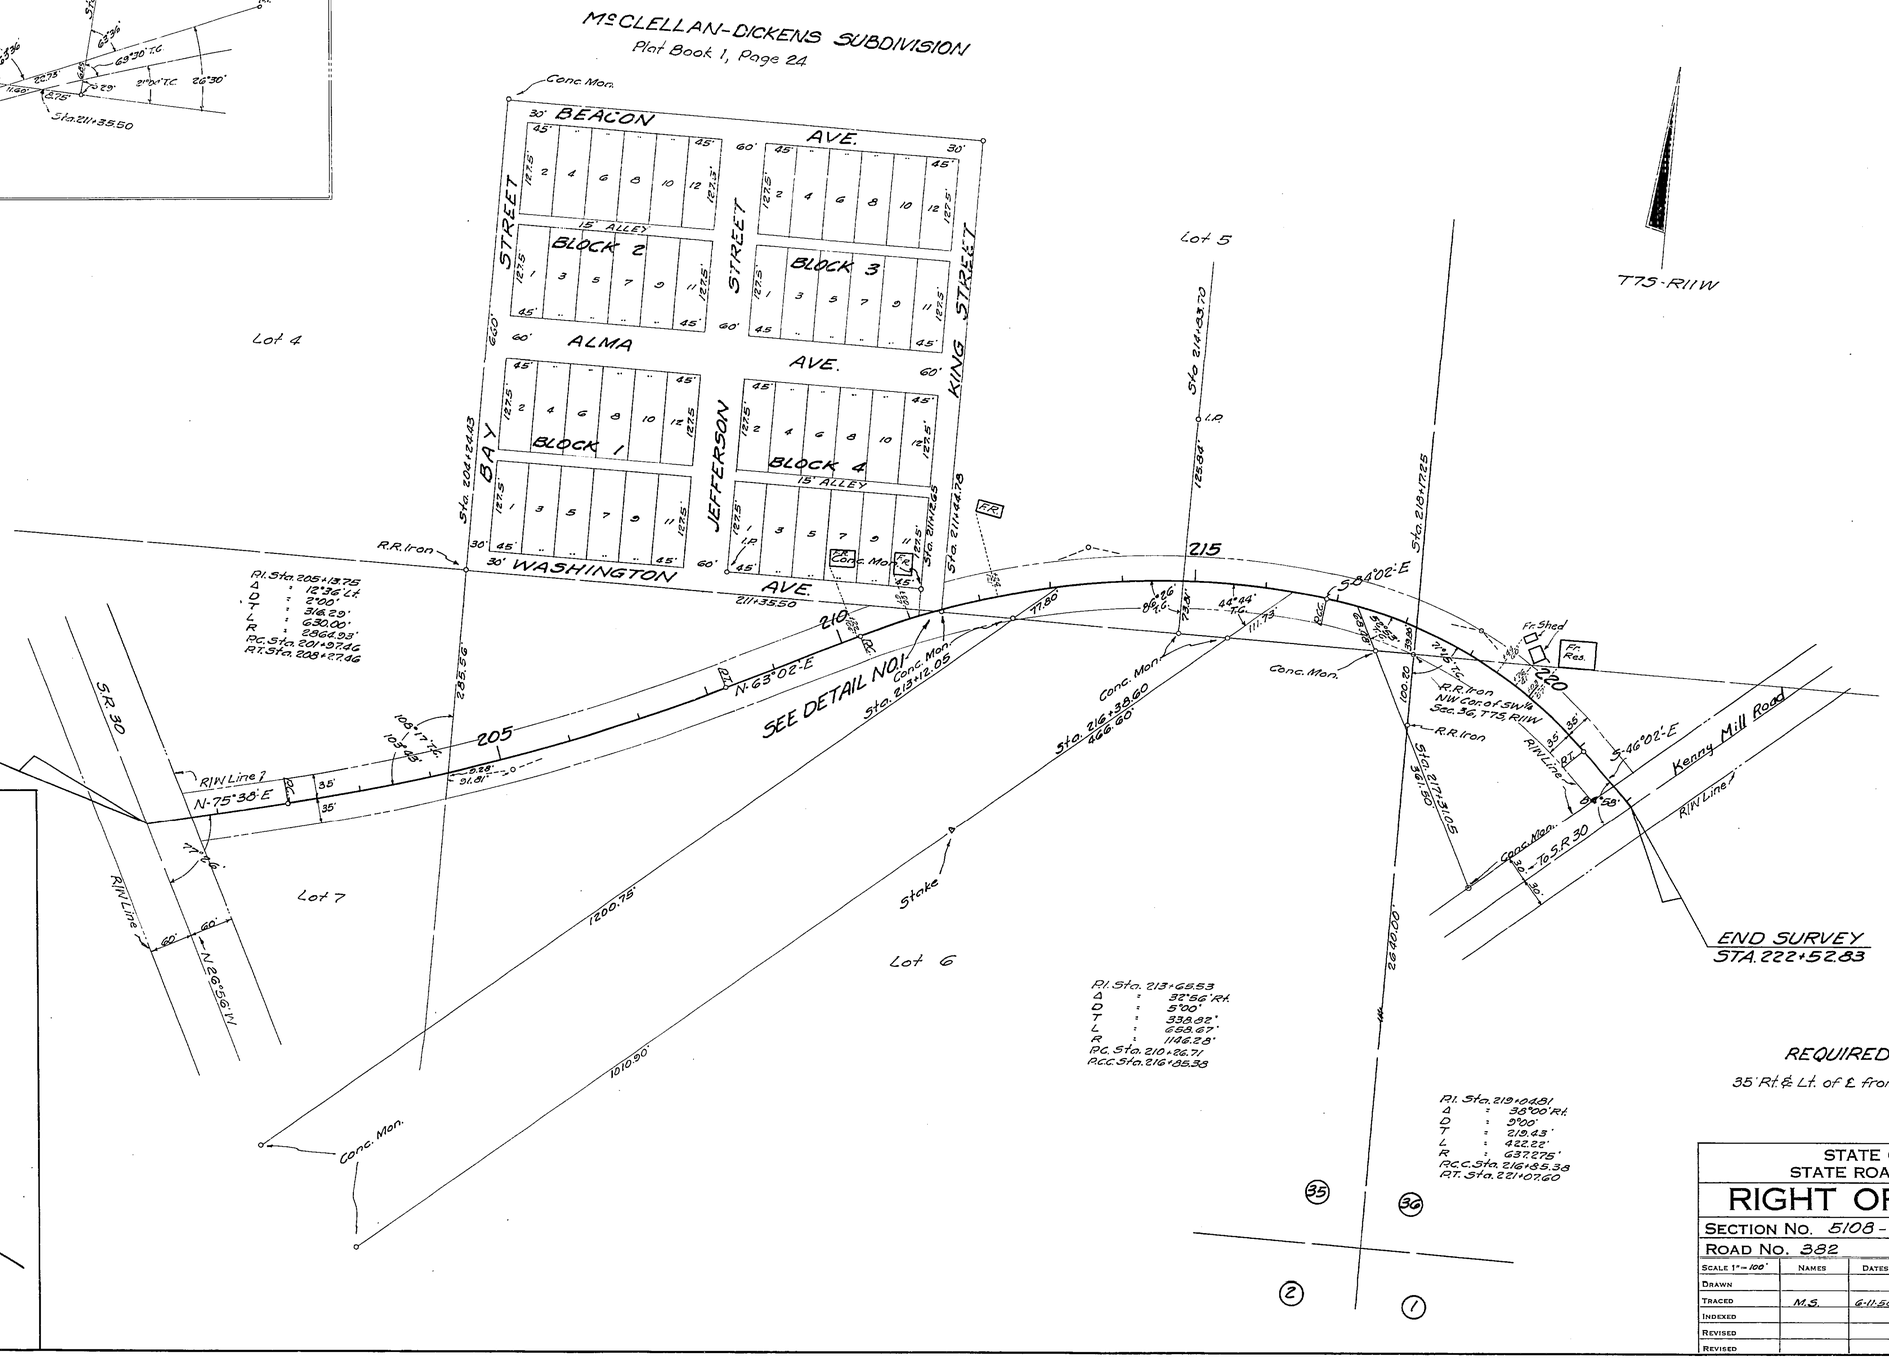

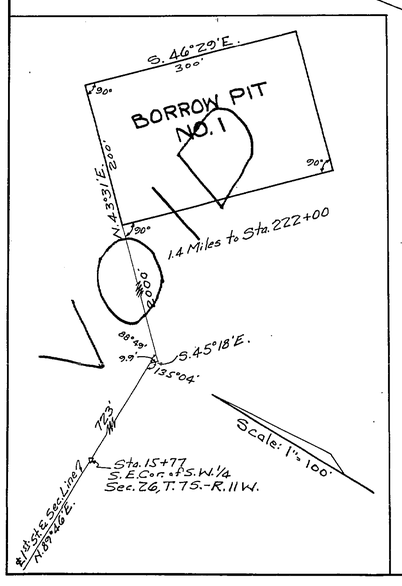

REQUIRED R/W WIDTH

35' Rt. & Lt. of ℄ from Beginning to End of Job

STATE OF FLORIDA
STATE ROAD DEPARTMENT

RIGHT OF WAY MAP

SECTION No. 5108-102

ROAD No. 382 GULF COUNTY

SCALE 1" = 100'	NAMES	DATES	APPROVED BY
DRAWN			DIVISION ENGINEER
TRACED	M.S.	6-11-56	
INDEXED			STATE HIGHWAY ENGINEER
REVISED			
REVISED			