FED. ROAD DIV. No.	STATE	SEC. AND ITM No.	FISCAL YEAR	SHEET No.	TOTAL SHEETS
3	FLA.	5153-150	'54	1	1

37

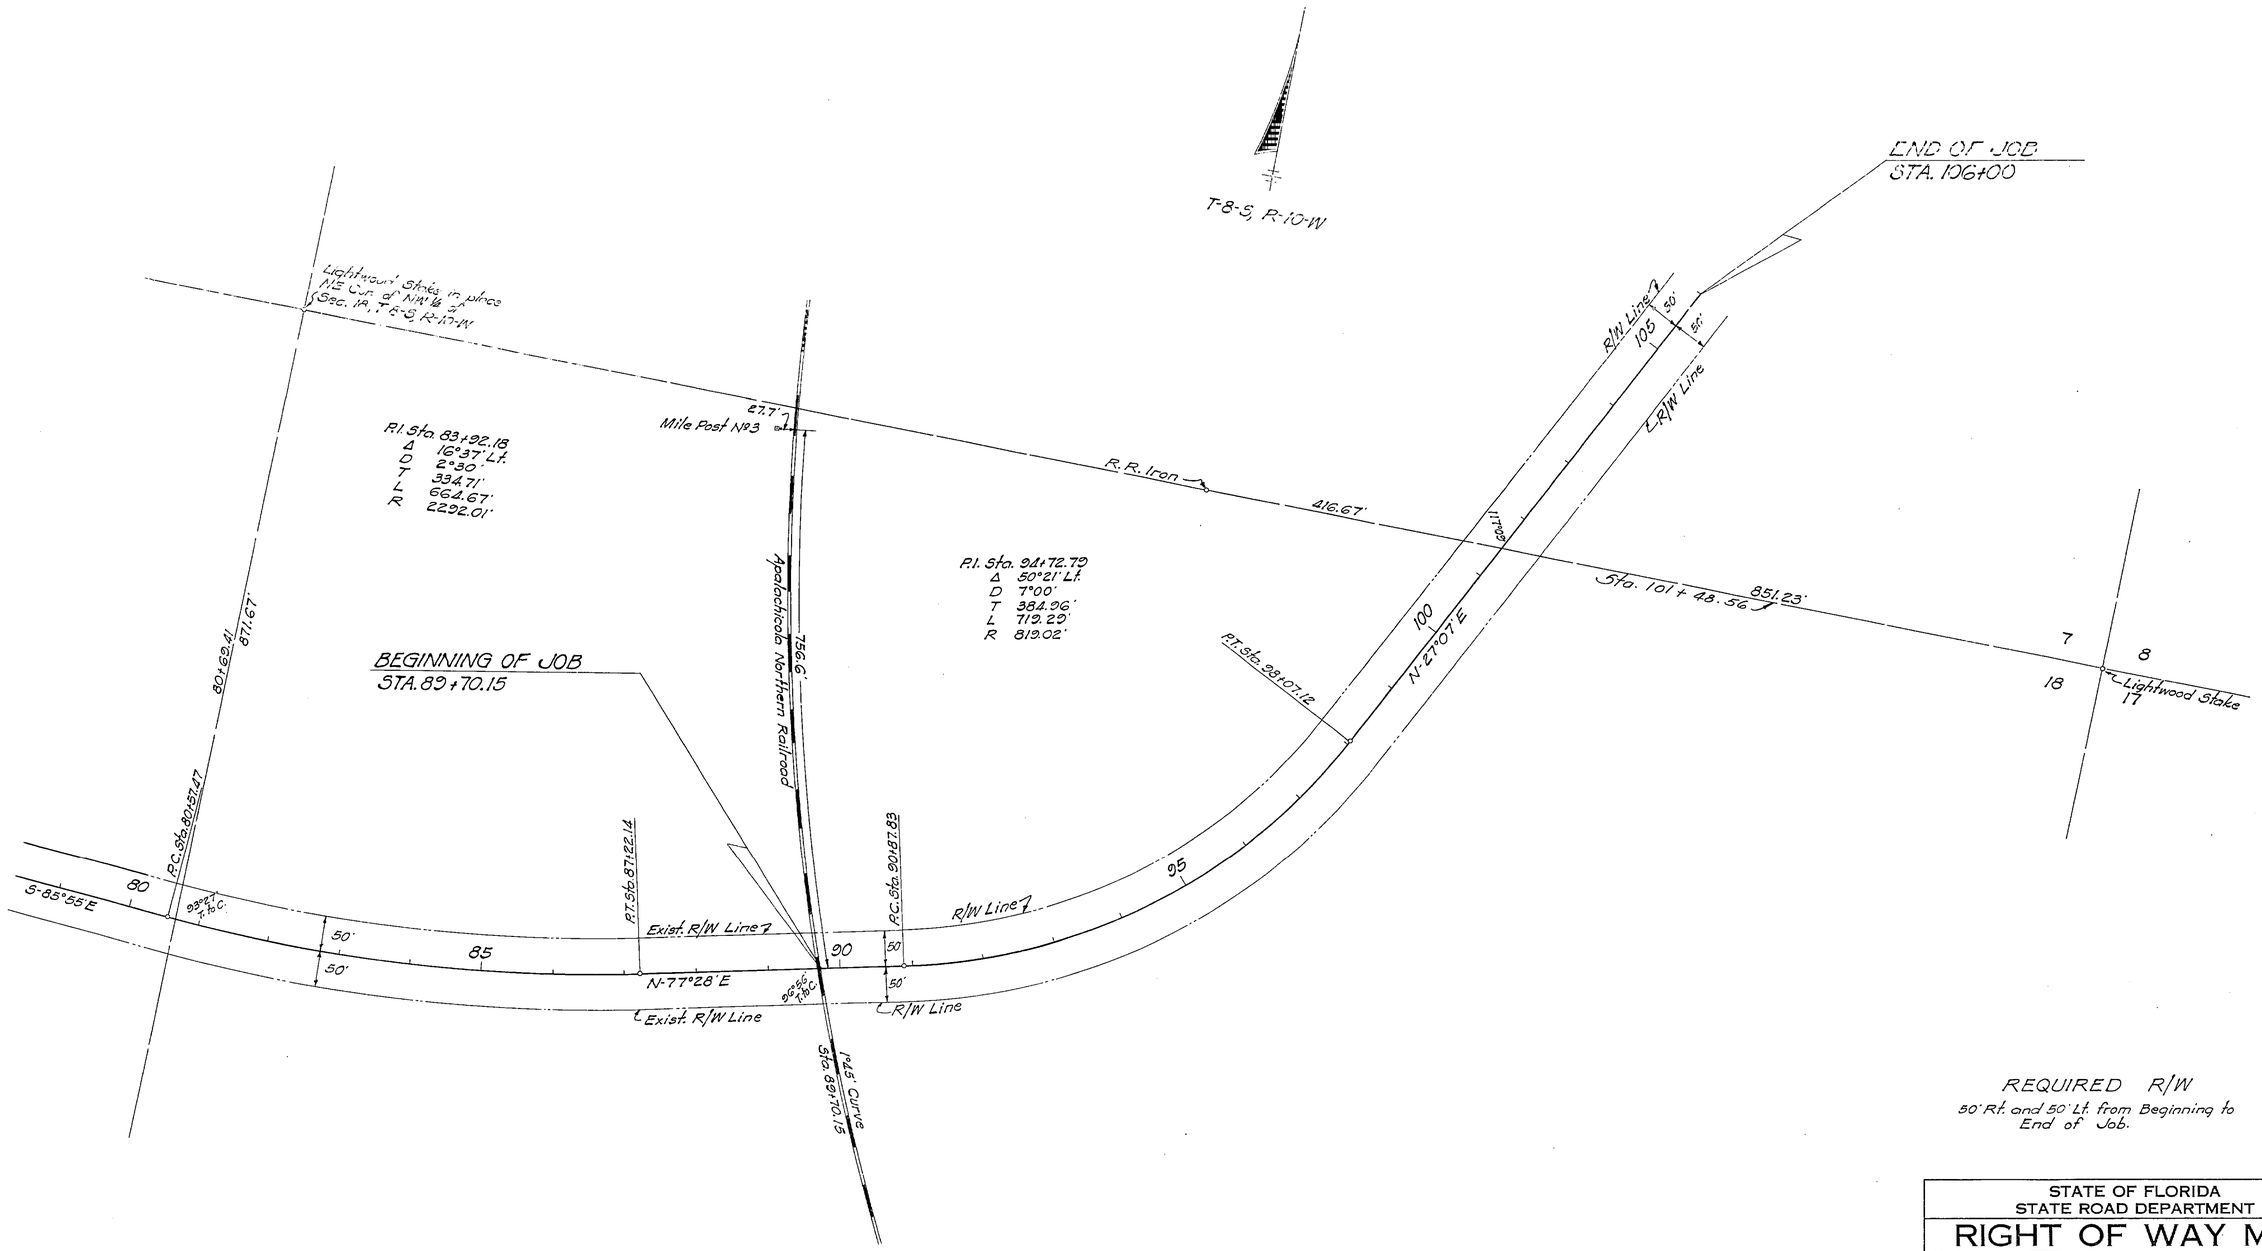

REQUIRED R/W

50' Rt. and 50' Lt. from Beginning to End of Job.

STATE OF FLORIDA
STATE ROAD DEPARTMENT

RIGHT OF WAY MAP

SECTION No. 5153-150

ROAD No. S-384 GULF COUNTY

SCALE 1" = 100'	NAMES	DATES	APPROVED BY
DRAWN	W.A.C.	7-30-54	
TRACED	W.A.C.	7-30-54	DIVISION ENGINEER
INDEXED			
REVISED	C.W.T.	8-17-54	STATE HIGHWAY ENGINEER
REVISED			