FED. ROAD DIV. No.	STATE	SEC. AND JOB No.	FISCAL YEAR	SHEET No.	TOTAL SHEETS
3	FLA.	5155-153	'56	1	

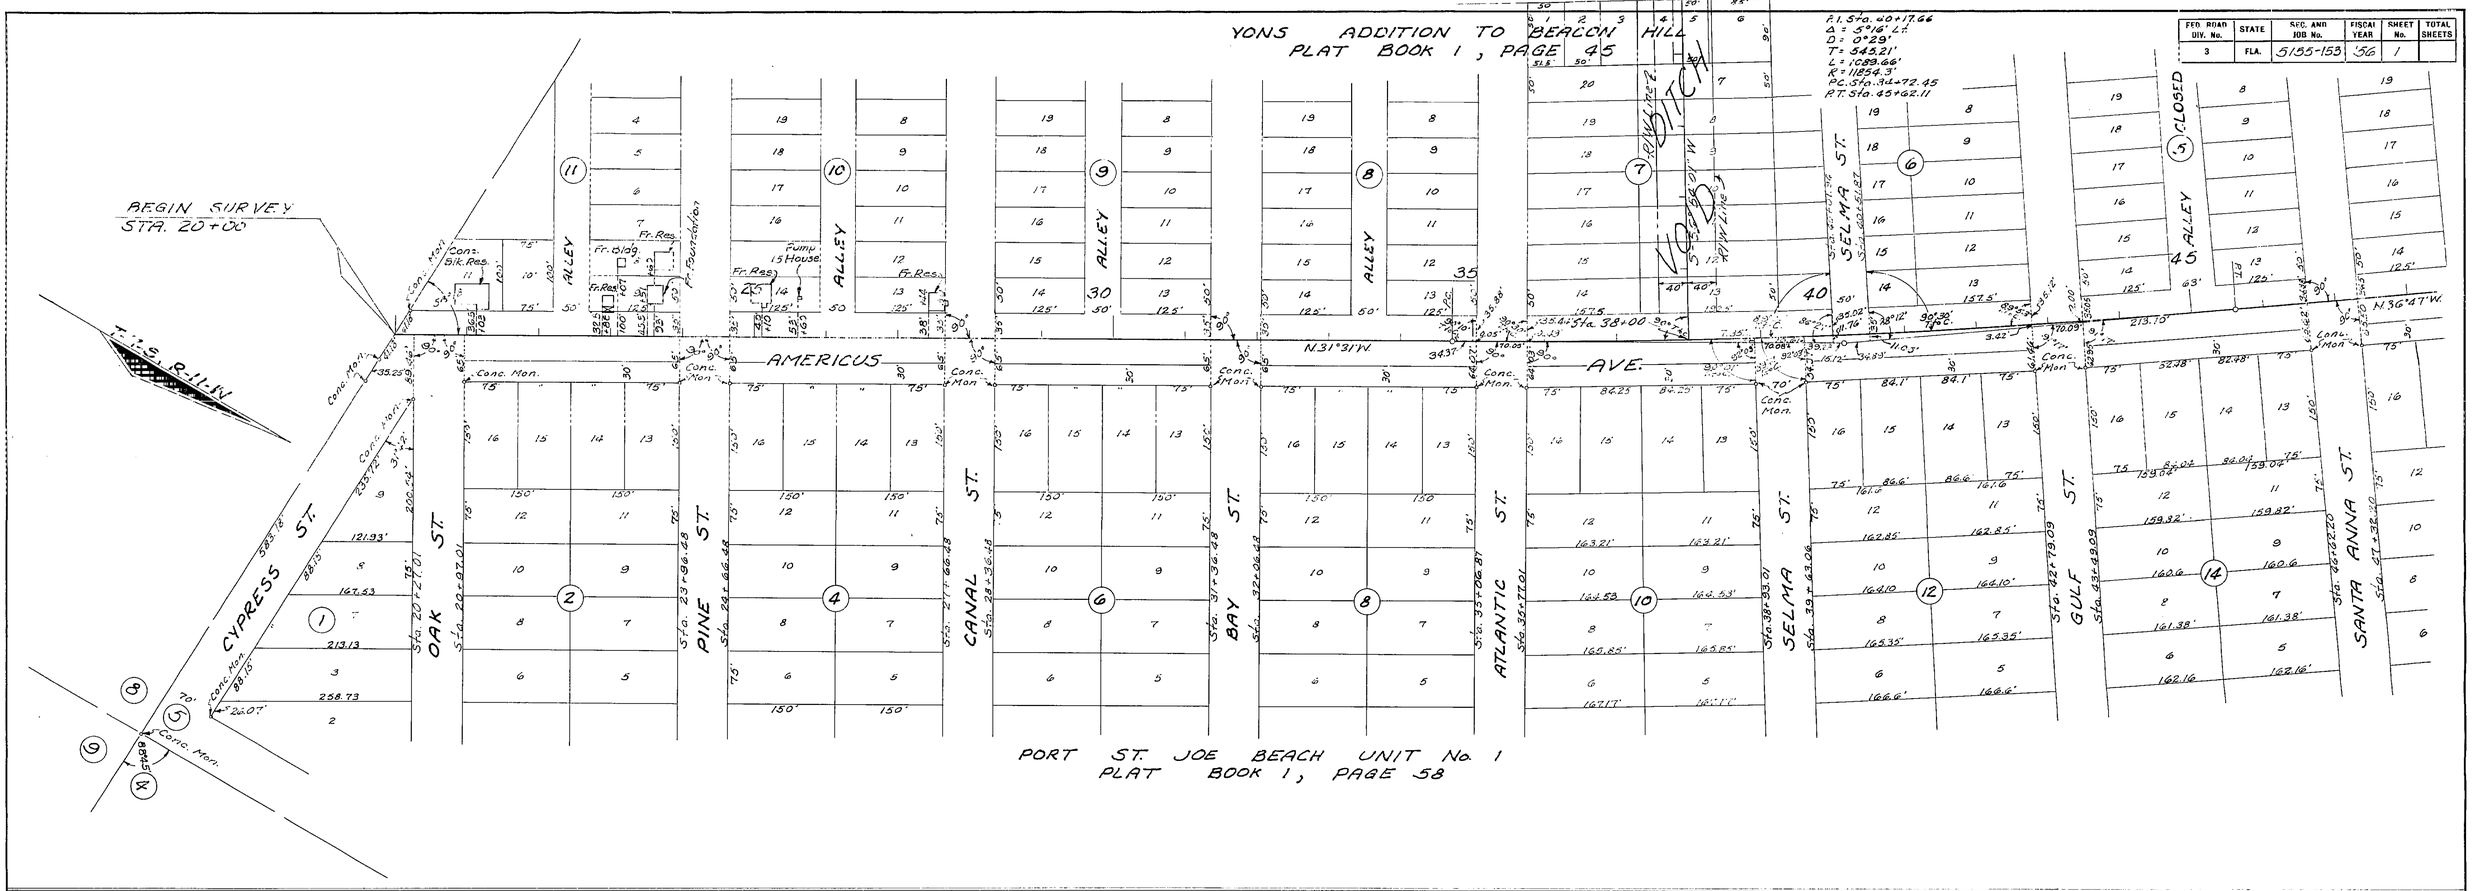

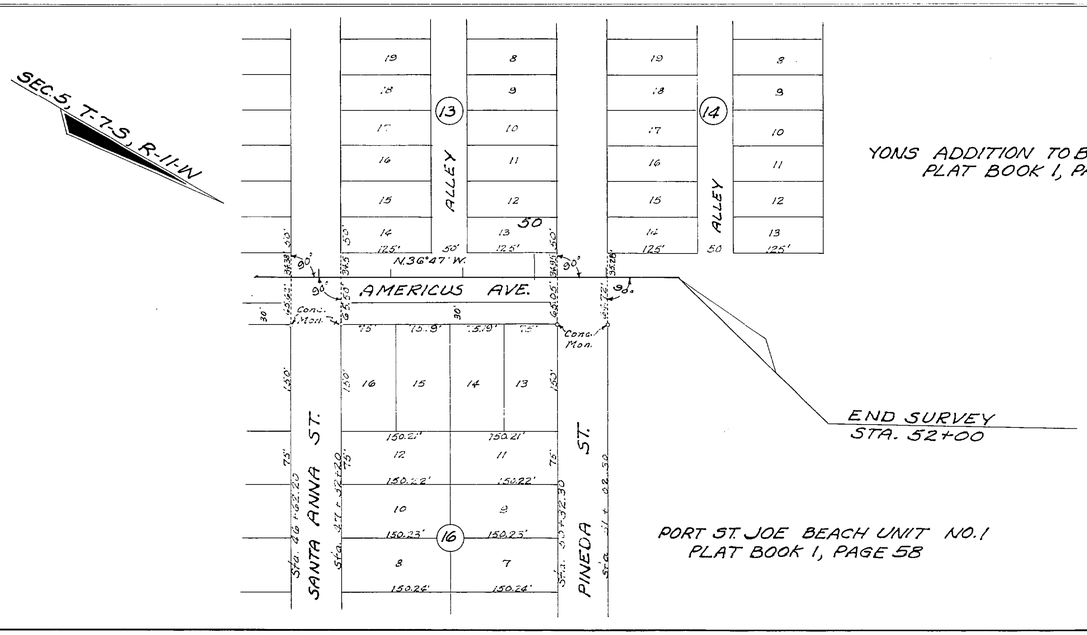

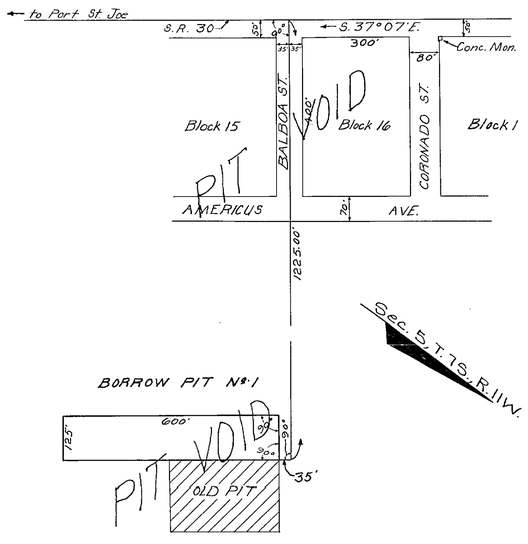

REQUIRED R/W WIDTH

No Additional R/W Required

STATE OF FLORIDA
STATE ROAD DEPARTMENT

RIGHT OF WAY MAP

SECTION No. 5155-153

ROAD No. GULF COUNTY

SCALE 1"=100'	NAMES	DATES	APPROVED BY
DRAWN			
TRACED	W.C.	11-30-56	DIVISION ENGINEER
INDEXED			
REVISED	W.P.H.	9-18-57	Walter Burkhart 2-28-57
REVISED	C.E.	3-26-57	for STATE HIGHWAY ENGINEER
REVISED	W.P.H.	7-3-57	

FED. ROAD DIV. No.	STATE	SEC. AND JOB No.	FISCAL YEAR	SHEET No.	TOTAL SHEETS
3	FLA.	5155-153	'56	2	2

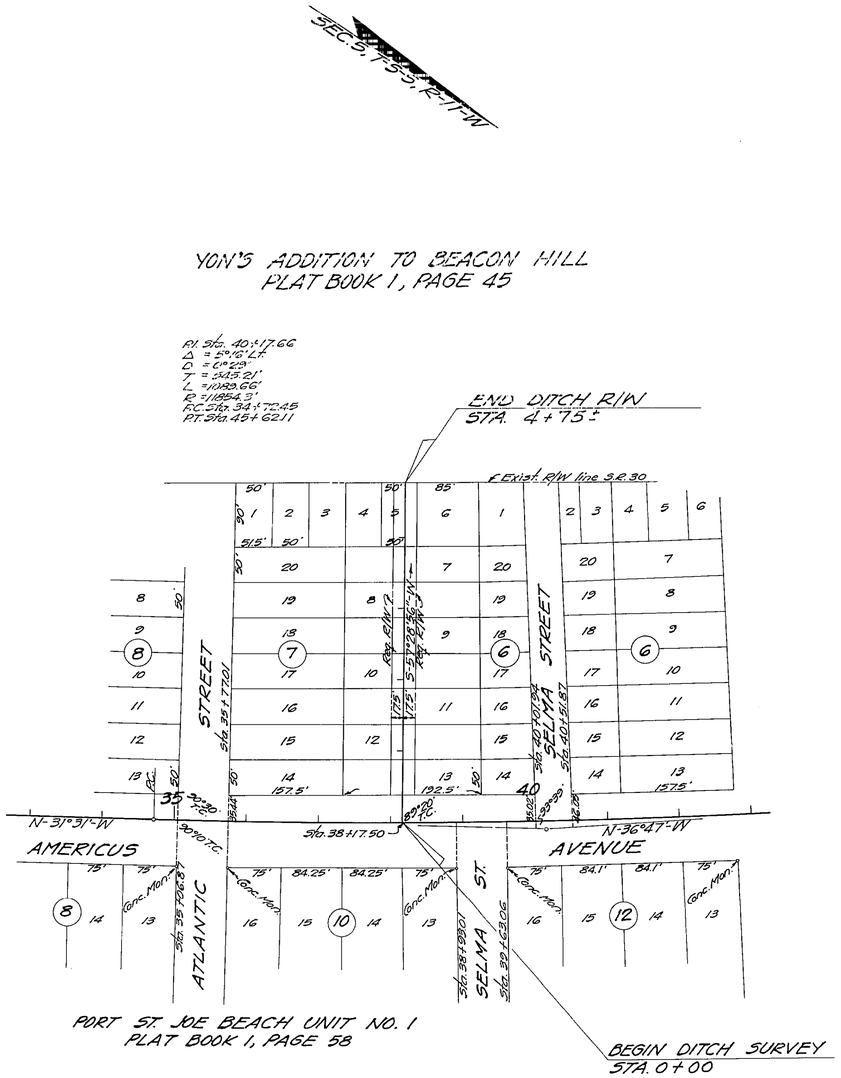

PORT ST. JOE BEACH UNIT NO. 1
PLAT BOOK 1, PAGE 58

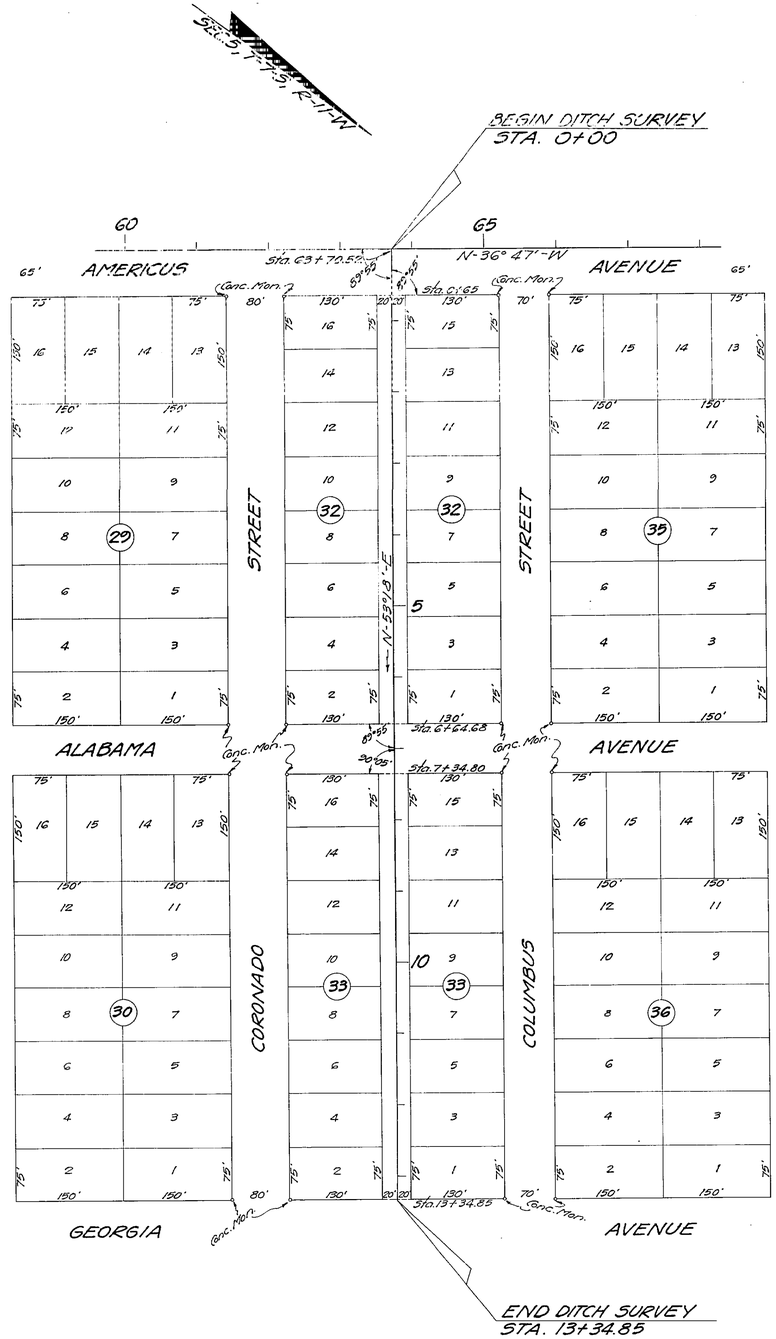

PORT ST. JOE BEACH UNIT NO. 2
PLAT BOOK 2, PAGE 6

STATE OF FLORIDA
STATE ROAD DEPARTMENT

RIGHT OF WAY MAP

SECTION No. 5155-153

ROAD No. GULF COUNTY

SCALE 1"=100'	NAMES	DATES	APPROVED BY
DRAWN	H.R.	5-31-57	G. C. Dief
TRACED	B.H.B.	5-31-57	DIVISION ENGINEER
INDEXED			Horton Buchanan 7-8-57
REVISED	H.T.R.	7-12-57	for STATE HIGHWAY ENGINEER
REVISED			