FED. ROAD DIV. No.	STATE	PROJECT No.	FISCAL YEAR	SHEET No.
3	FLA.	51550-2602		1

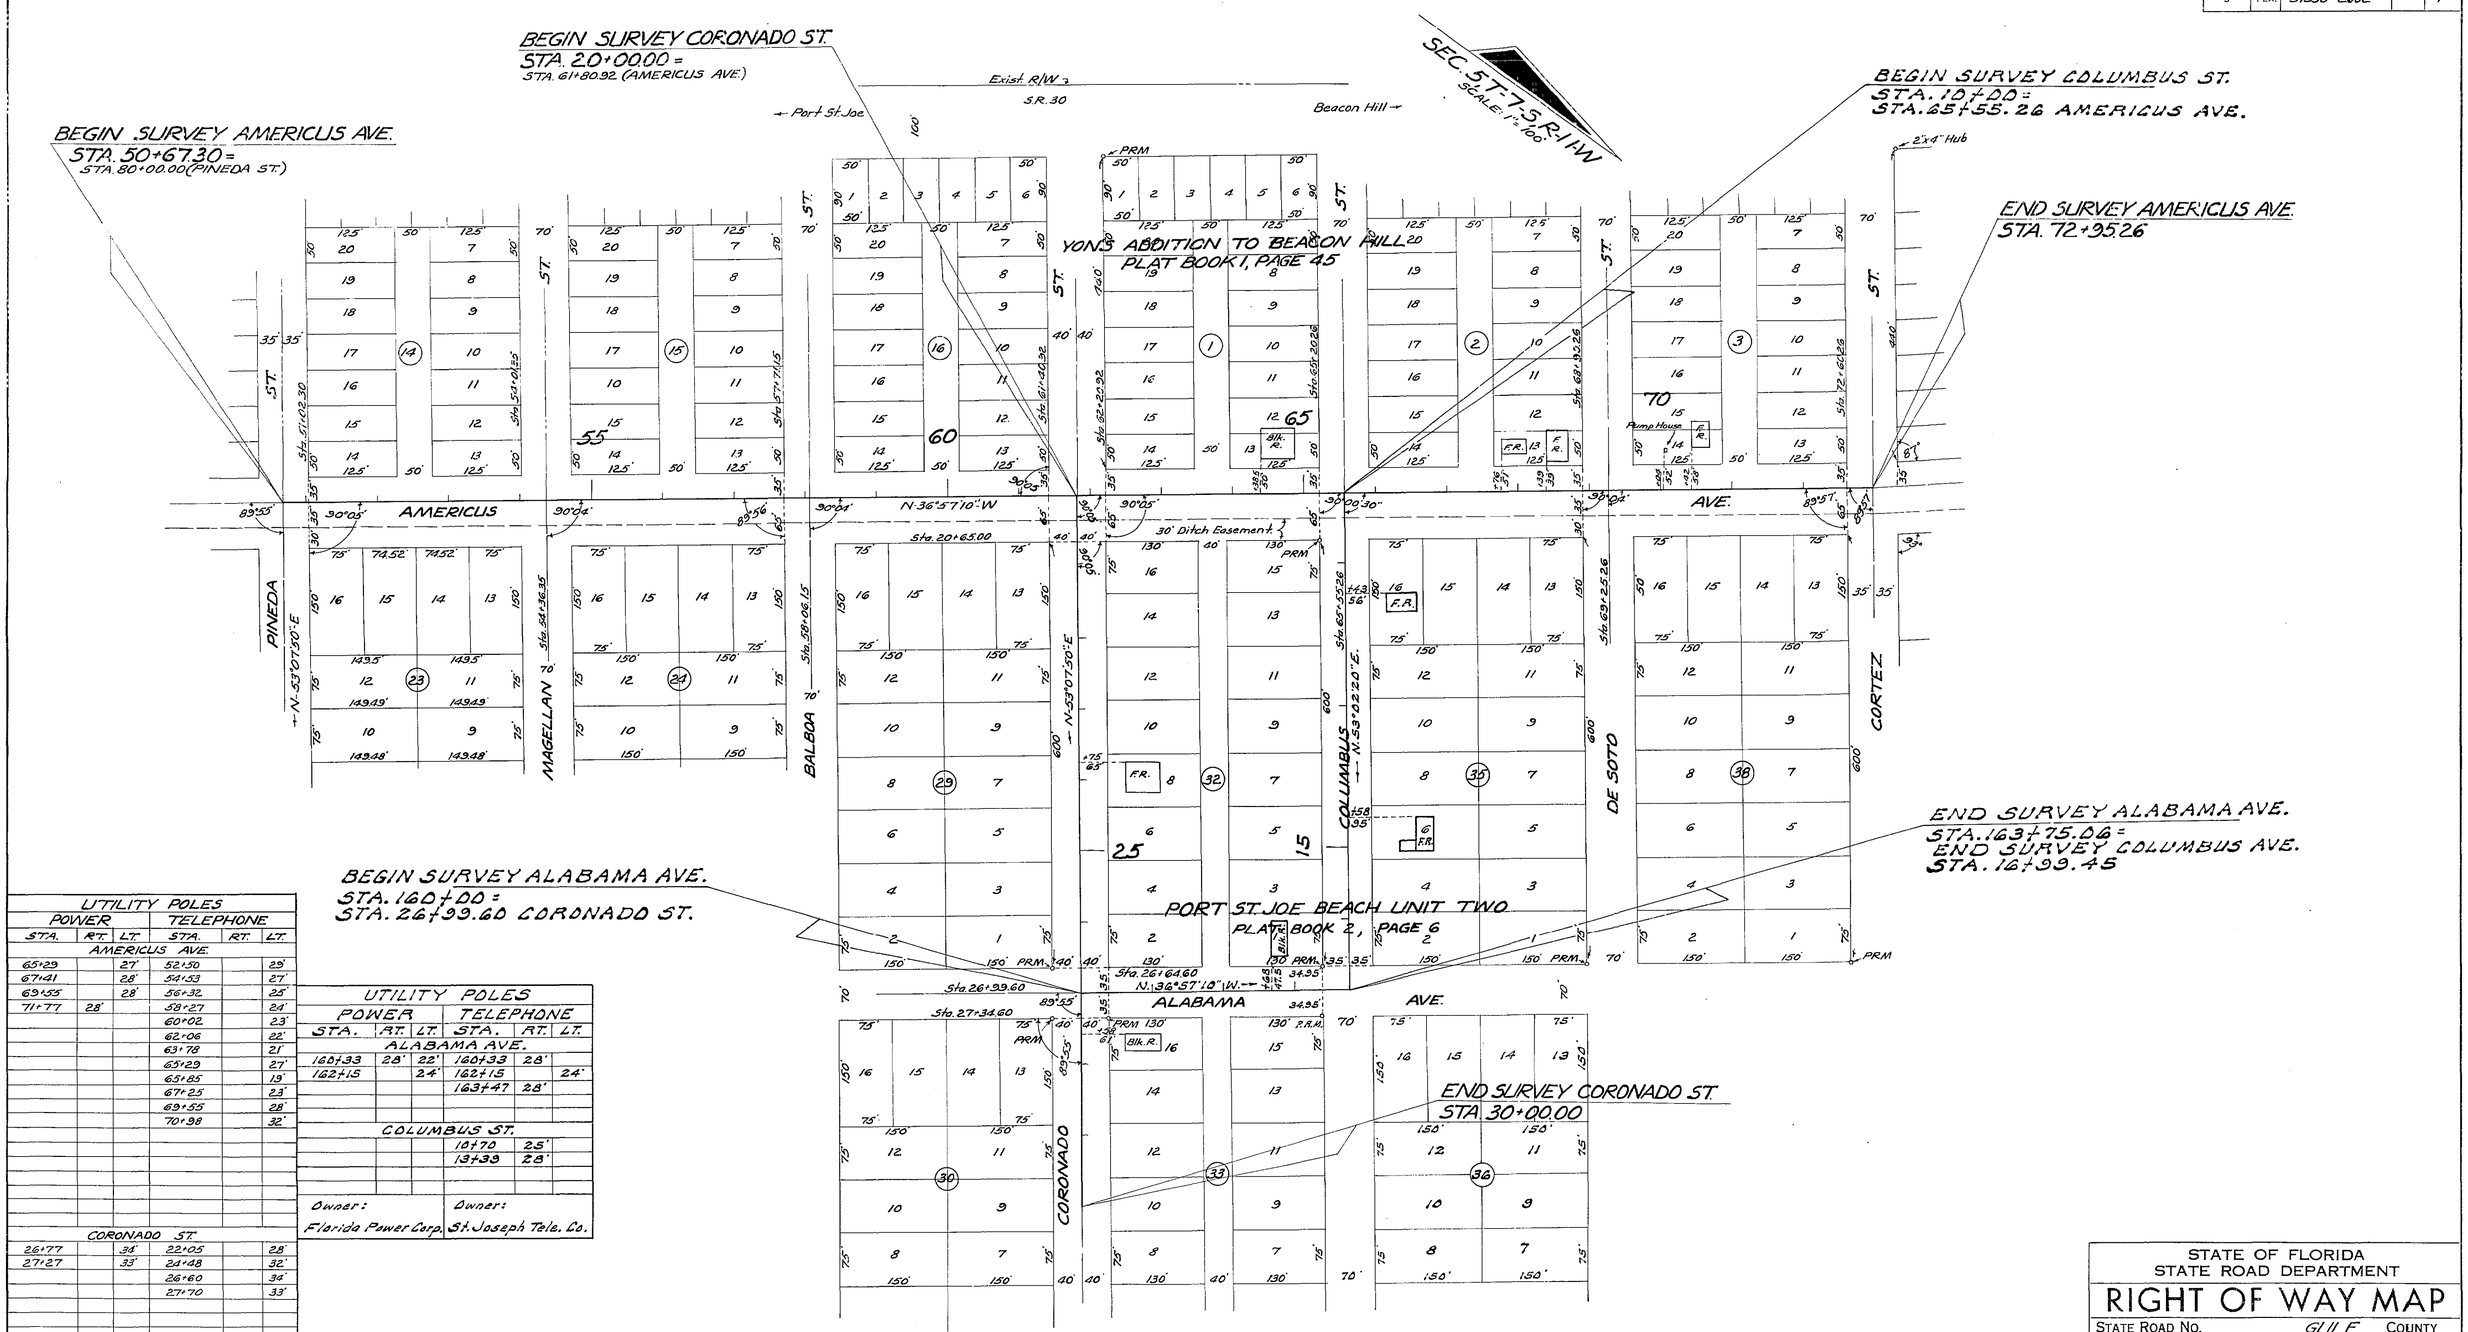

UTILITY POLES					
POWER			TELEPHONE		
STA.	RT.	LT.	STA.	RT.	LT.
AMERICUS AVE.					
65+29		27'	52+50		29'
67+41		28'	54+53		27'
69+55		28'	56+32		25'
71+77	28'		58+27		24'
			60+02		23'
			62+06		22'
			63+78		21'
			65+29		27'
			65+85		19'
			67+25		23'
			69+55		28'
			70+98		32'
CORONADO ST.					
26+77		34'	22+05		28'
27+27		33'	24+48		32'
			26+60		34'
			27+70		33'
Owner: Florida Power Corp.			Owner: St. Joseph Tele. Co.		

UTILITY POLES					
POWER			TELEPHONE		
STA.	RT.	LT.	STA.	RT.	LT.
ALABAMA AVE.					
160+33	28'	22'	160+33	28'	
162+15		24'	162+15		24'
			163+47	28'	
COLUMBUS ST.					
			10+70	25'	
			13+39	28'	
Owner: Florida Power Corp.			Owner: St. Joseph Tele. Co.		

REVISION	BY	DATE
New $'s	C.D.M.-W.C.S.	6-16-66

STATE OF FLORIDA
STATE ROAD DEPARTMENT

RIGHT OF WAY MAP

STATE ROAD No. GULF COUNTY

	BY	DATE	APPROVED BY	DATE
DRAWN			G. E. Deep	DISTRICT ENGINEER
TRACED	D.F.E.	7-31-64		
CHECKED				ENGINEER OF RIGHTS OF WAY
COMPARED				8-19-64
INDEXED				STATE HIGHWAY ENGINEER

SECTION. 51550-2602 SHEET 1 OF 1

STREETS IN ST. JOE BEACH

FED. ROAD DIV. No.	STATE	F.A. PROJECT No.	FISCAL YEAR	SHEET No.
3	FLA.			1

Back N°s: 884517
890263

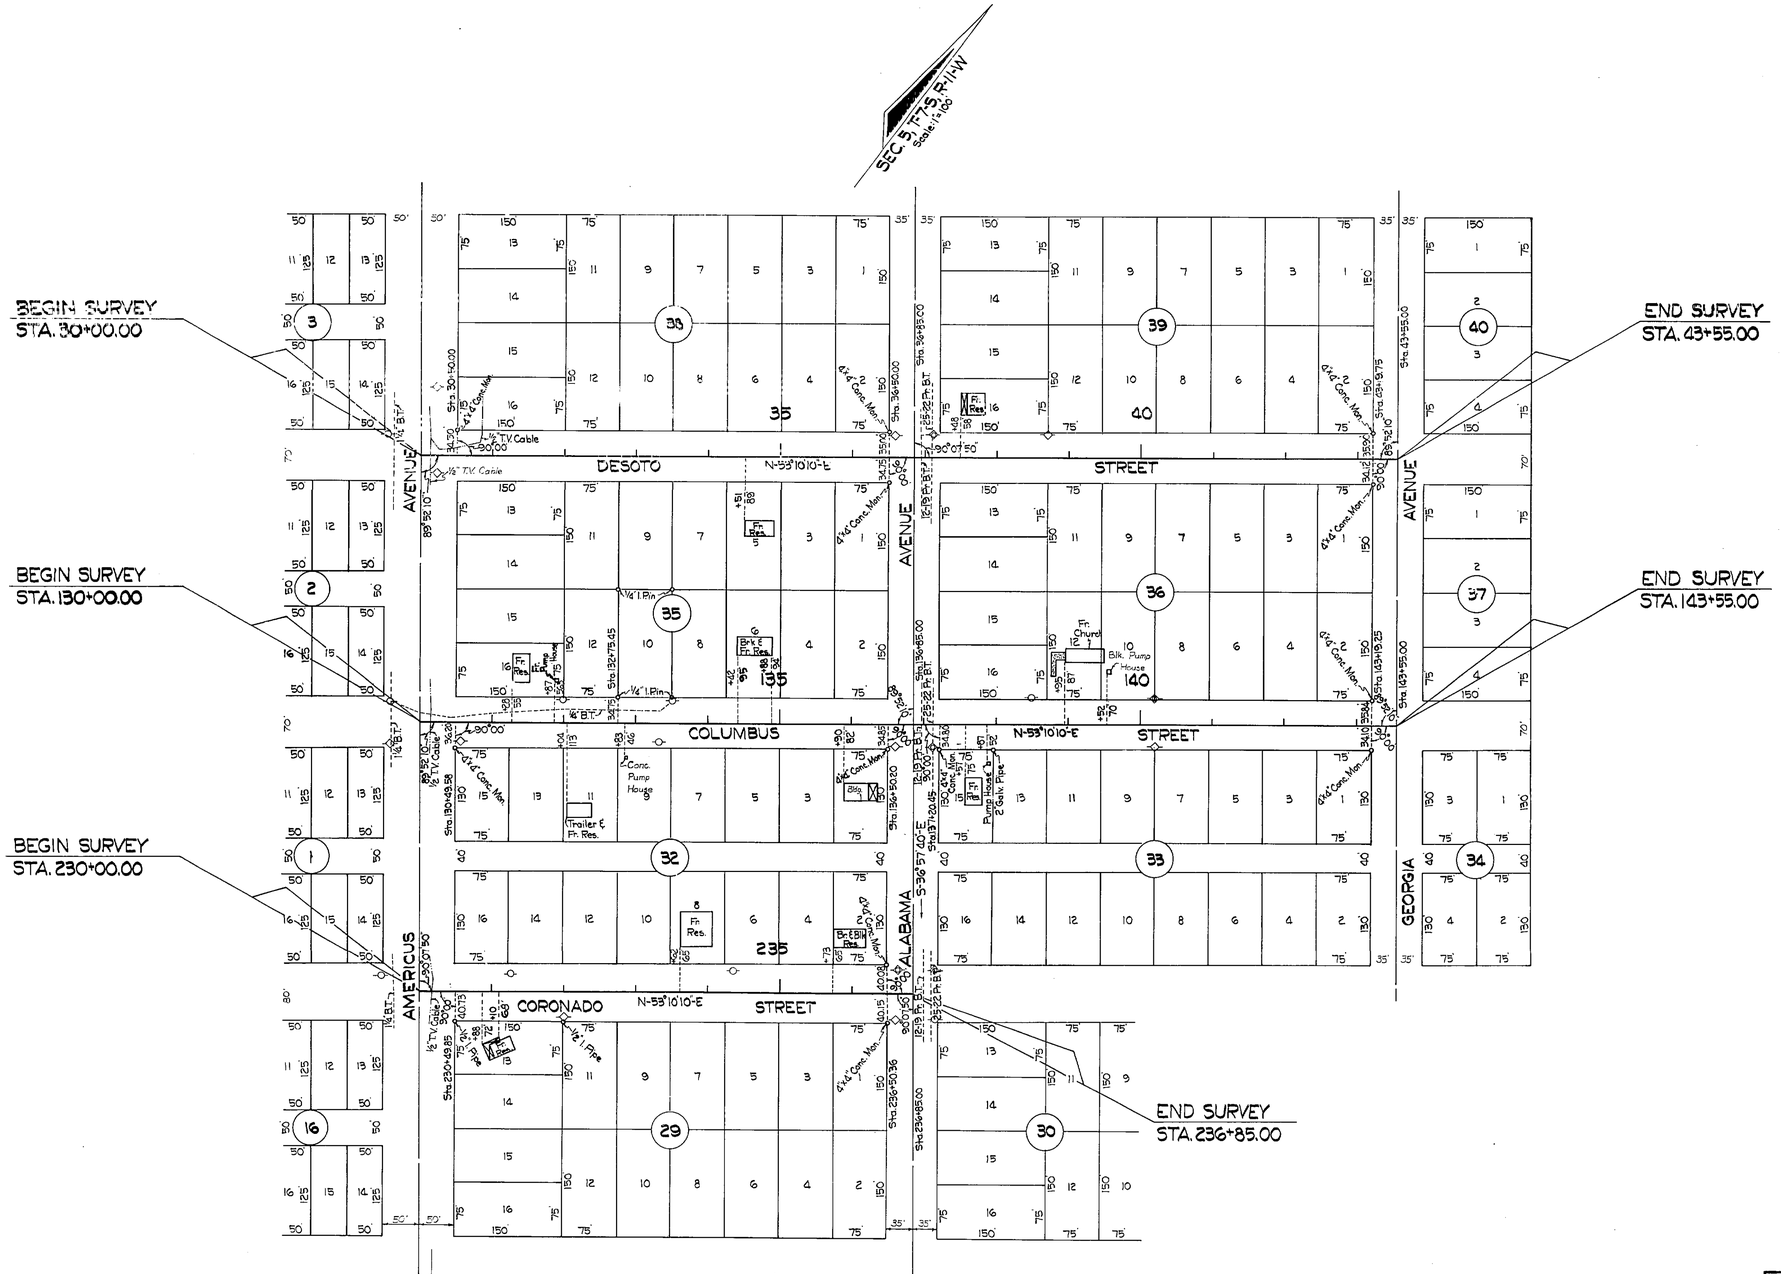

DESOTO STREET
COLUMBUS STREET
CORONADO STREET

SI N° 323733

STATE OF FLORIDA
DEPARTMENT OF TRANSPORTATION

RIGHT OF WAY MAP

STATE ROAD NO. GULF COUNTY

	BY	DATE	APPROVED BY	DATE
DRAWN			E. W. Lee	7-31-72 DISTRICT ENGINEER
TRACED	I.L.C.	3-4-72	Thomas C. Russo	7-26-72 ENGINEER OF RIGHT OF WAY
CHECKED				
COMPARED				
INDEXED				STATE HIGHWAY ENGINEER

REVISION	BY	DATE

SECTION. 51550-2606 SHEET 1 OF 2

UTILITY OWNERS
POWER: Florida Power Corporation
TELEPHONE: St. Joseph Telephone Co.
TELEVISION CABLE: West Coast Cablevision

STREETS IN PORT ST. JOE BEACH

FED. ROAD DIV. No.	STATE	F. A. PROJECT NO.	SHEET TOTAL	SHEET NO.
3	FLA.			2

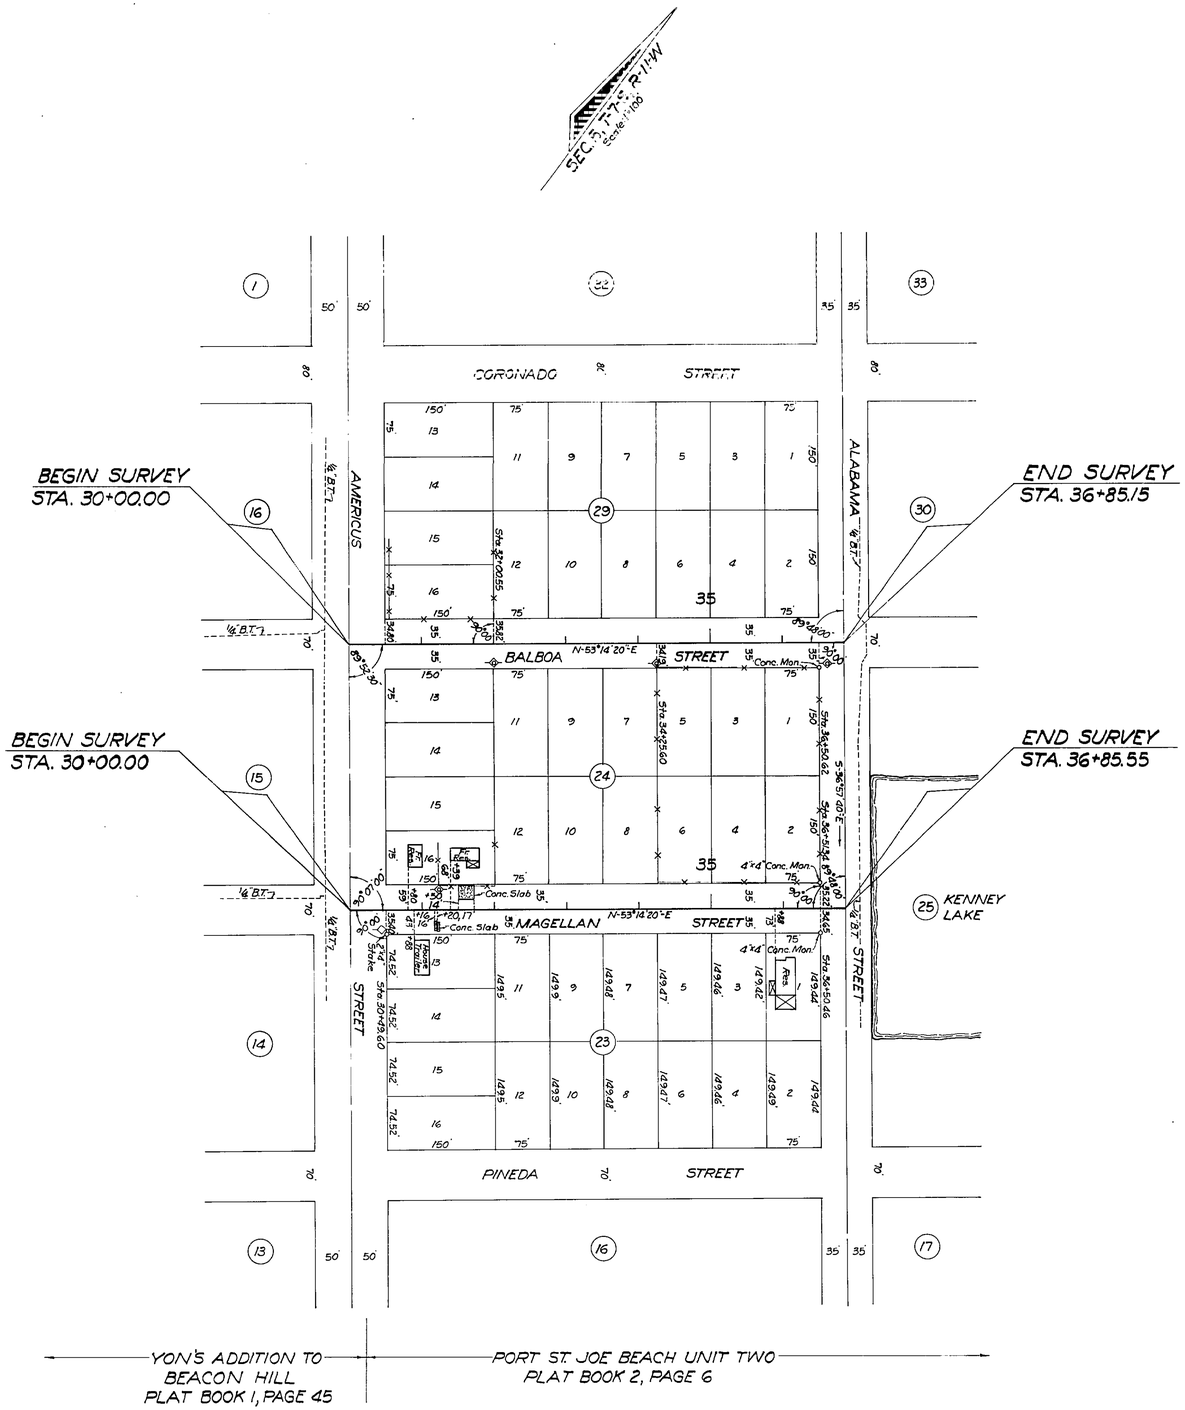

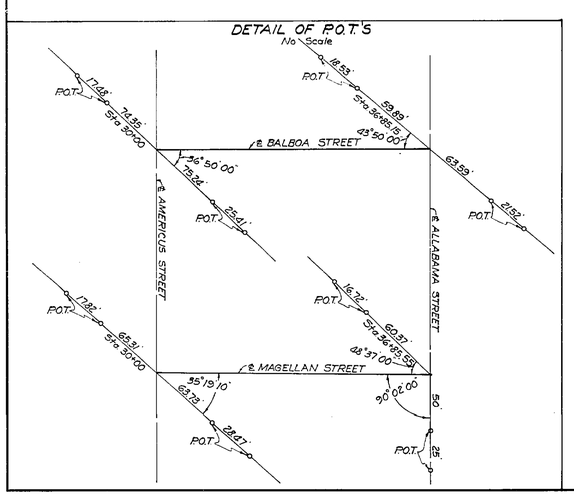

BALBOA STREET
MAGELLAN STREET

STATE OF FLORIDA
DEPARTMENT OF TRANSPORTATION

RIGHT OF WAY MAP

STATE ROAD No. GULF COUNTY

	BY	DATE	APPROVED BY	DATE
DRAWN			E. W. Lee	12-11-73 DISTRICT ENGINEER
TRACED	L.L.C.	10-26-73		12-14-73
CHECKED	B.W.	12-7-73	Thomas E. Russo ENGINEER OF RIGHT OF WAY	
COMPARED				
INDEXED			STATE HIGHWAY ENGINEER	

REVISION	BY	DATE

SECTION 51550-2606 SHEET 2 OF 2

STREETS IN PORT ST. JOE BEACH