FED. ROAD DIV. No.	STATE	PROJECT No.	FISCAL YEAR	SHEET No.
3	FLA.	51550-2603		1

SEC. 5 T-7-S, R-11-W
SCALE: 1" = 100'

PORT ST. JOE BEACH UNIT ONE
PLAT BOOK 1, PAGE 58

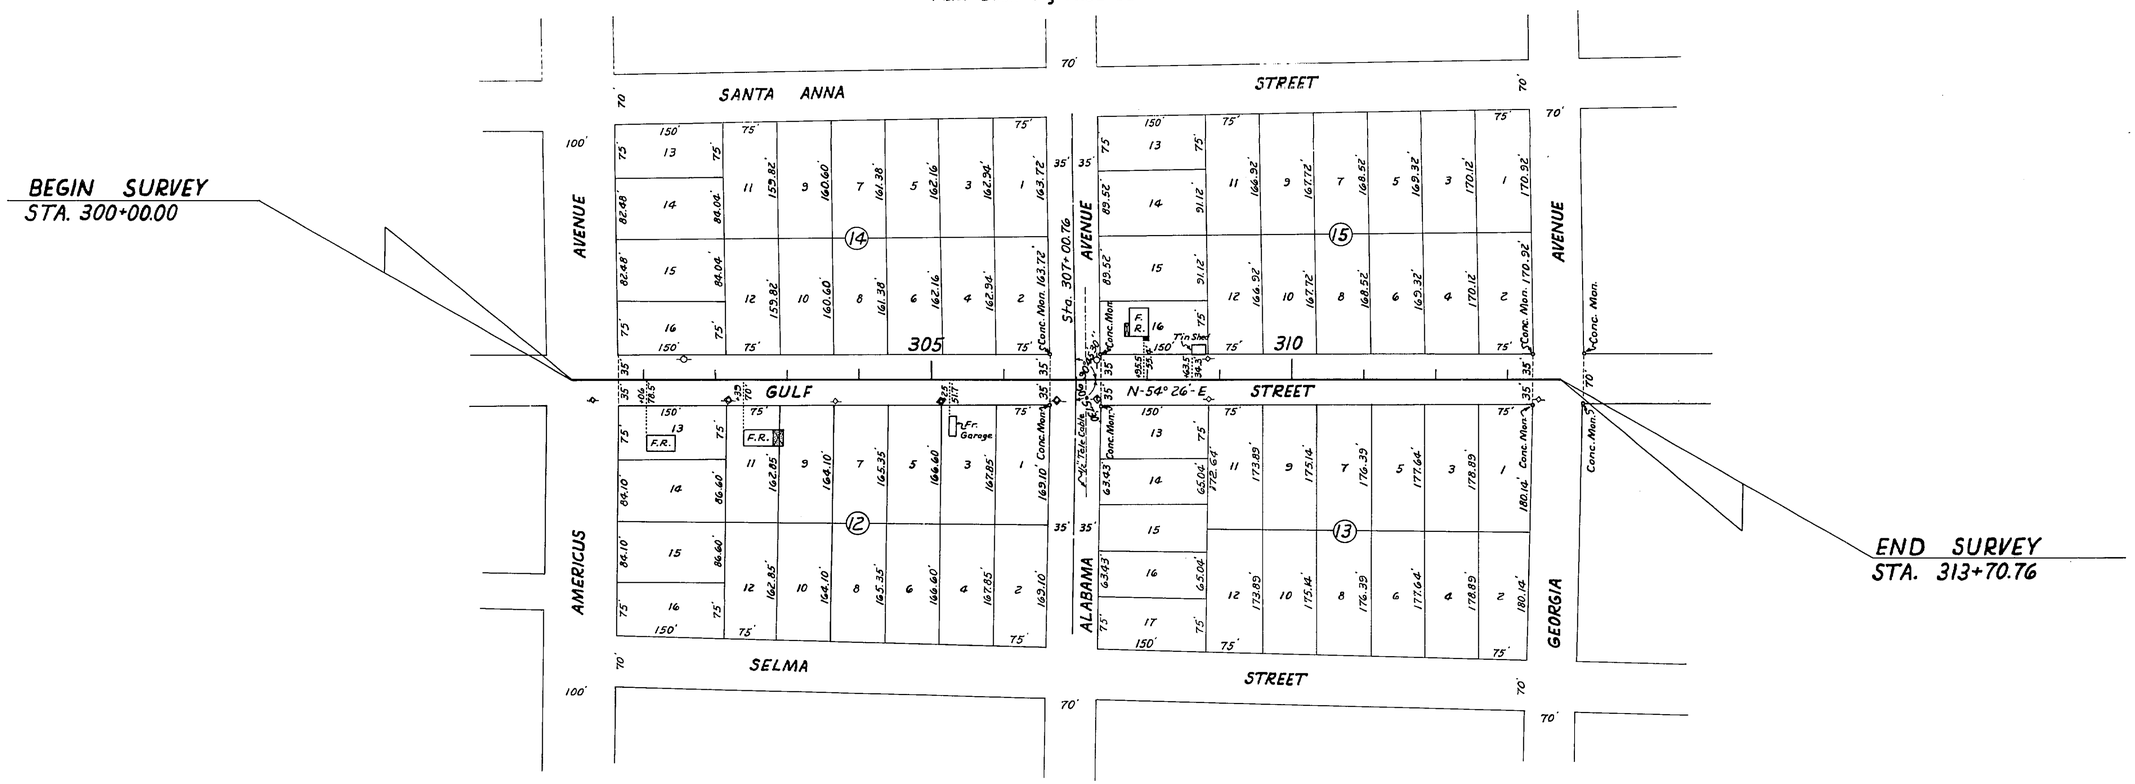

UTILITY OWNERS

-⊹- POWER - FLA. POWER CORP.
-O- TELEPHONE - ST. JOSEPH TELE. CO.
TELE. CABLE - ST. JOSEPH TELE. CO.

STATE OF FLORIDA
STATE ROAD DEPARTMENT

RIGHT OF WAY MAP

STATE ROAD No. GULF COUNTY

	By	Date	Approved By	Date
Drawn				
Traced	DMcD	7-17-68	District Engineer	
Checked				
Compared			Engineer of Rights of Way	
Indexed			State Highway Engineer	

Revision	By	Date

SECTION. 51550-2603 SHEET 1 OF 1

STREETS IN ST. JOE BEACH

JACKSONVILLE, FLORIDA — INK LINEN