| FED. ROAD DIV. No. | STATE | PROJECT No. | FISCAL YEAR | SHEET No. |
|---|---|---|---|---|
| 3 | FLA. | 51550-2604 | | 1 |

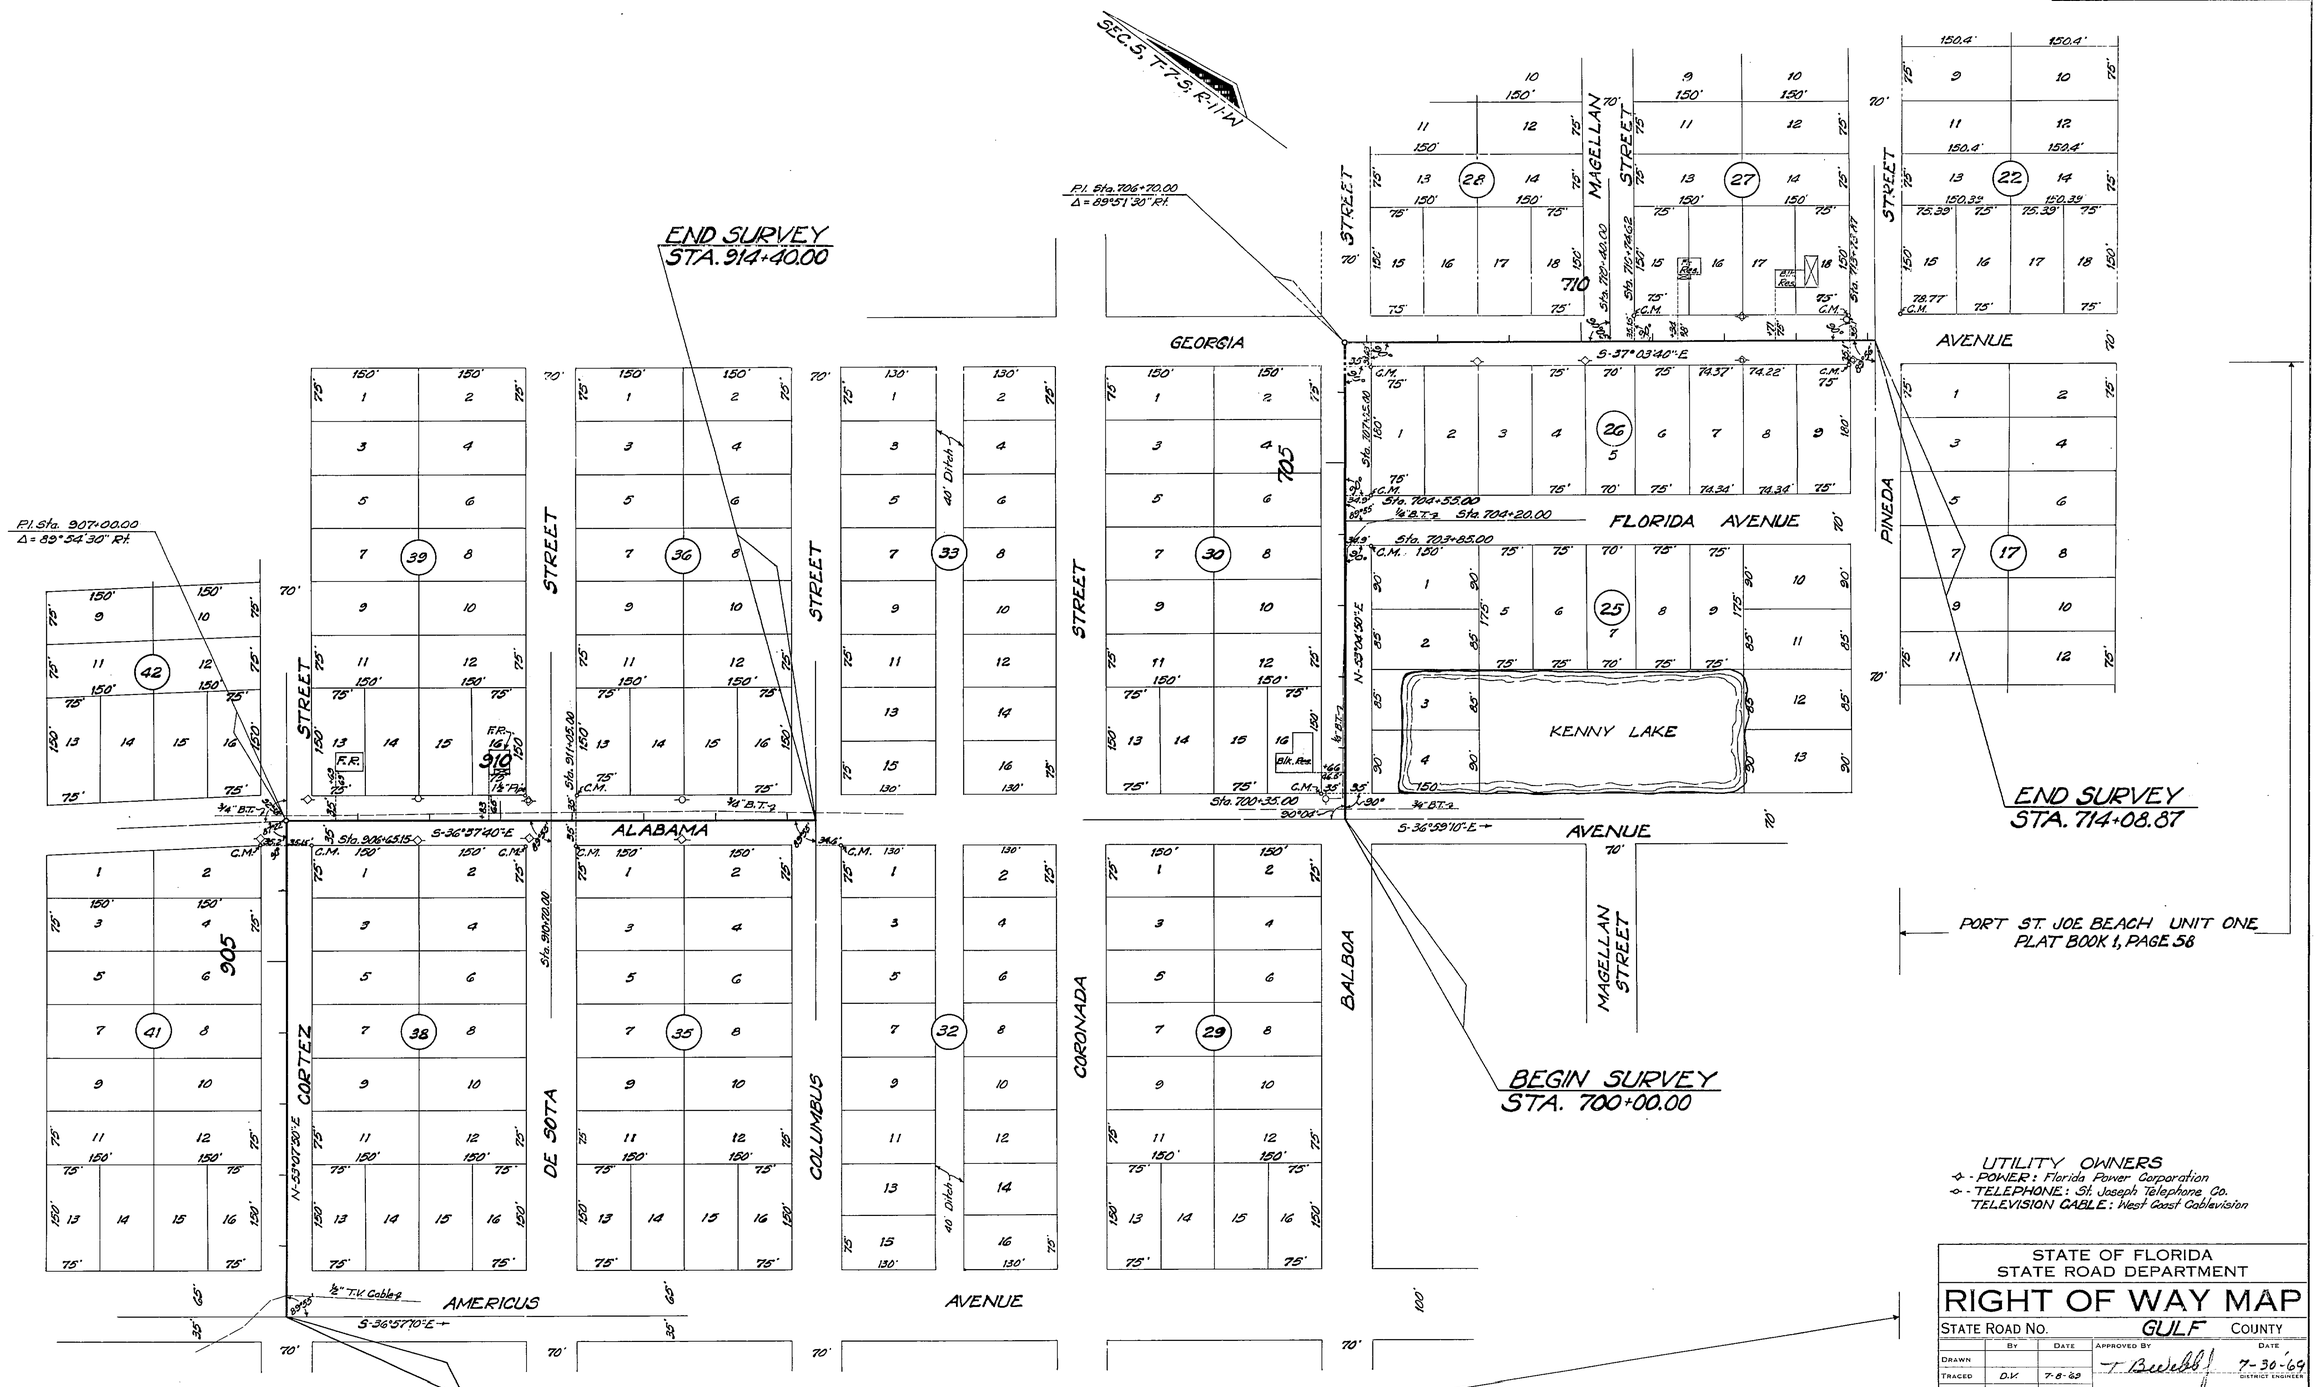


UTILITY OWNERS
-⊕- POWER: Florida Power Corporation
-o- TELEPHONE: St. Joseph Telephone Co.
TELEVISION CABLE: West Coast Cablevision

STATE OF FLORIDA
STATE ROAD DEPARTMENT

# RIGHT OF WAY MAP

STATE ROAD No. GULF COUNTY

| | By | Date | Approved By | Date |
|---|---|---|---|---|
| Drawn | | | T. B. Webb | 7-30-69 |
| Traced | D.V. | 7-8-69 | District Engineer | |
| Checked | | | | |
| Compared | | | Engineer of Right of Way | |
| Indexed | | | State Highway Engineer | |

| Revision | By | Date |
|---|---|---|
| | | |

SECTION. 51550-2604 SHEET 1 OF 2

STREETS IN PORT ST. JOE BEACH

A. B. COGSWELL, JACKSONVILLE, FLORIDA — INK LINEN —

| FED. ROAD DIV. No. | STATE | PROJECT No. | FISCAL YEAR | SHEET No. |
|---|---|---|---|---|
| 3 | FLA. | 51550-2604 | | 2 |

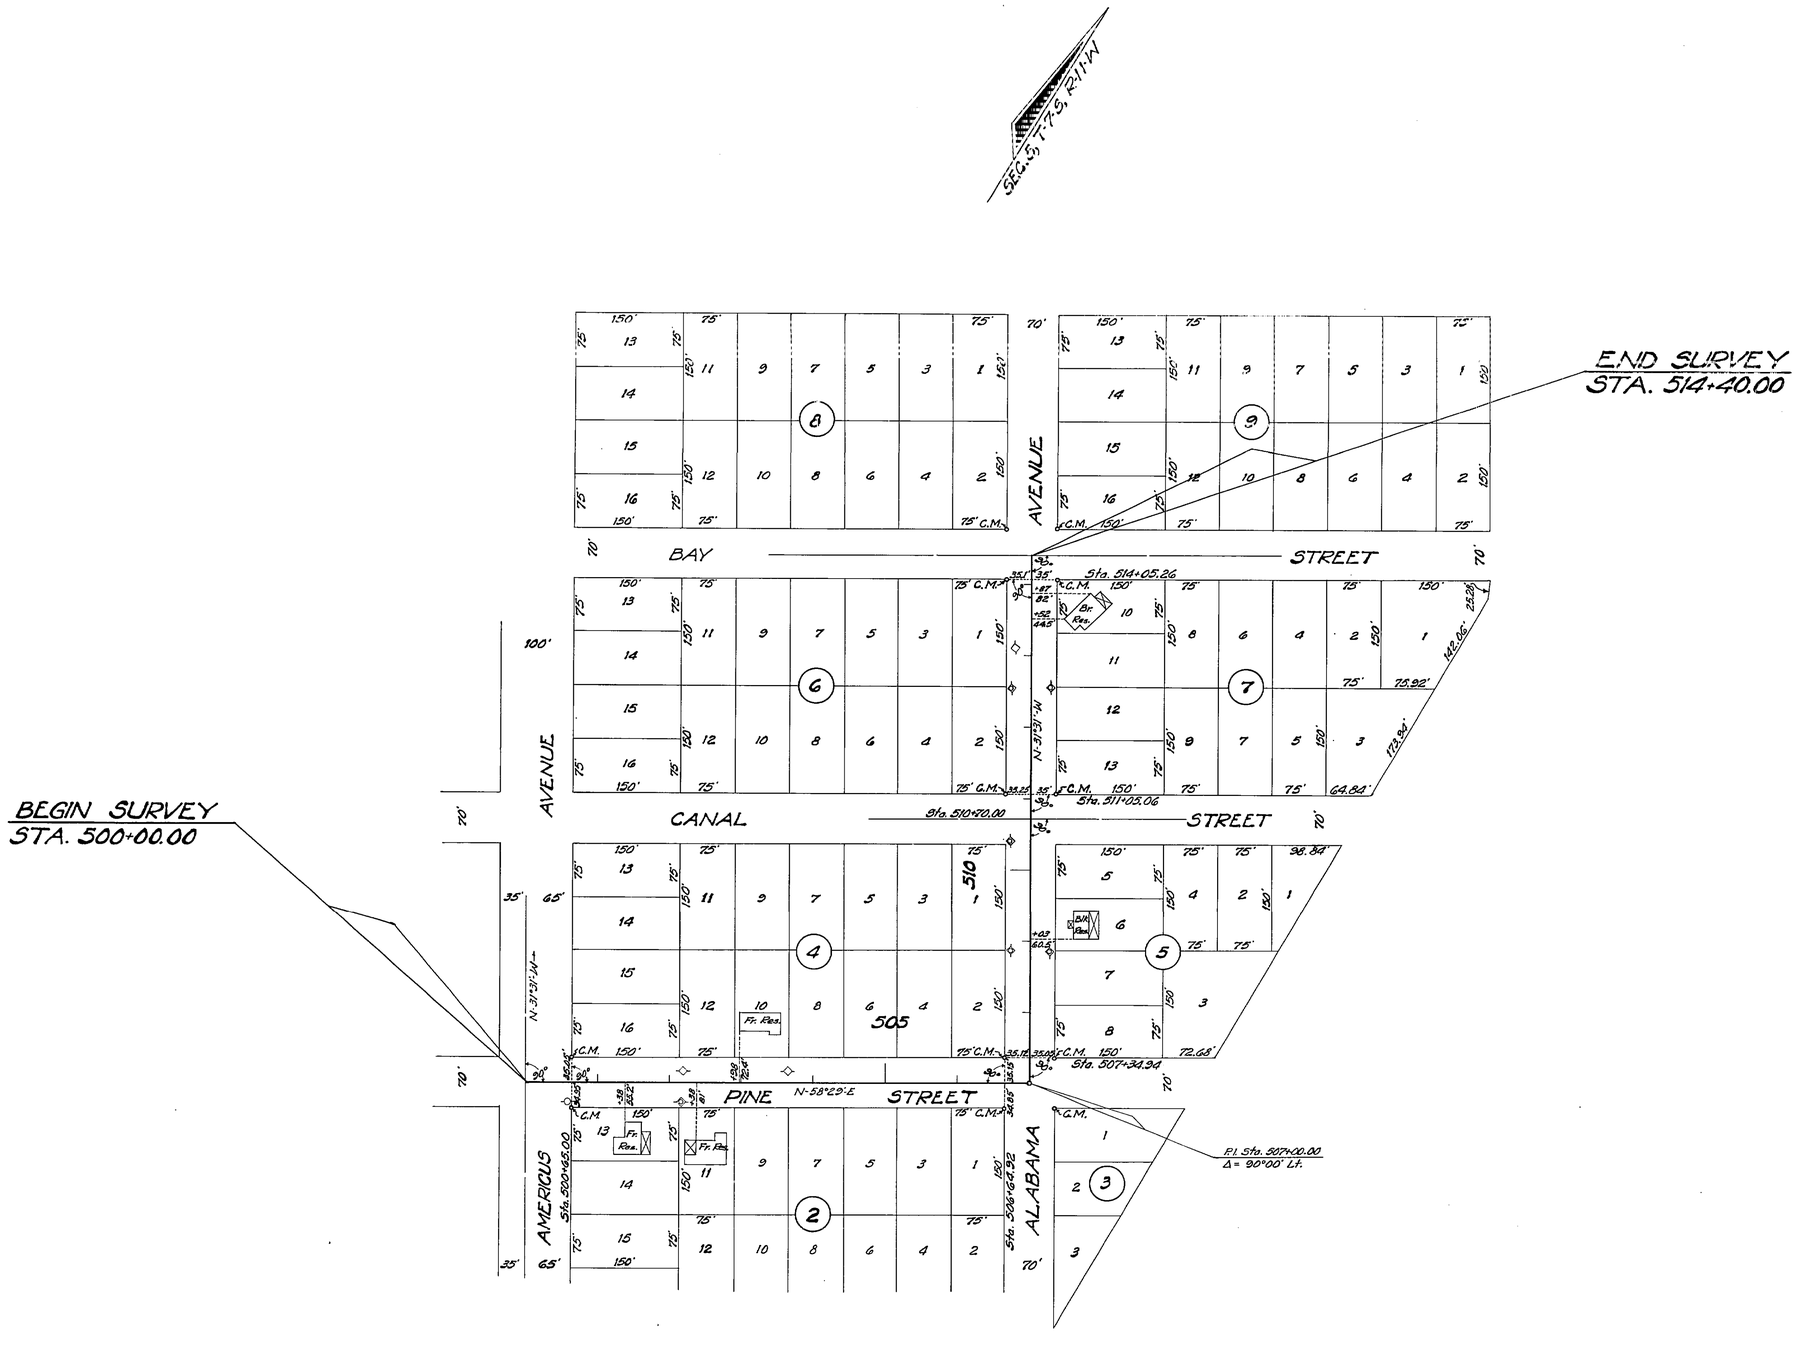


PORT ST. JOE BEACH UNIT ONE
PLAT BOOK 1, PAGE 58

STATE OF FLORIDA
STATE ROAD DEPARTMENT

# RIGHT OF WAY MAP

STATE ROAD No. GULF COUNTY

| | BY | DATE | APPROVED BY | DATE |
|---|---|---|---|---|
| DRAWN | | | T B Webb Jr | 7-30-69 |
| TRACED | D.V. | 7-8-69 | | DISTRICT ENGINEER |
| CHECKED | | | | ENGINEER OF RIGHTS OF WAY |
| COMPARED | | | | 8/12/69 |
| INDEXED | | | | STATE HIGHWAY ENGINEER |

| REVISION | BY | DATE |
|---|---|---|
| | | |

SECTION 51550-2604 SHEET 2 OF 2

STREETS IN PORT ST. JOE BEACH

A. R. COSSWELL, JACKSONVILLE, FLORIDA — FAX LINEN —