FED. ROAD DIV. No.	STATE	PROJECT No.	FISCAL YEAR	SHEET No.
3	FLA.	51550-2605		1

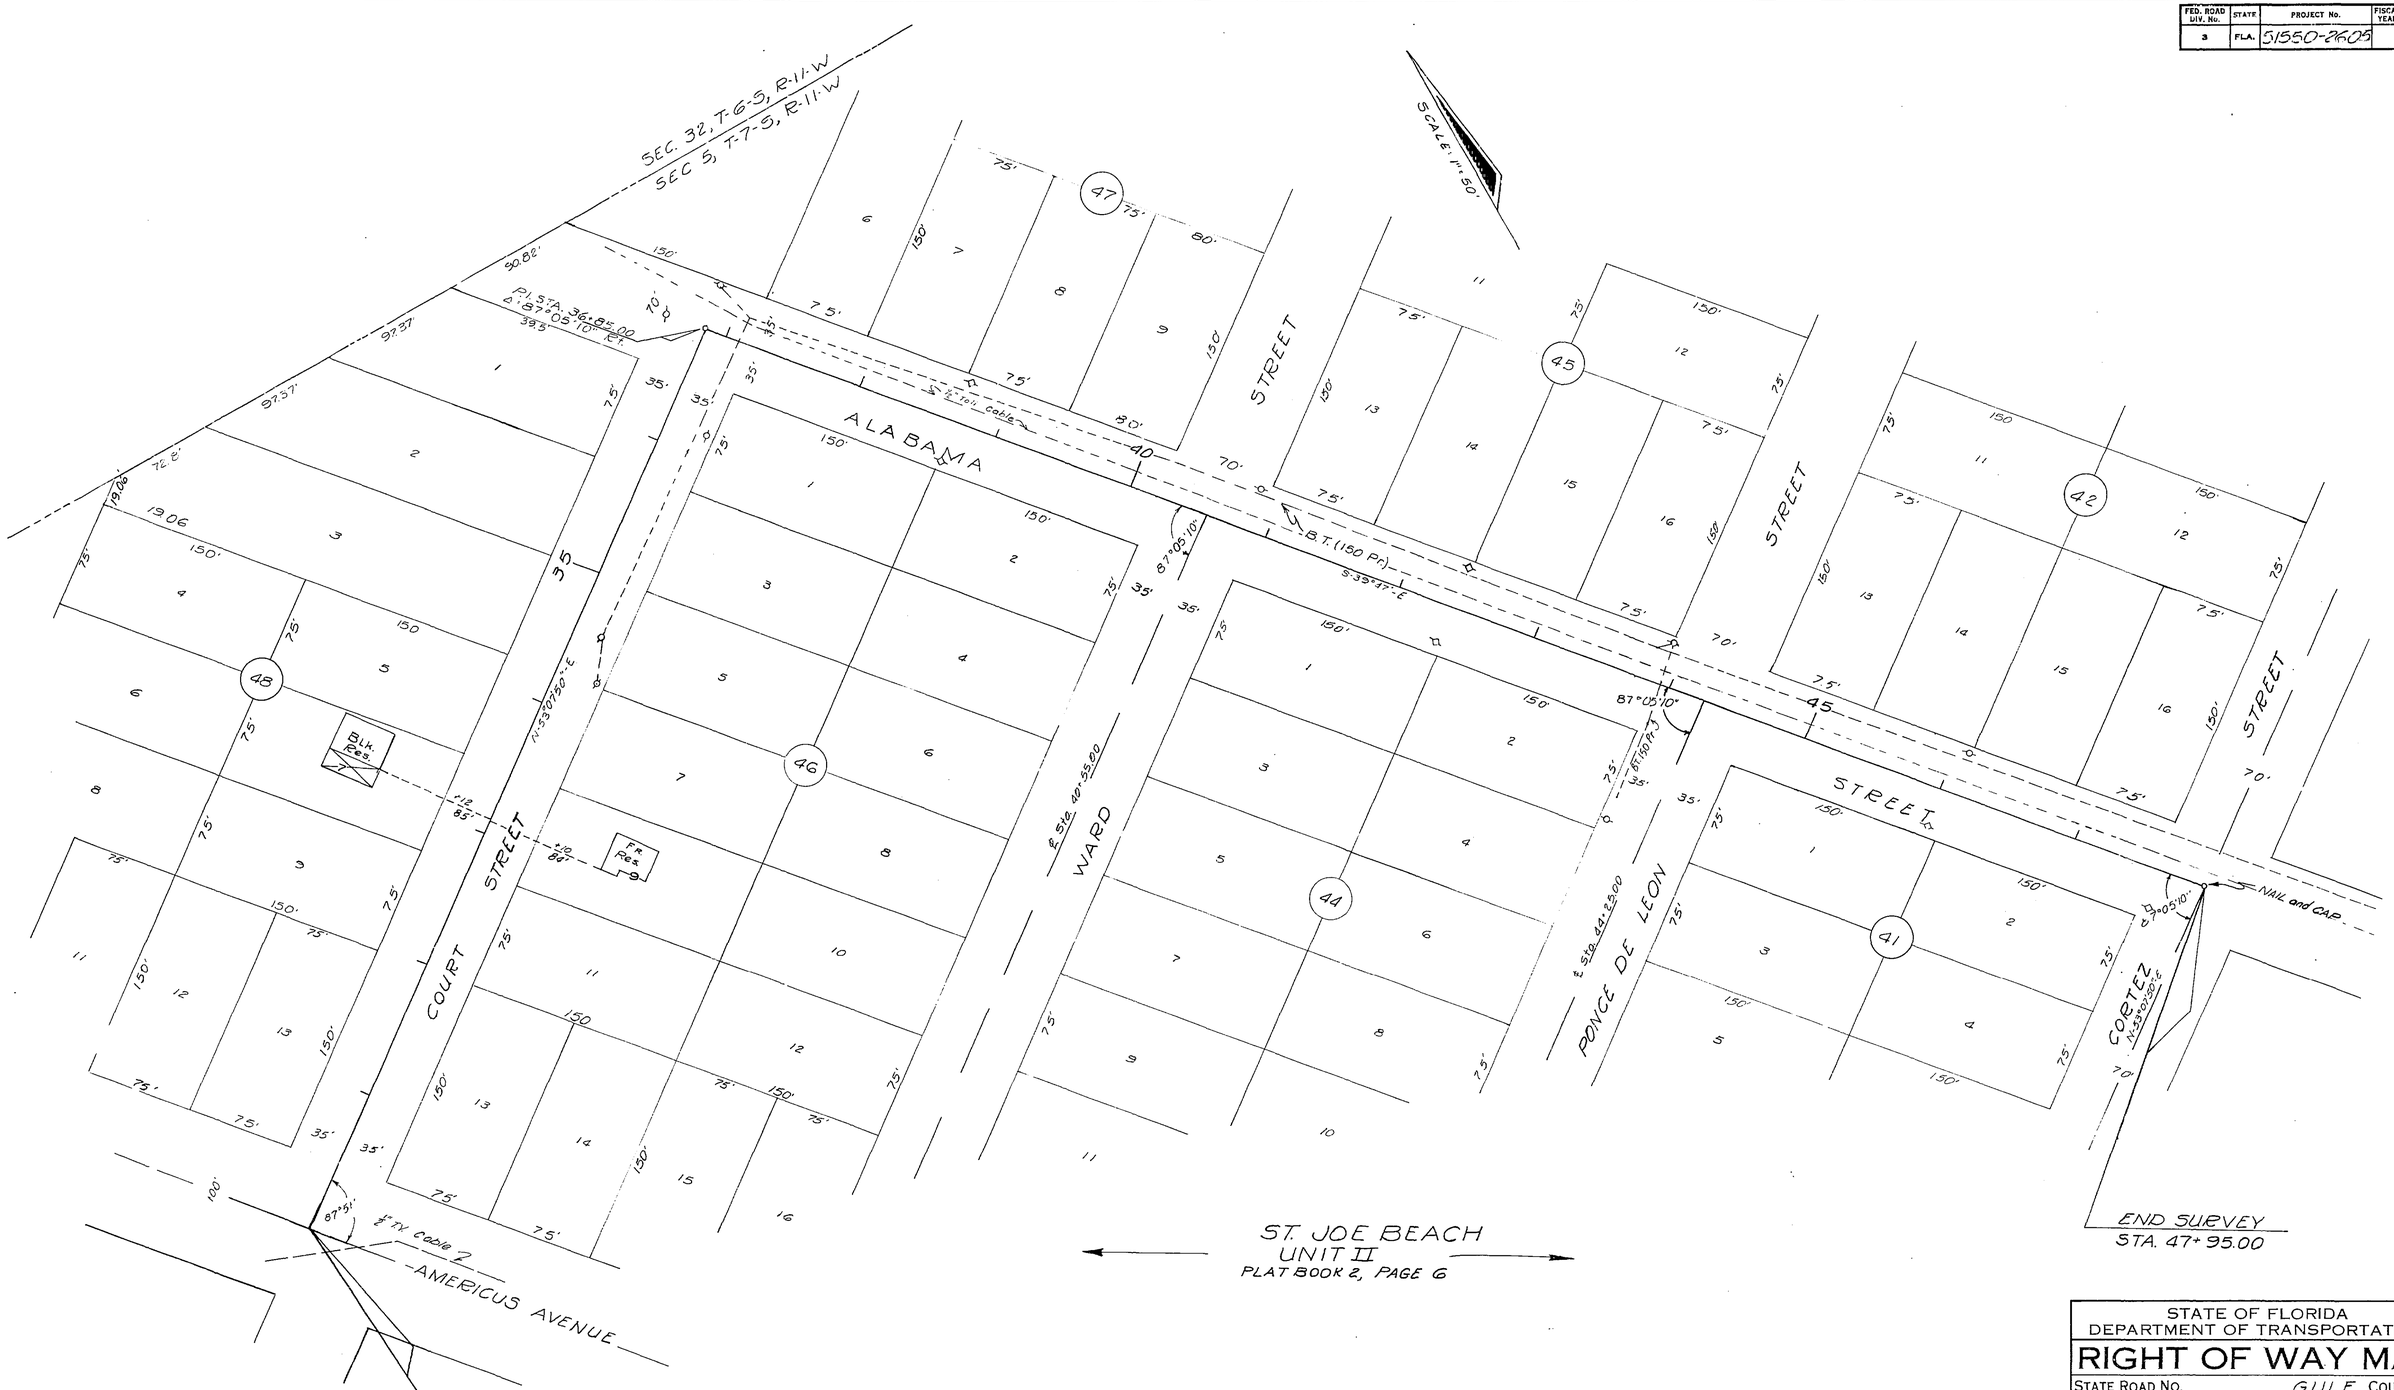

UTILITIES OWNERS

Power: Fla Power Corp
Telephone: St Joseph Tele Co.
T.V. Cable: West Coast Cable-Vision

STATE OF FLORIDA
DEPARTMENT OF TRANSPORTATION

RIGHT OF WAY MAP

STATE ROAD No. GULF COUNTY

	By	Date	Approved By	Date
Drawn			T. B. Webb	9-10-70 District Engineer
Traced	J.D.S.	8-17-70		
Checked				9-21-70 Administrator, R/W Engineering
Compared				
Indexed				State Highway Engineer

Revision	By	Date
	MM-MHC	10-1-70

SECTION. 51550-2605 SHEET 1 OF 1

COURT STREET & ALABAMA AVENUE
IN PORT ST. JOE BEACH