FED. ROAD INV. No.	STATE	SEC. AND JOB No.	FISCAL YEAR	SHEET No.	TOTAL SHEETS
3	FLA.	5156-152	56	1	2

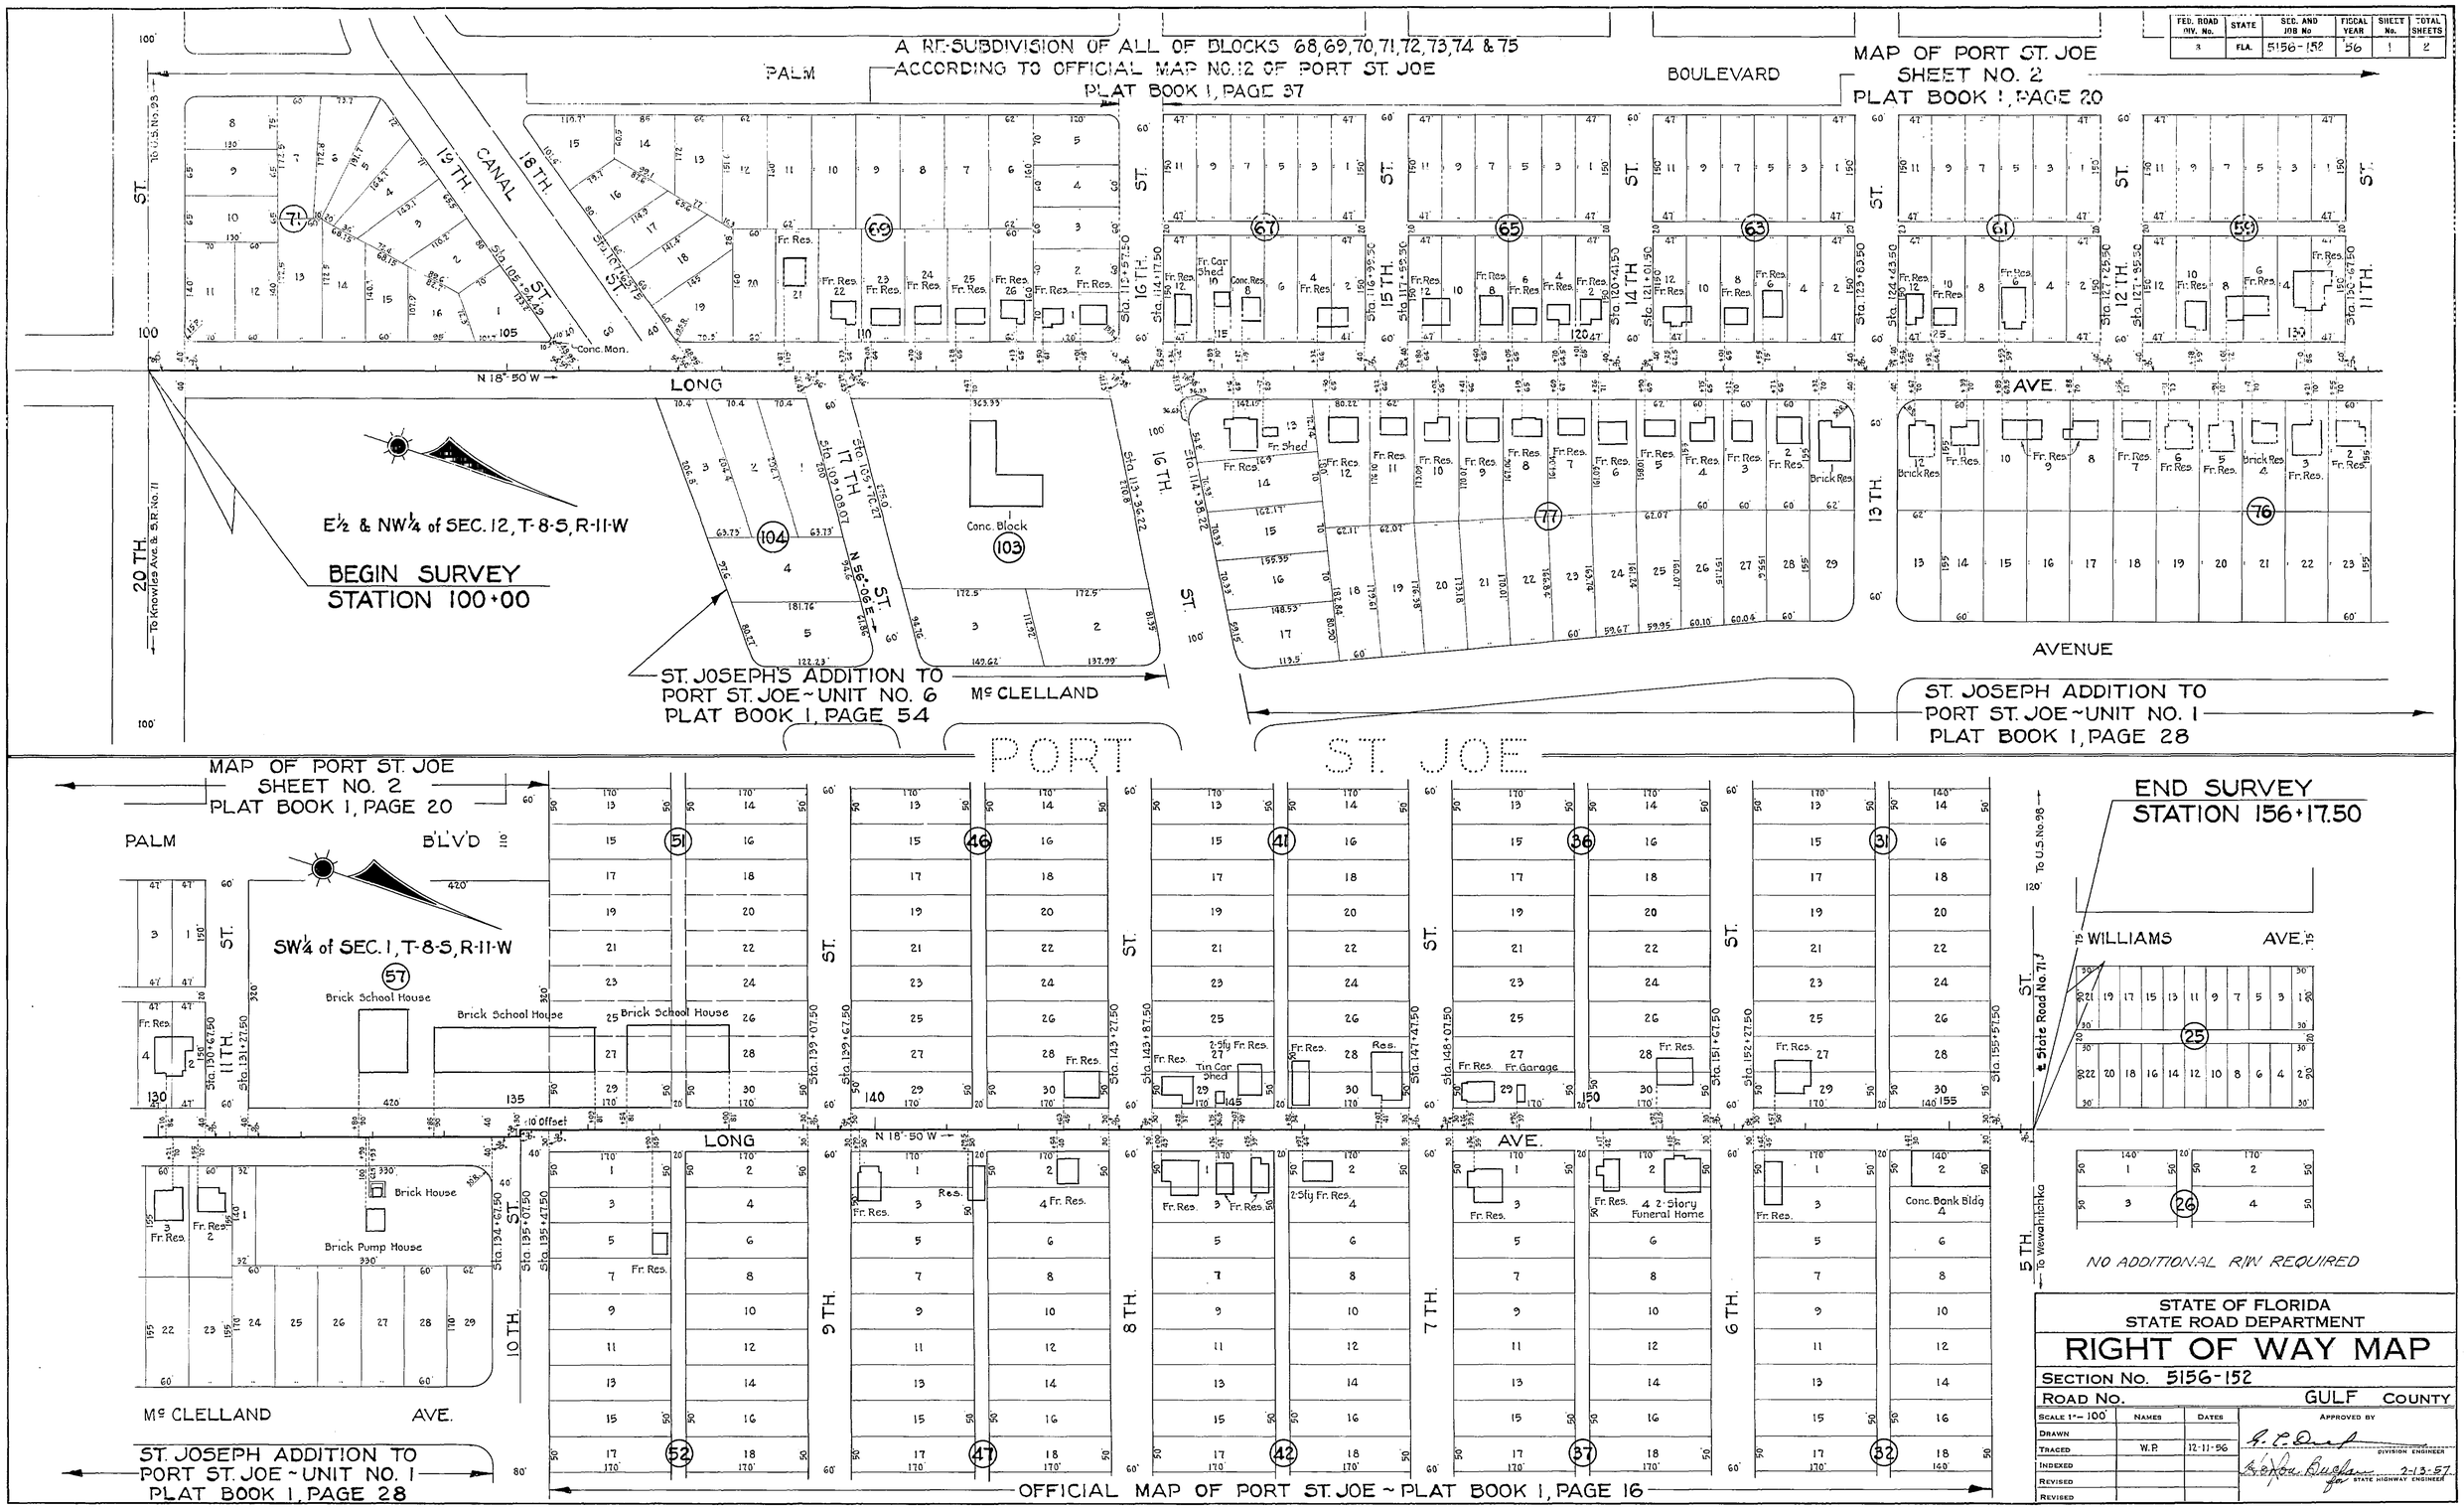

STATE OF FLORIDA
STATE ROAD DEPARTMENT

RIGHT OF WAY MAP

SECTION No. 5156-152

ROAD No. GULF COUNTY

SCALE 1" = 100'	NAMES	DATES	APPROVED BY
DRAWN			G. P. Dunn — DIVISION ENGINEER
TRACED	W.R.	12-11-56	
INDEXED			Chas. Bugbee 2-13-57 for STATE HIGHWAY ENGINEER
REVISED			
REVISED			

FED. ROAD DIV. No.	STATE	SEC. AND JOB No.	FISCAL Y-AR	SHEET No.	TOTAL SHEETS
3	FLA.	5156.152	'56	9	2

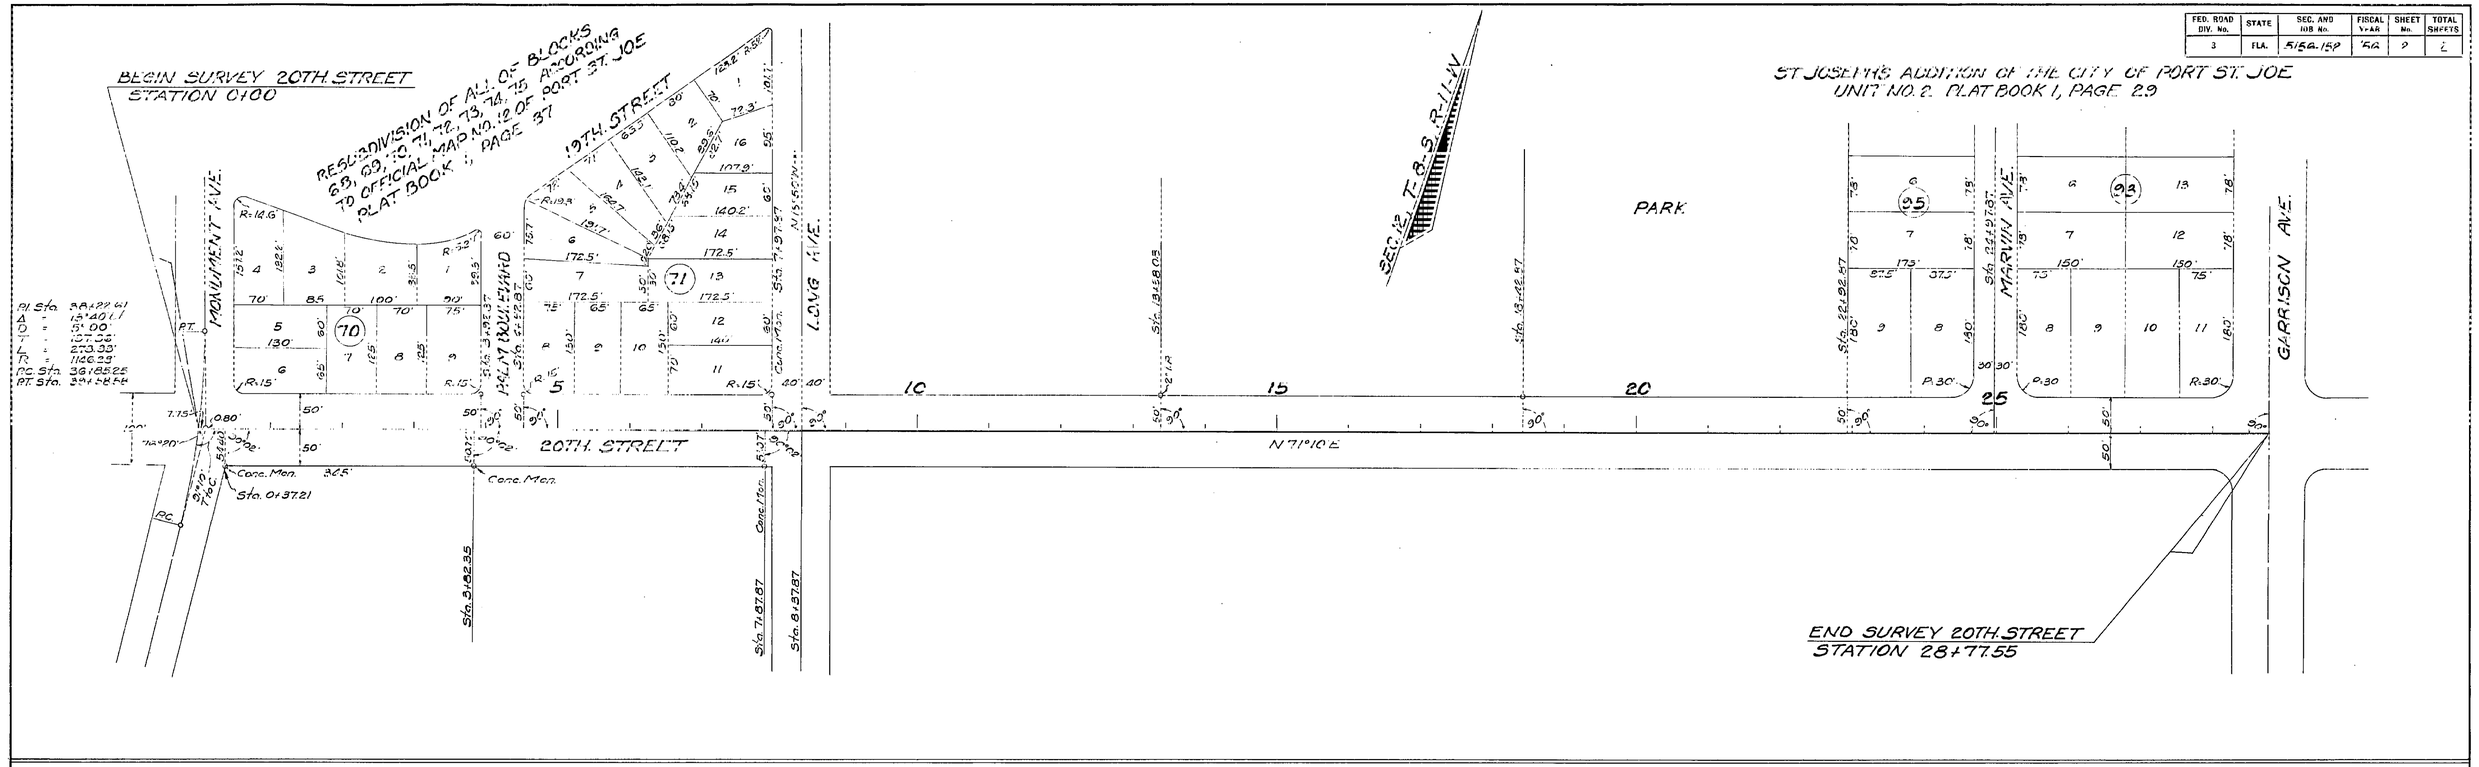

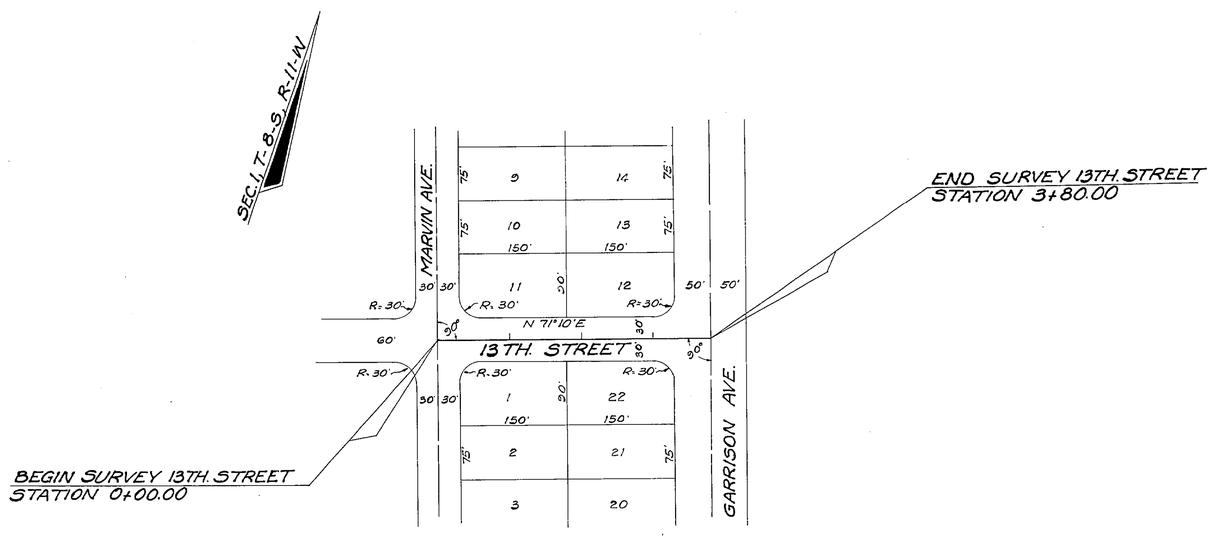

ST. JOSEPH'S ADDITION OF THE CITY OF PORT ST. JOE
UNIT NO. 1 PLAT BOOK 1, PAGE 28

NO ADDITIONAL R/W REQUIRED

STATE OF FLORIDA
STATE ROAD DEPARTMENT

RIGHT OF WAY MAP

SECTION NO. 5156-152

ROAD NO. GULF COUNTY

SCALE 1" = 100'	NAMES	DATES	APPROVED BY
DRAWN			
TRACED	H.R.	2-1-57	DIVISION ENGINEER
INDEXED			2-13-57 for STATE HIGHWAY ENGINEER
REVISED			
REVISED			