FED. ROAD DIV. No.	STATE	PROJECT No.	FISCAL YEAR	SHEET No.
3	FLA.	51560-2612		1

PORT ST. JOE

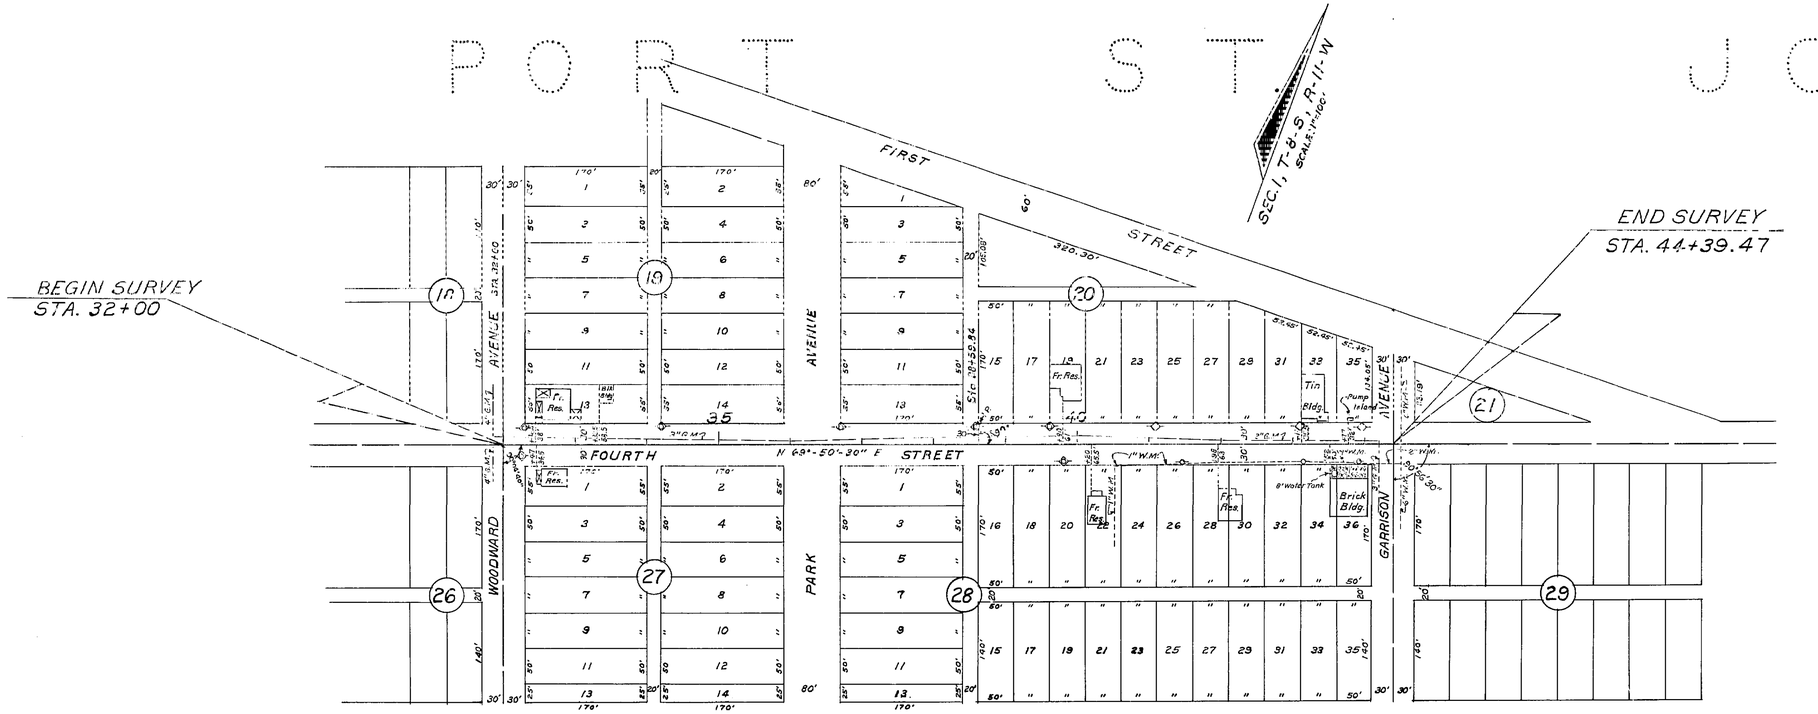

ST. JOSEPH'S ADDITION OF THE CITY OF PORT ST. JOE, FLORIDA; UNIT NO. 3, PLAT BOOK ONE, PAGE 32.

UTILITY OWNERS

- Telephone Poles: St. Joseph Tele. & Teleg. Co.
- Power Poles: Florida Power Co.
- Water Main: City of Port St. Joe
- Sanitary Sewer: City of Port St. Joe
- Gas Main: St. Joe Natural Gas Co., Inc.

PORT ST. JOE

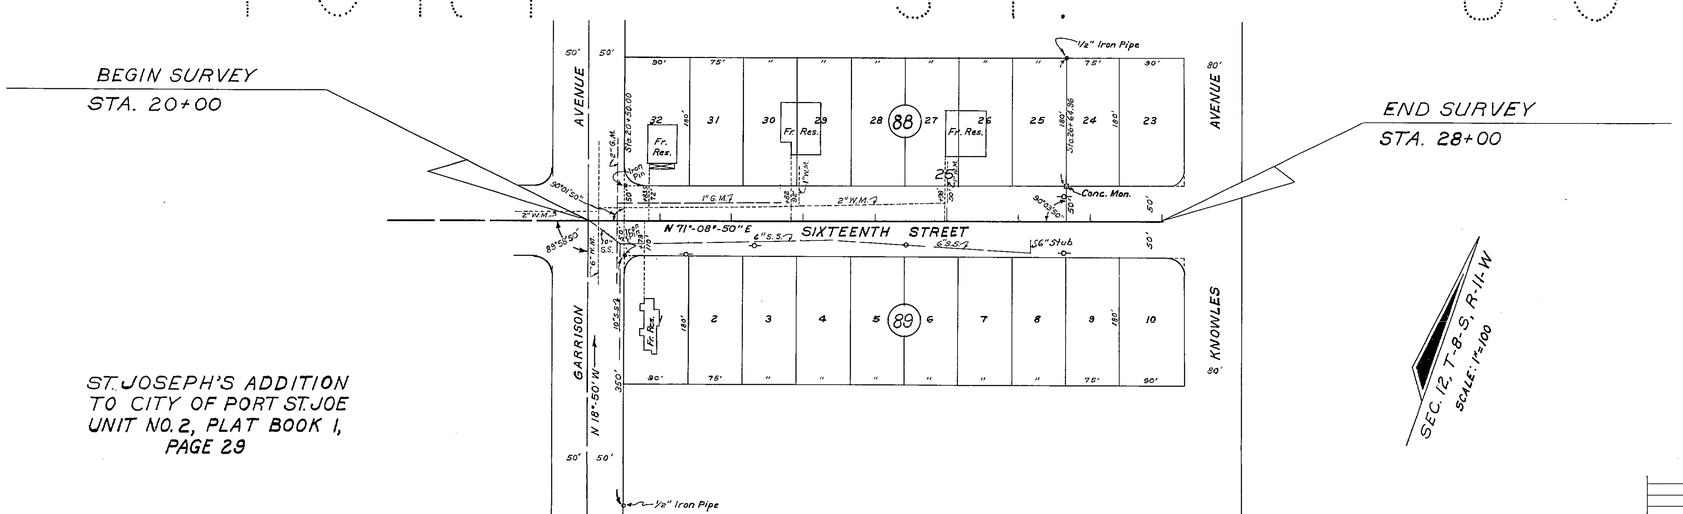

ST. JOSEPH'S ADDITION TO CITY OF PORT ST. JOE UNIT NO. 2, PLAT BOOK 1, PAGE 29

STATE OF FLORIDA
STATE ROAD DEPARTMENT

RIGHT OF WAY MAP

STATE ROAD No. GULF COUNTY

	By	Date	Approved By	Date
Drawn			T. B. Webb, District Engineer	8-8-69
Traced	M.M.	7-14-69		
Checked				
Compared			Engineer of Rights of Way	
Indexed			State Highway Engineer	8/15/69

Revision	By	Date

SECTION 51560-2612 SHEET 1 OF 1

STREETS IN PORT ST. JOE / FOURTH STREET / SIXTEENTH STREET

A. N. COGSWELL, JACKSONVILLE, FLORIDA — INK LINEN —