FED. ROAD DIV. No.	STATE	PROJECT No.	FISCAL YEAR	SHEET No.
3	FLA.	51560-2609	69	1

Scale: 1" = 50'

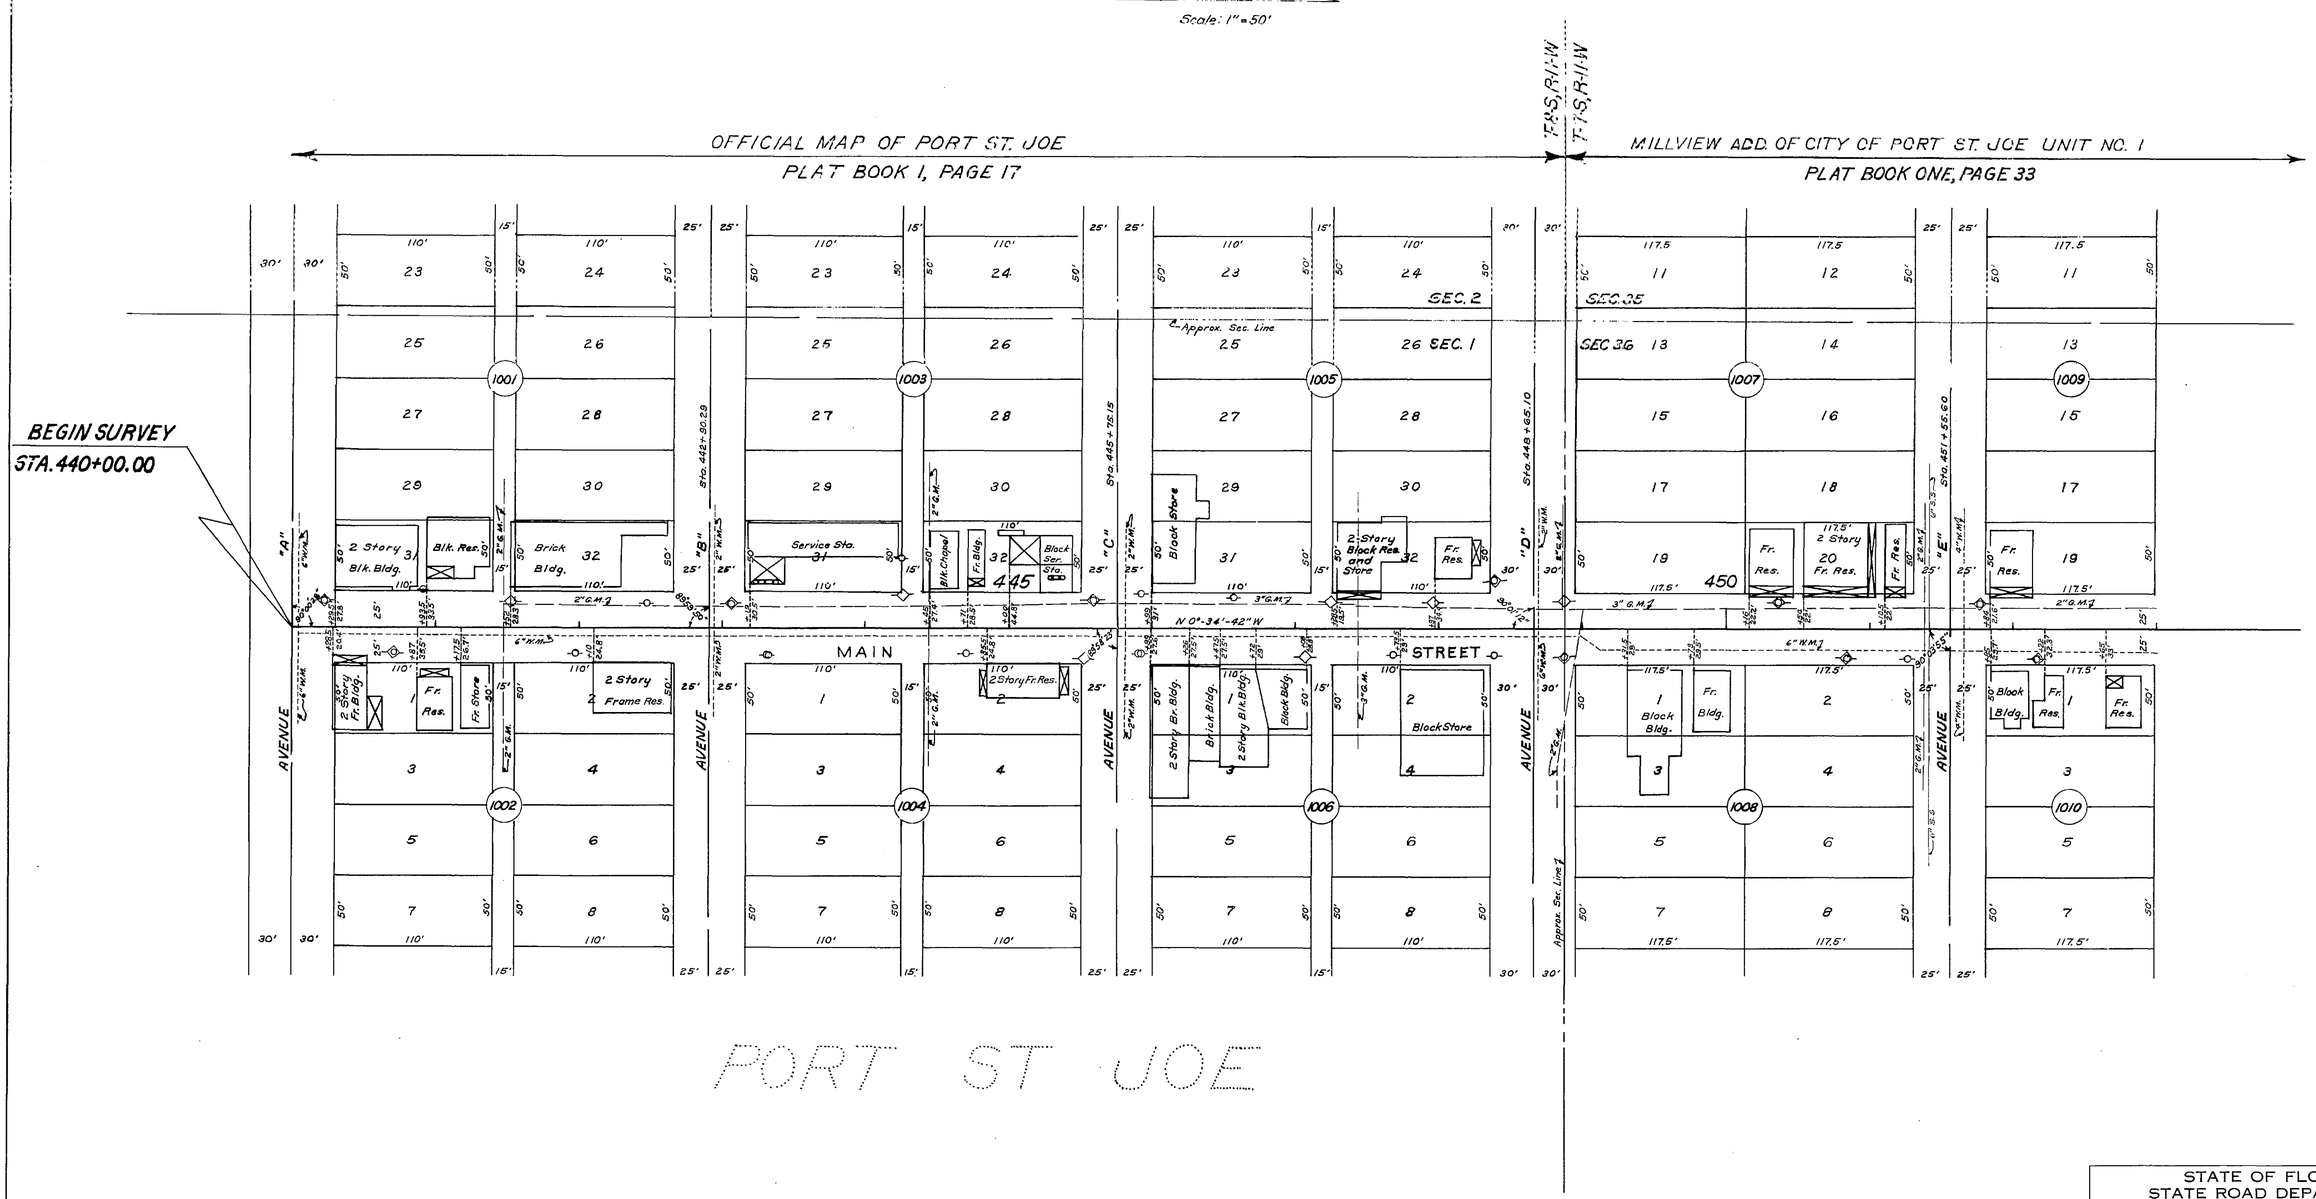

UTILITY OWNERS

-O- Telephone Poles : St. Joseph Tele. & Teleg. Co.
-◇- Power Poles : Florida Power Co.
Water Main : City of Port St. Joe
Gas Main : St. Joe Natural Gas Co.
Sanitary Sewer : City of Port St. Joe

STATE OF FLORIDA
STATE ROAD DEPARTMENT

RIGHT OF WAY MAP

STATE ROAD NO. GULF COUNTY

	By	Date	Approved By	Date
Drawn			T. B. Webb	12-30-69
Traced	M.M.	7-1-69	District Engineer	
Checked			Engineer of Rights of Way	
Compared				
Indexed			State Highway Engineer	

Revision	By	Date

SECTION. 51560-2614 SHEET 1 OF 2

STREETS IN PORT ST. JOE/MAIN STREET

A. H. COSWELL, JACKSONVILLE, FLORIDA — INK LINEN —

FED. ROAD DIV. No.	STATE	PROJECT No.	FISCAL YEAR	SHEET No.
3	FLA.	51560-2609		2

T-7-S, R-11-W

Scale: 1" = 50'

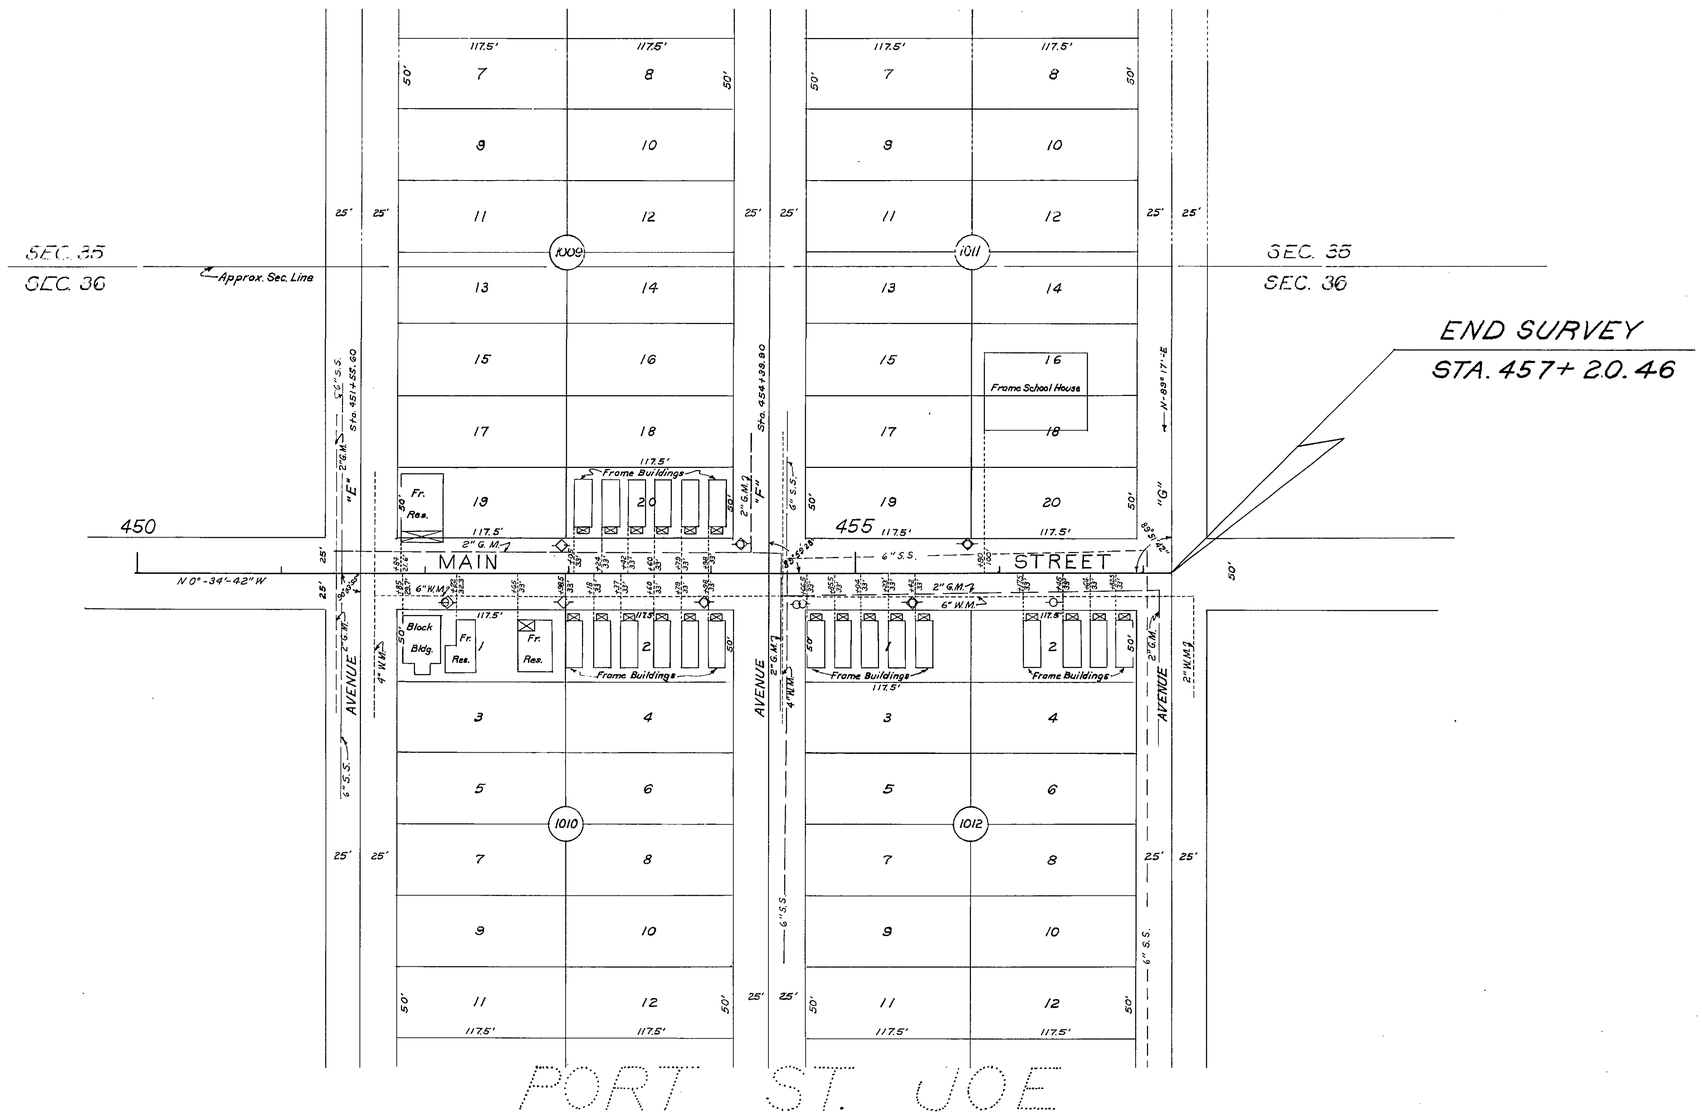

MILLVIEW ADD. OF THE CITY OF PORT ST. JOE
UNIT NO. ONE, PLAT BOOK ONE, PAGE 33

STATE OF FLORIDA
STATE ROAD DEPARTMENT

RIGHT OF WAY MAP

STATE ROAD No. GULF COUNTY

	By	Date	Approved By	Date
Drawn			T. Buehlf	12-30-69
Traced	M.M.	7-1-69		District Engineer
Checked				
Compared				Engineer of Rights of Way
Indexed				State Highway Engineer

Revision	By	Date

SECTION. 51560-2614 SHEET 2 OF 2

STREETS IN PORT ST. JOE / MAIN STREET

A. R. COGSWELL, JACKSONVILLE, FLORIDA — INK LINEN —