FED. ROAD DIV. No.	STATE	SEC. AND JOB No.	FISCAL YEAR	SHEET No.	TOTAL SHEETS
3	FLA.	5158-151	'55	1	2

44

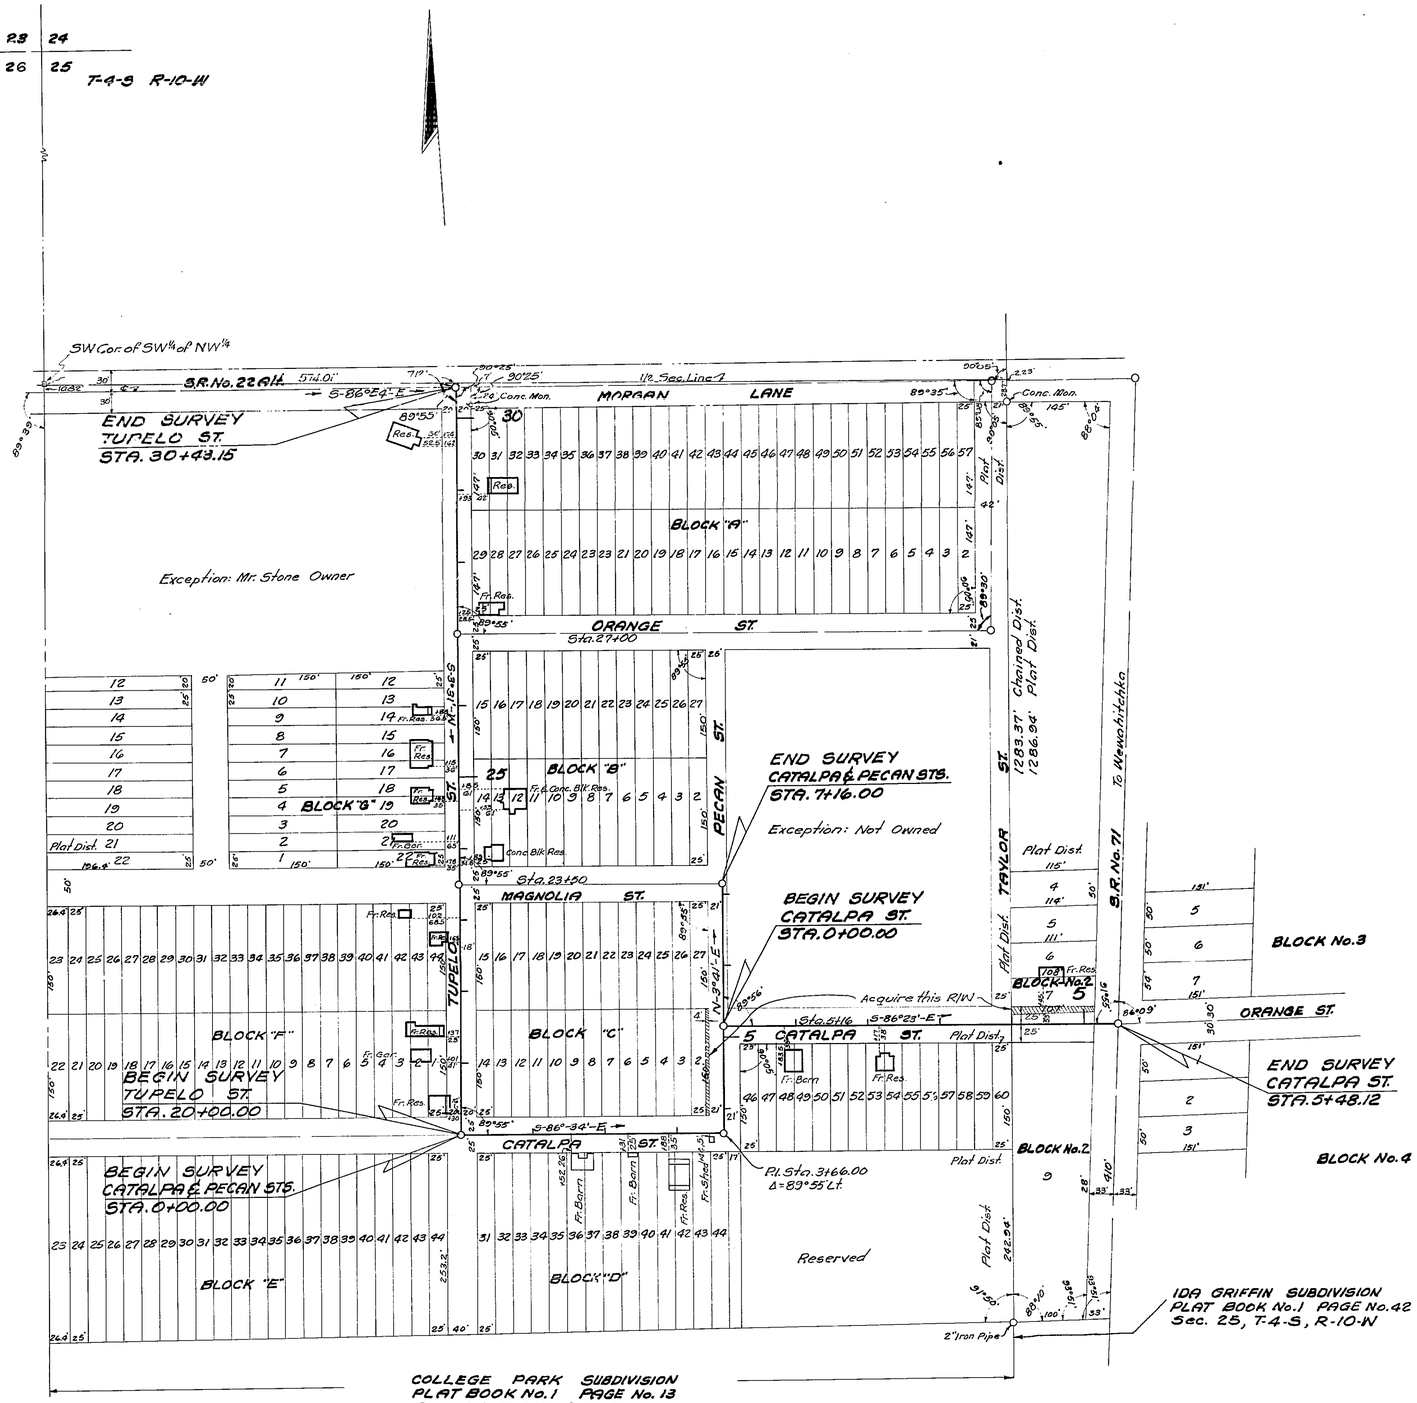

COLLEGE PARK SUBDIVISION
PLAT BOOK No. 1 PAGE No. 13
Sec. 25, T-4-S, R-10-W

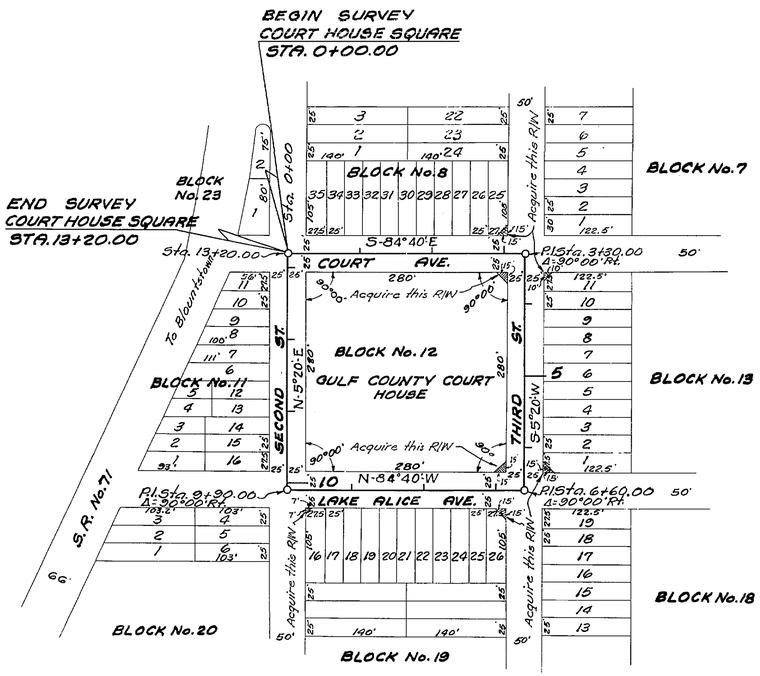

GULF COUNTY LAND COMPANY SUBDIVISION
WEWAHITCHKA, FLA. PLAT BOOK No. 1, PAGE No. 11
Sec. 24, T-4-S, R-10-W

TABULATION OF REQUIRED R/W

That part of Lot 2, Block C as noted
That part of Lot 7, Block 2 as noted
That part of Lot 16 & 26, Block 19 as noted
That part of Lot 1 & 11, Block 13 as noted
That part of Lot 25, Block 8 as noted
That part of Block 12, as noted

STATE OF FLORIDA
STATE ROAD DEPARTMENT

RIGHT OF WAY MAP

SECTION No. 5158-151

ROAD No. [illegible] GULF COUNTY

SCALE 1"=100'	NAMES	DATES	APPROVED BY
DRAWN			
TRACED	H.L.G. & B.J.C.	9-23-55	DIVISION ENGINEER
INDEXED			
REVISED			STATE HIGHWAY ENGINEER
REVISED			

FED. ROAD DIV. No.	STATE	SEC. AND JOB No.	FISCAL YEAR	SHEET No.	TOTAL SHEETS
3	FLA.	5158-151	'55	2	2

45

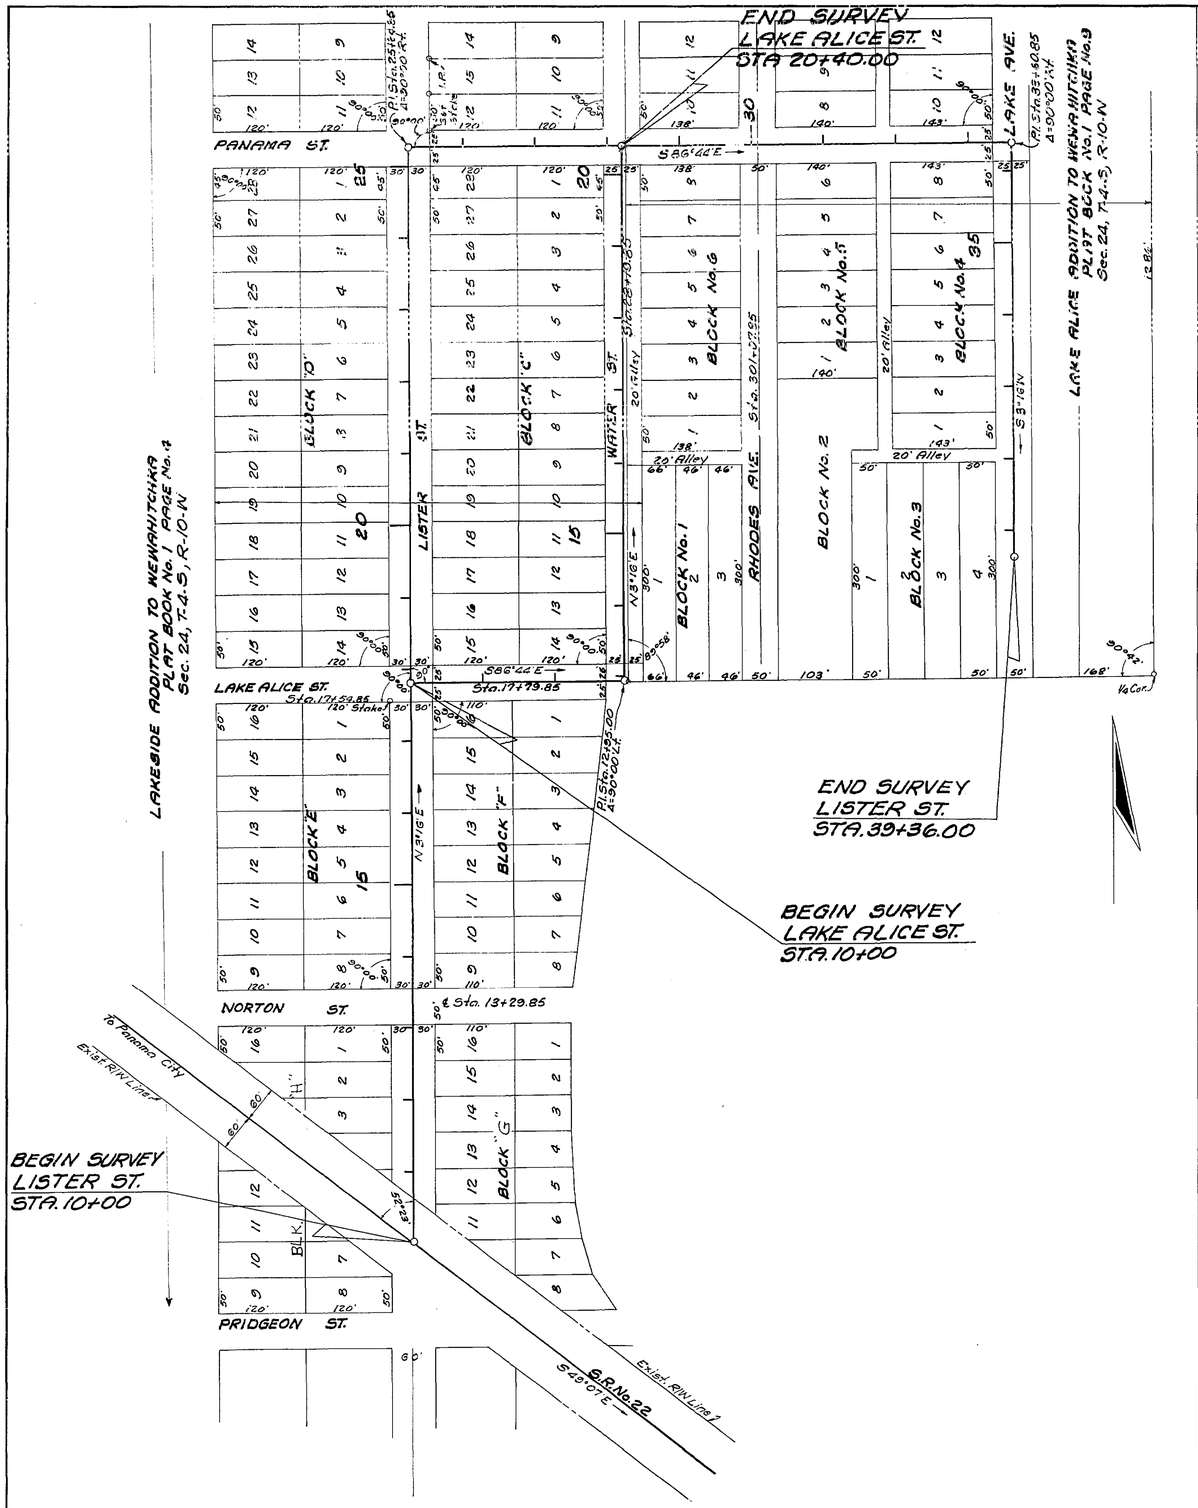

REQUIRED R/W WIDTH

25' Lt. ℄ From Beginning to End of Second Street.

STATE OF FLORIDA
STATE ROAD DEPARTMENT

RIGHT OF WAY MAP

SECTION No. 5158-151

ROAD No. State Road 71 GULF COUNTY

SCALE 1"=100'	NAMES	DATES	APPROVED BY
DRAWN			DIVISION ENGINEER
TRACED	C.H.S. & H.L.G.	9-22-55	
INDEXED			STATE HIGHWAY ENGINEER
REVISED			
REVISED			