FED. ROAD DIV. No.	STATE	SEC. AND JOB No.	FISCAL YEAR	SHEET No.	TOTAL SHEETS
3	FLA.	5158-152	'56	1	2

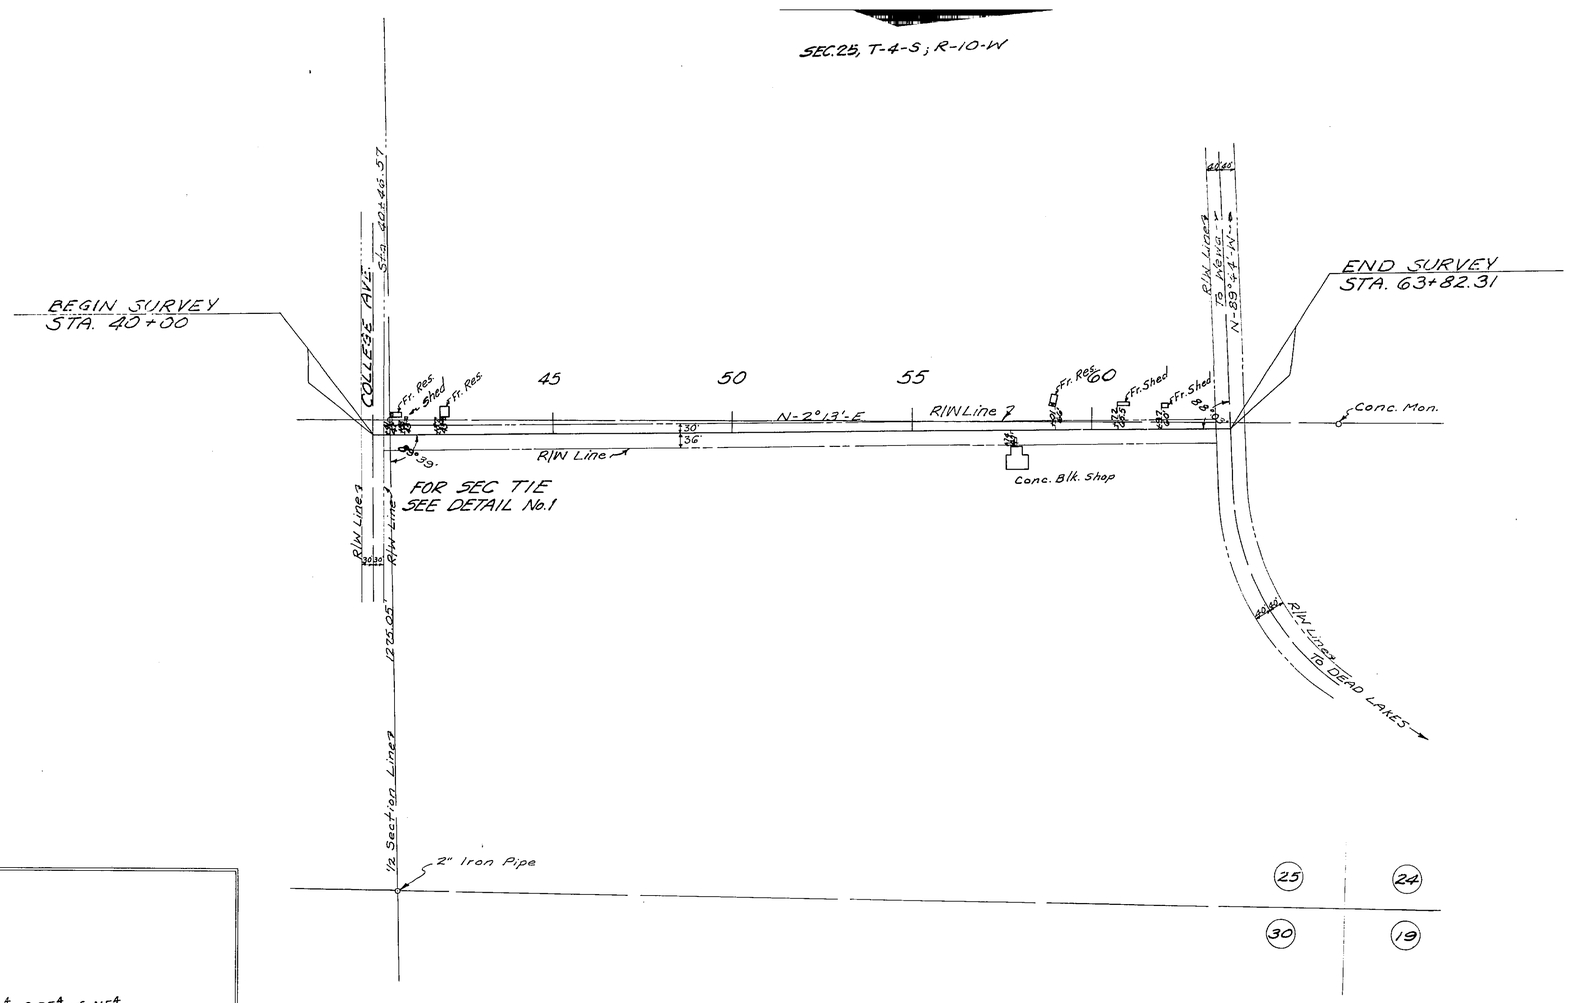

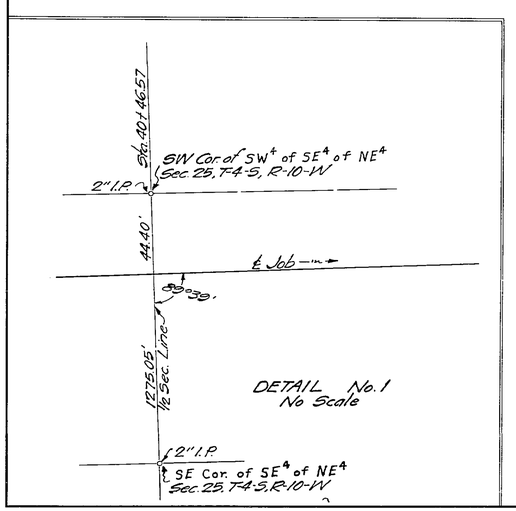

REQUIRED R/W WIDTH

30' Lt. & 36' Rt. ℄ from Beginning to End of Job

STATE OF FLORIDA
STATE ROAD DEPARTMENT

RIGHT OF WAY MAP

SECTION No. 5158-152

ROAD No. GULF COUNTY

SCALE 1"=200'	NAMES	DATES	APPROVED BY
DRAWN			
TRACED	W. C.	10-23-56	G. L. Deef — DIVISION ENGINEER
INDEXED			
REVISED	H.T.R.	3-9-57	Horace Buchan 2-13-57 — STATE HIGHWAY ENGINEER
REVISED			

FED. ROAD DIV. No.	STATE	SEC. AND JOB No.	FISCAL YEAR	SHEET No.	TOTAL SHEETS
3	FLA.	5158-152	'56	2	2

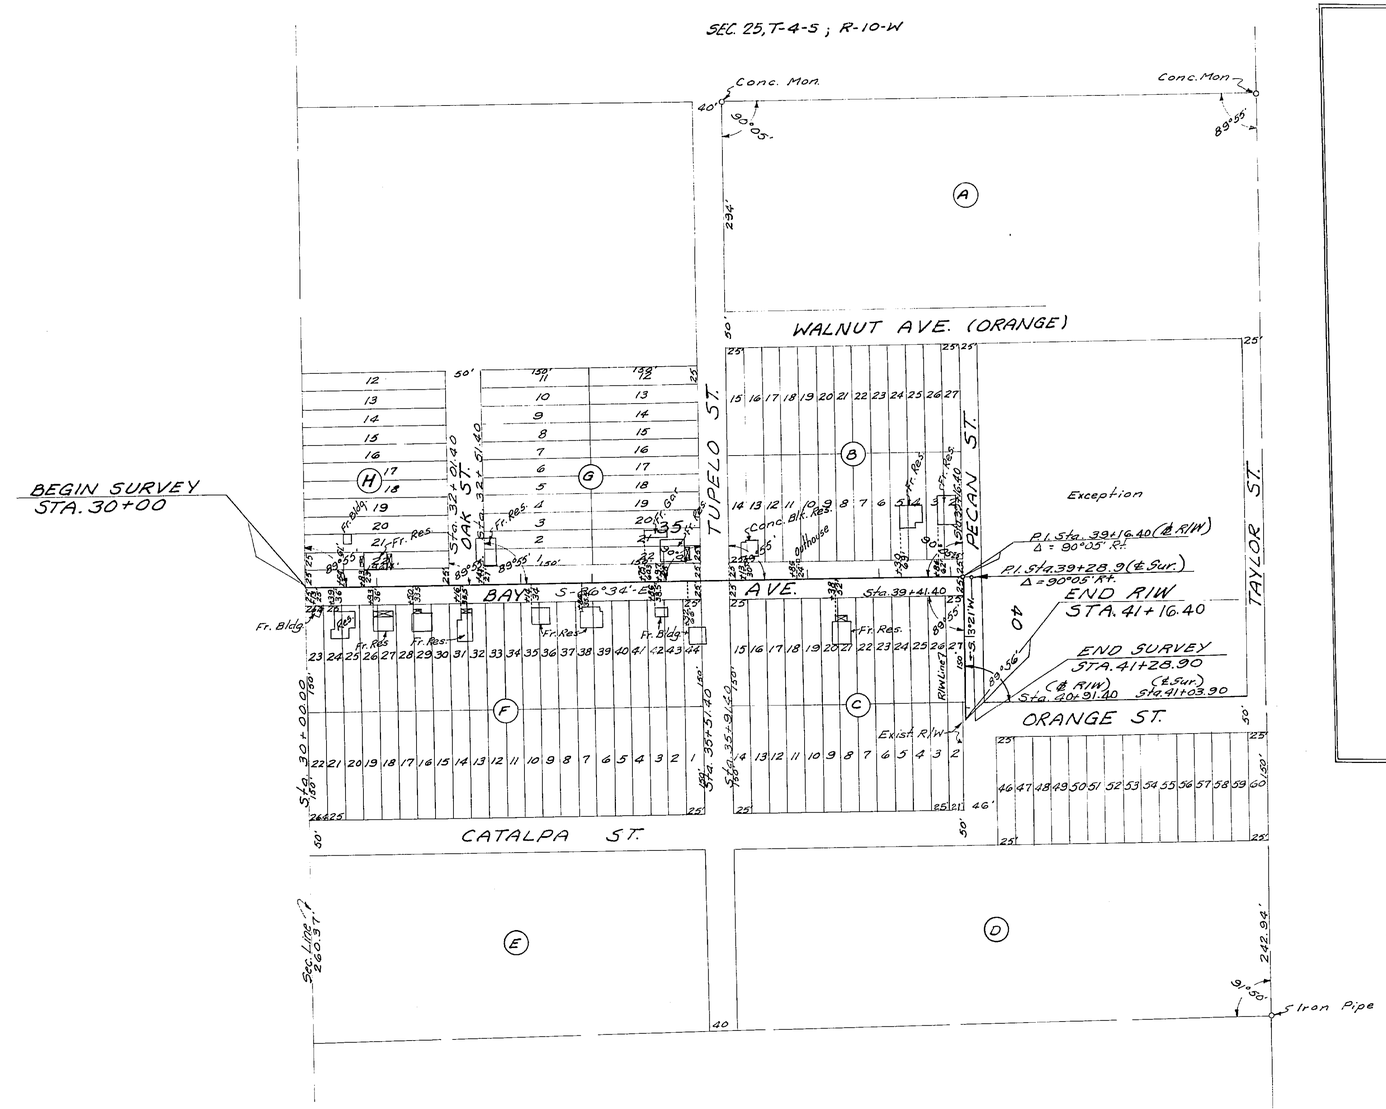

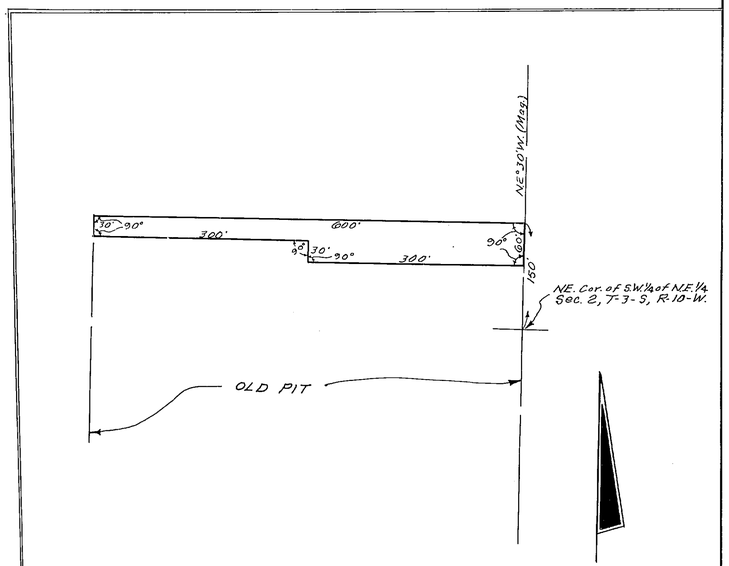

SAND CLAY PIT NO. 1

Scale 1" = 100'

Note: This pit is located in Calhoun Co.

REQUIRED R/W WIDTH

25' Rt. ℄ from Sta. 39+41.40 to Sta. 40+91.40

STATE OF FLORIDA
STATE ROAD DEPARTMENT

RIGHT OF WAY MAP

SECTION No. 5158-152

ROAD No. GULF COUNTY

SCALE 1" = 100'	NAMES	DATES	APPROVED BY
DRAWN			
TRACED	W.C.	10-23-56	DIVISION ENGINEER
INDEXED			
REVISED		4-1-57 10-18-57	2-13-57 for STATE HIGHWAY ENGINEER
REVISED			