FED. ROAD DIV. No.	STATE	PROJECT No.	FISCAL YEAR	SHEET No.
J	FLA.	51580-2603	66	1

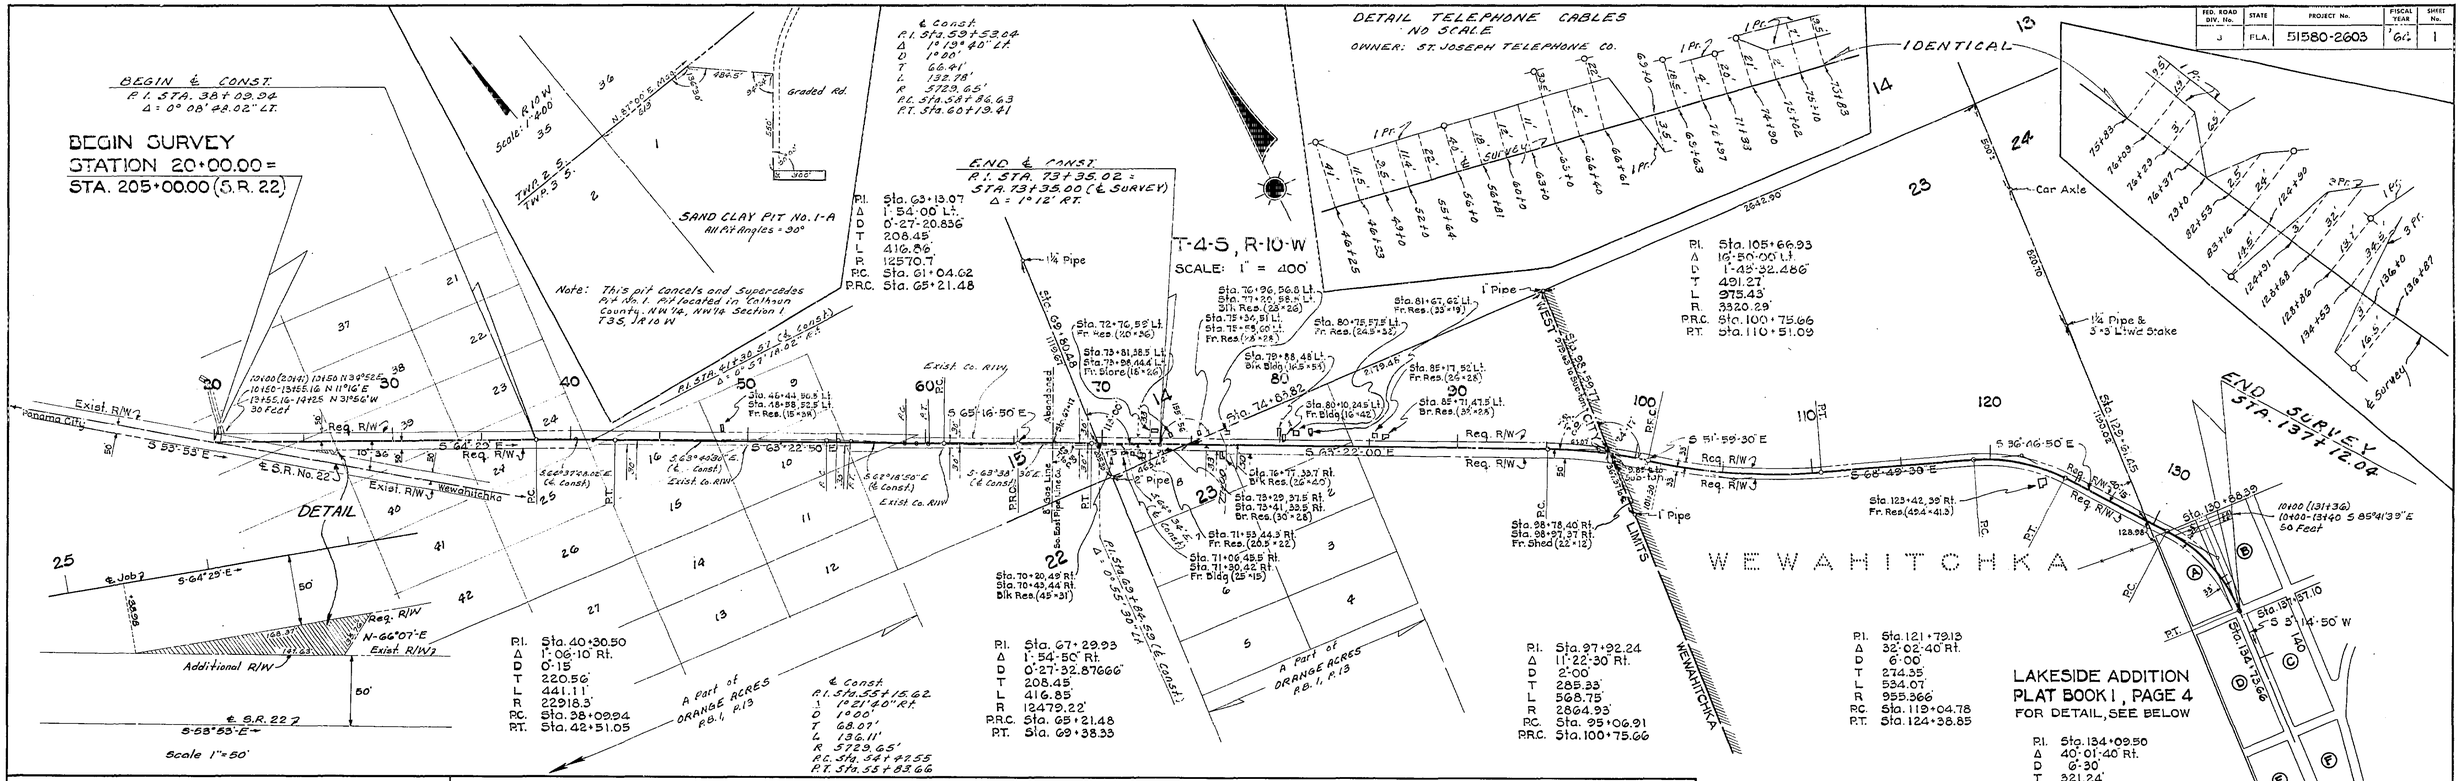

UTILITY POLES

STATION	POWER RT.	POWER LT.	STATION	TELEPHONE RT.	TELEPHONE LT.
40+91		31'	20+34		35'
44+50		32.5'	22+91	12'	
48+06		34.5'	24+40	39'	
49+54		31'	40+91		31'
55+93	9'		97+66	40'	
55+96		37'	101+92		18'
59+47	7'		111+77	10'	
61+72		32'	112+74		20.5'
62+84	9.5'		113+12		16.5'
67+28	22'		115+18		1'
69+93	24'		117+69	20.5'	
71+33		20'	123+10		15'
71+40	24'		124+90	14.5'	
75+07		20.5'	126+87		2'
75+48	27'		128+68		13.7'
74+09	25'		130+71		29'
74+29		39'	133+65	6.5'	
76+39	25'		136+85	16'	
79+95	26'				
80+29		25'			
82+90	26'				
84+33	34'				
86+66	27'				
91+06	29'				
94+70	31'				
97+66	40'				
101+92		18'			
111+77	10'				
113+12		16.5'			
115+18		1'			
117+69	20.5'				
123+10		15'			
124+90	14.5'				
126+86		0.2'			
126+87		2'			
128+68		13.7'			
130+71		29'			
136+02		32'			
POWER: GULF COAST ELEC. CO-OP INC.			TELEPHONE: ST. JOSEPH TELEPHONE CO.		

			Ditch	J.B.M.-T.D.W.	8-5-65
			Borrow Pit No. 1-A	B.W.-W.P.R.	6-18-65
			℄ Const.	D.E.-T.D.W.	5-4-65
			Sandclay Pit No. 1-A	B.W.-T.D.W.	5-27-65
			Borrow Pit No. 1	R.R.M.-T.D.W.	11-17-64
			Added Subdivision	B.W.-T.D.W.	10-13-64
			Add R/W & ditches	B.W.-T.D.W.	10-15-64
Tele. Cable	D.E.-T.D.W.	3-21-65	REVISION	BY	DATE

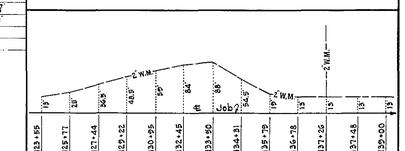

STATE OF FLORIDA
STATE ROAD DEPARTMENT

RIGHT OF WAY MAP

STATE ROAD No. GULF COUNTY

	BY	DATE
DRAWN		
TRACED	W.R.	8-26-64
CHECKED		
COMPARED		
INDEXED		

APPROVED BY — DISTRICT ENGINEER
DATE
ENGINEER OF RIGHTS OF WAY
10-8-64
STATE HIGHWAY ENGINEER

SECTION 51580-2603 SHEET 1 OF 1