FED. ROAD DIV. No.	STATE	PROJECT No.	FISCAL YEAR	SHEET No.
3	FLA.	51580 2609		1

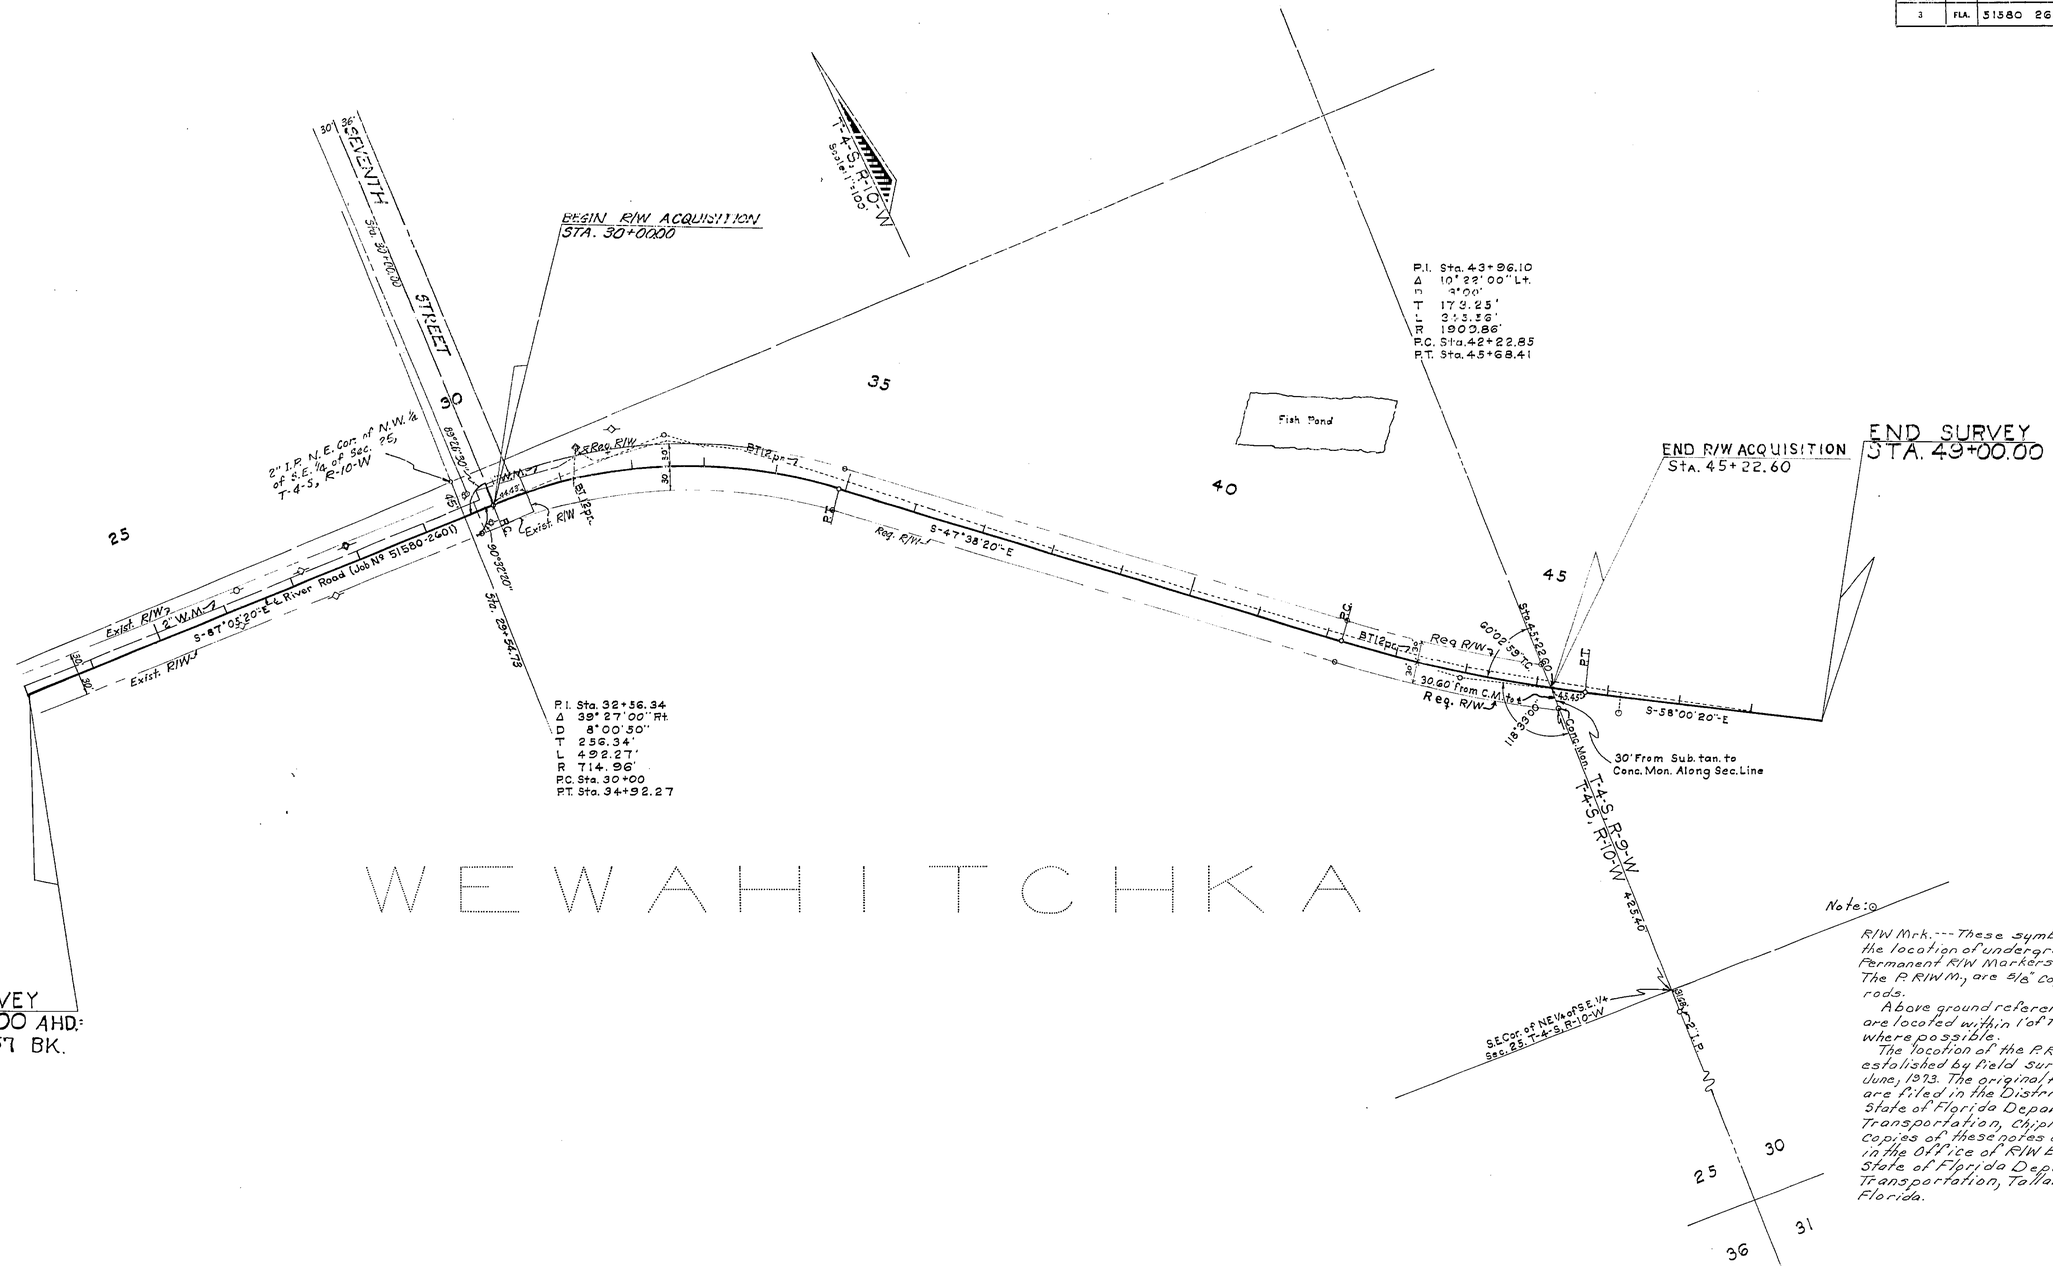

Note:

R/W Mrk.---These symbols denote the location of underground Permanent R/W Markers (P.R/W.M.). The P.R/W.M., are 5/8" Copper-coated rods.

Above ground reference markers are located within 1' of the P.R/W.M., where possible.

The location of the P.R/W.M. were established by field survey in June, 1973. The original field notes are filed in the District Office, State of Florida Department of Transportation, Chipley, Florida. Copies of these notes are filed in the Office of R/W Engineering, State of Florida Department of Transportation, Tallahassee, Florida.

UTILITY OWNERS

-O-POWER: Gulf Coast Electric Co-Op.
-O-TELEPHONE: St. Joe Tele. Co.
WATER: City of Wewahitchka

REVISION	BY	DATE
P.R.M.S. & Note	L.W.	9-10-73
	B.H.	7-23-73

STATE OF FLORIDA
STATE ROAD DEPARTMENT

RIGHT OF WAY MAP

STATE ROAD No. GULF COUNTY

	BY	DATE	APPROVED BY	DATE
DRAWN			T. B. Webb	10-7-70
TRACED	C.E.H.	9-1-70		DISTRICT ENGINEER
CHECKED				ENGINEER OF RIGHTS OF WAY
COMPARED				
INDEXED				STATE HIGHWAY ENGINEER

SECTION. 51580-2609 SHEET 1 OF 1

RIVER ROAD EXTENTION

A. R. COCKWELL, JACKSONVILLE, FLORIDA — INK LINEN —