FED. ROAD DIV. No.	STATE	PROJECT No.	FISCAL YEAR	SHEET No.
3	FLA.	51610-2601		1

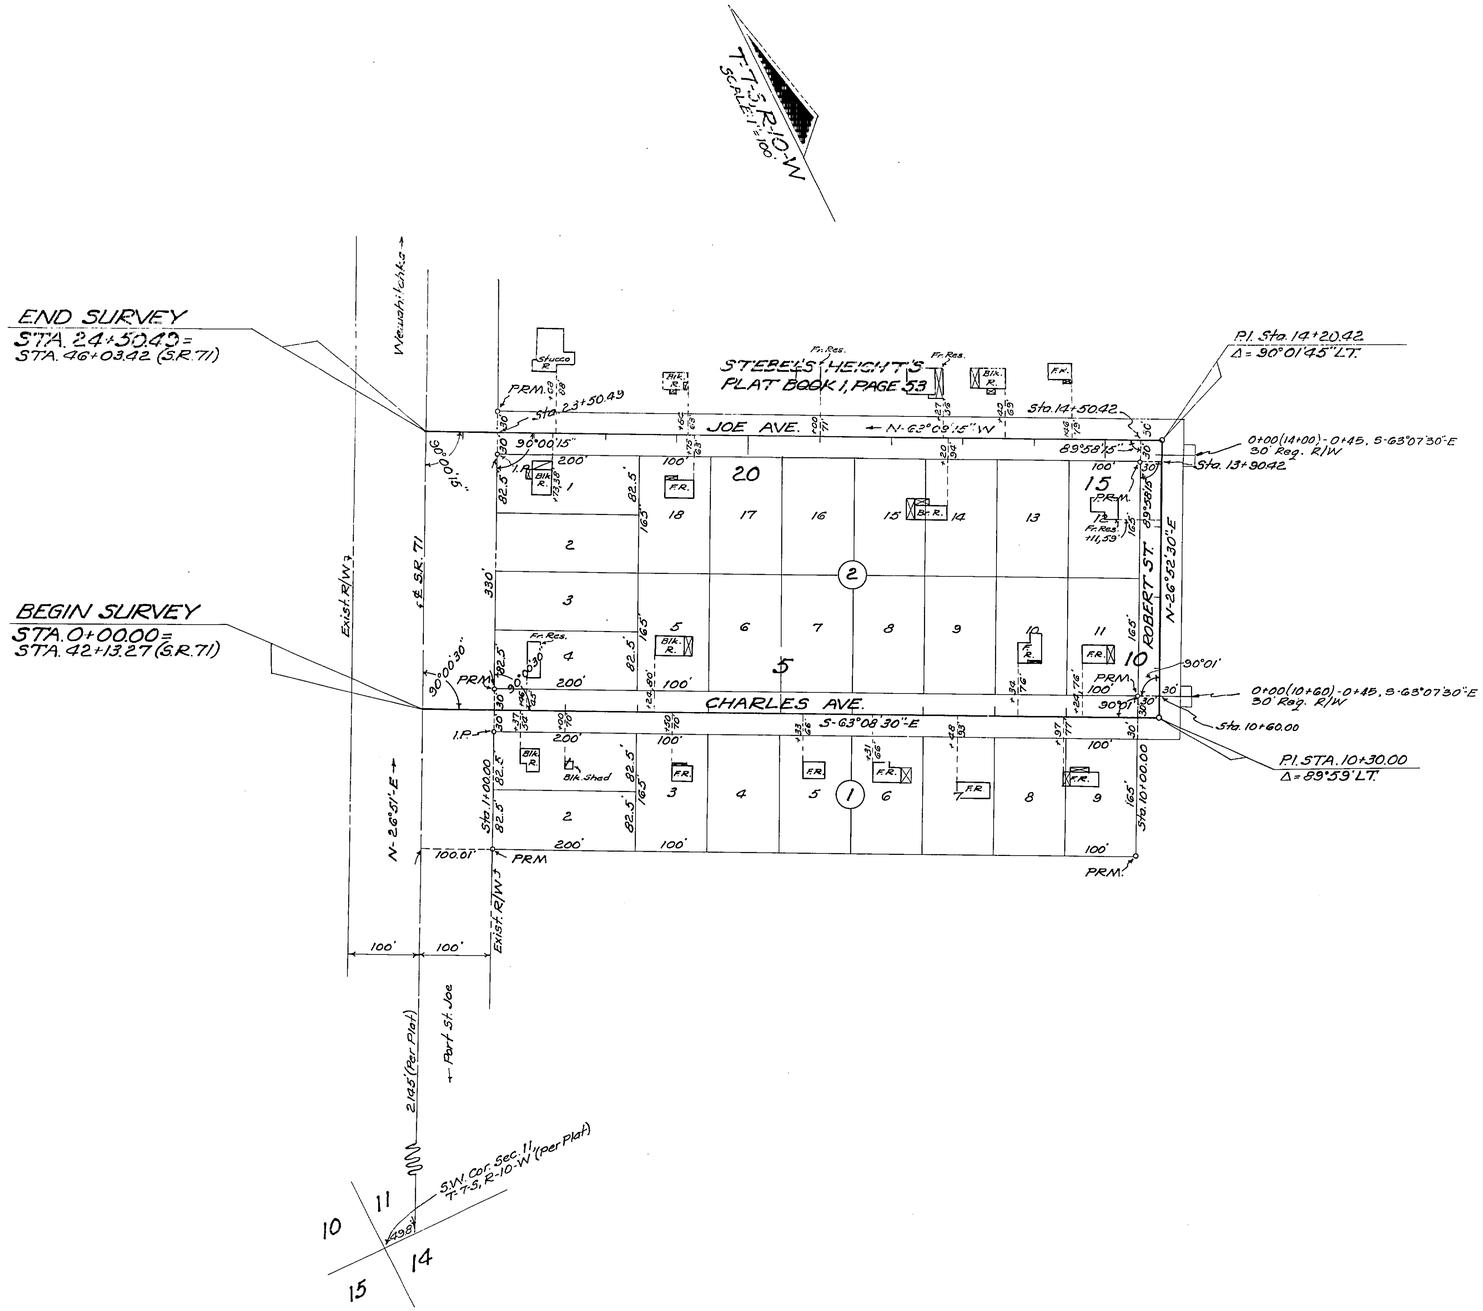

UTILITY POLES TELEPHONE		
STA.	RT.	LT.
0+83		28'
1+95	23'	
4+51	26'	
7+22	23'	
9+90	23'	
16+01	28'	
18+04		28'
18+12	28'	
19+17	27'	
20+56	27'	
22+18	25'	
23+65		28'

Owner-
St Joseph Telephone Co.

REVISION	BY	DATE

STATE OF FLORIDA
STATE ROAD DEPARTMENT

RIGHT OF WAY MAP

STATE ROAD No. GULF COUNTY

	BY	DATE	APPROVED BY	DATE
DRAWN				
TRACED	D.F.E.	12-20-62	DISTRICT ENGINEER	
CHECKED				
COMPARED			ENGINEER OF RIGHTS OF WAY	
INDEXED			STATE HIGHWAY ENGINEER	2/18/63

SECTION. 51610-2601 SHEET 1 OF 1

HORSE SHOE CIRCLE