FED. ROAD DIV. No.	STATE	SEC. AND JOB No.	FISCAL YEAR	SHEET No.	TOTAL SHEETS
3	FLA.	51611-	'58	1	1

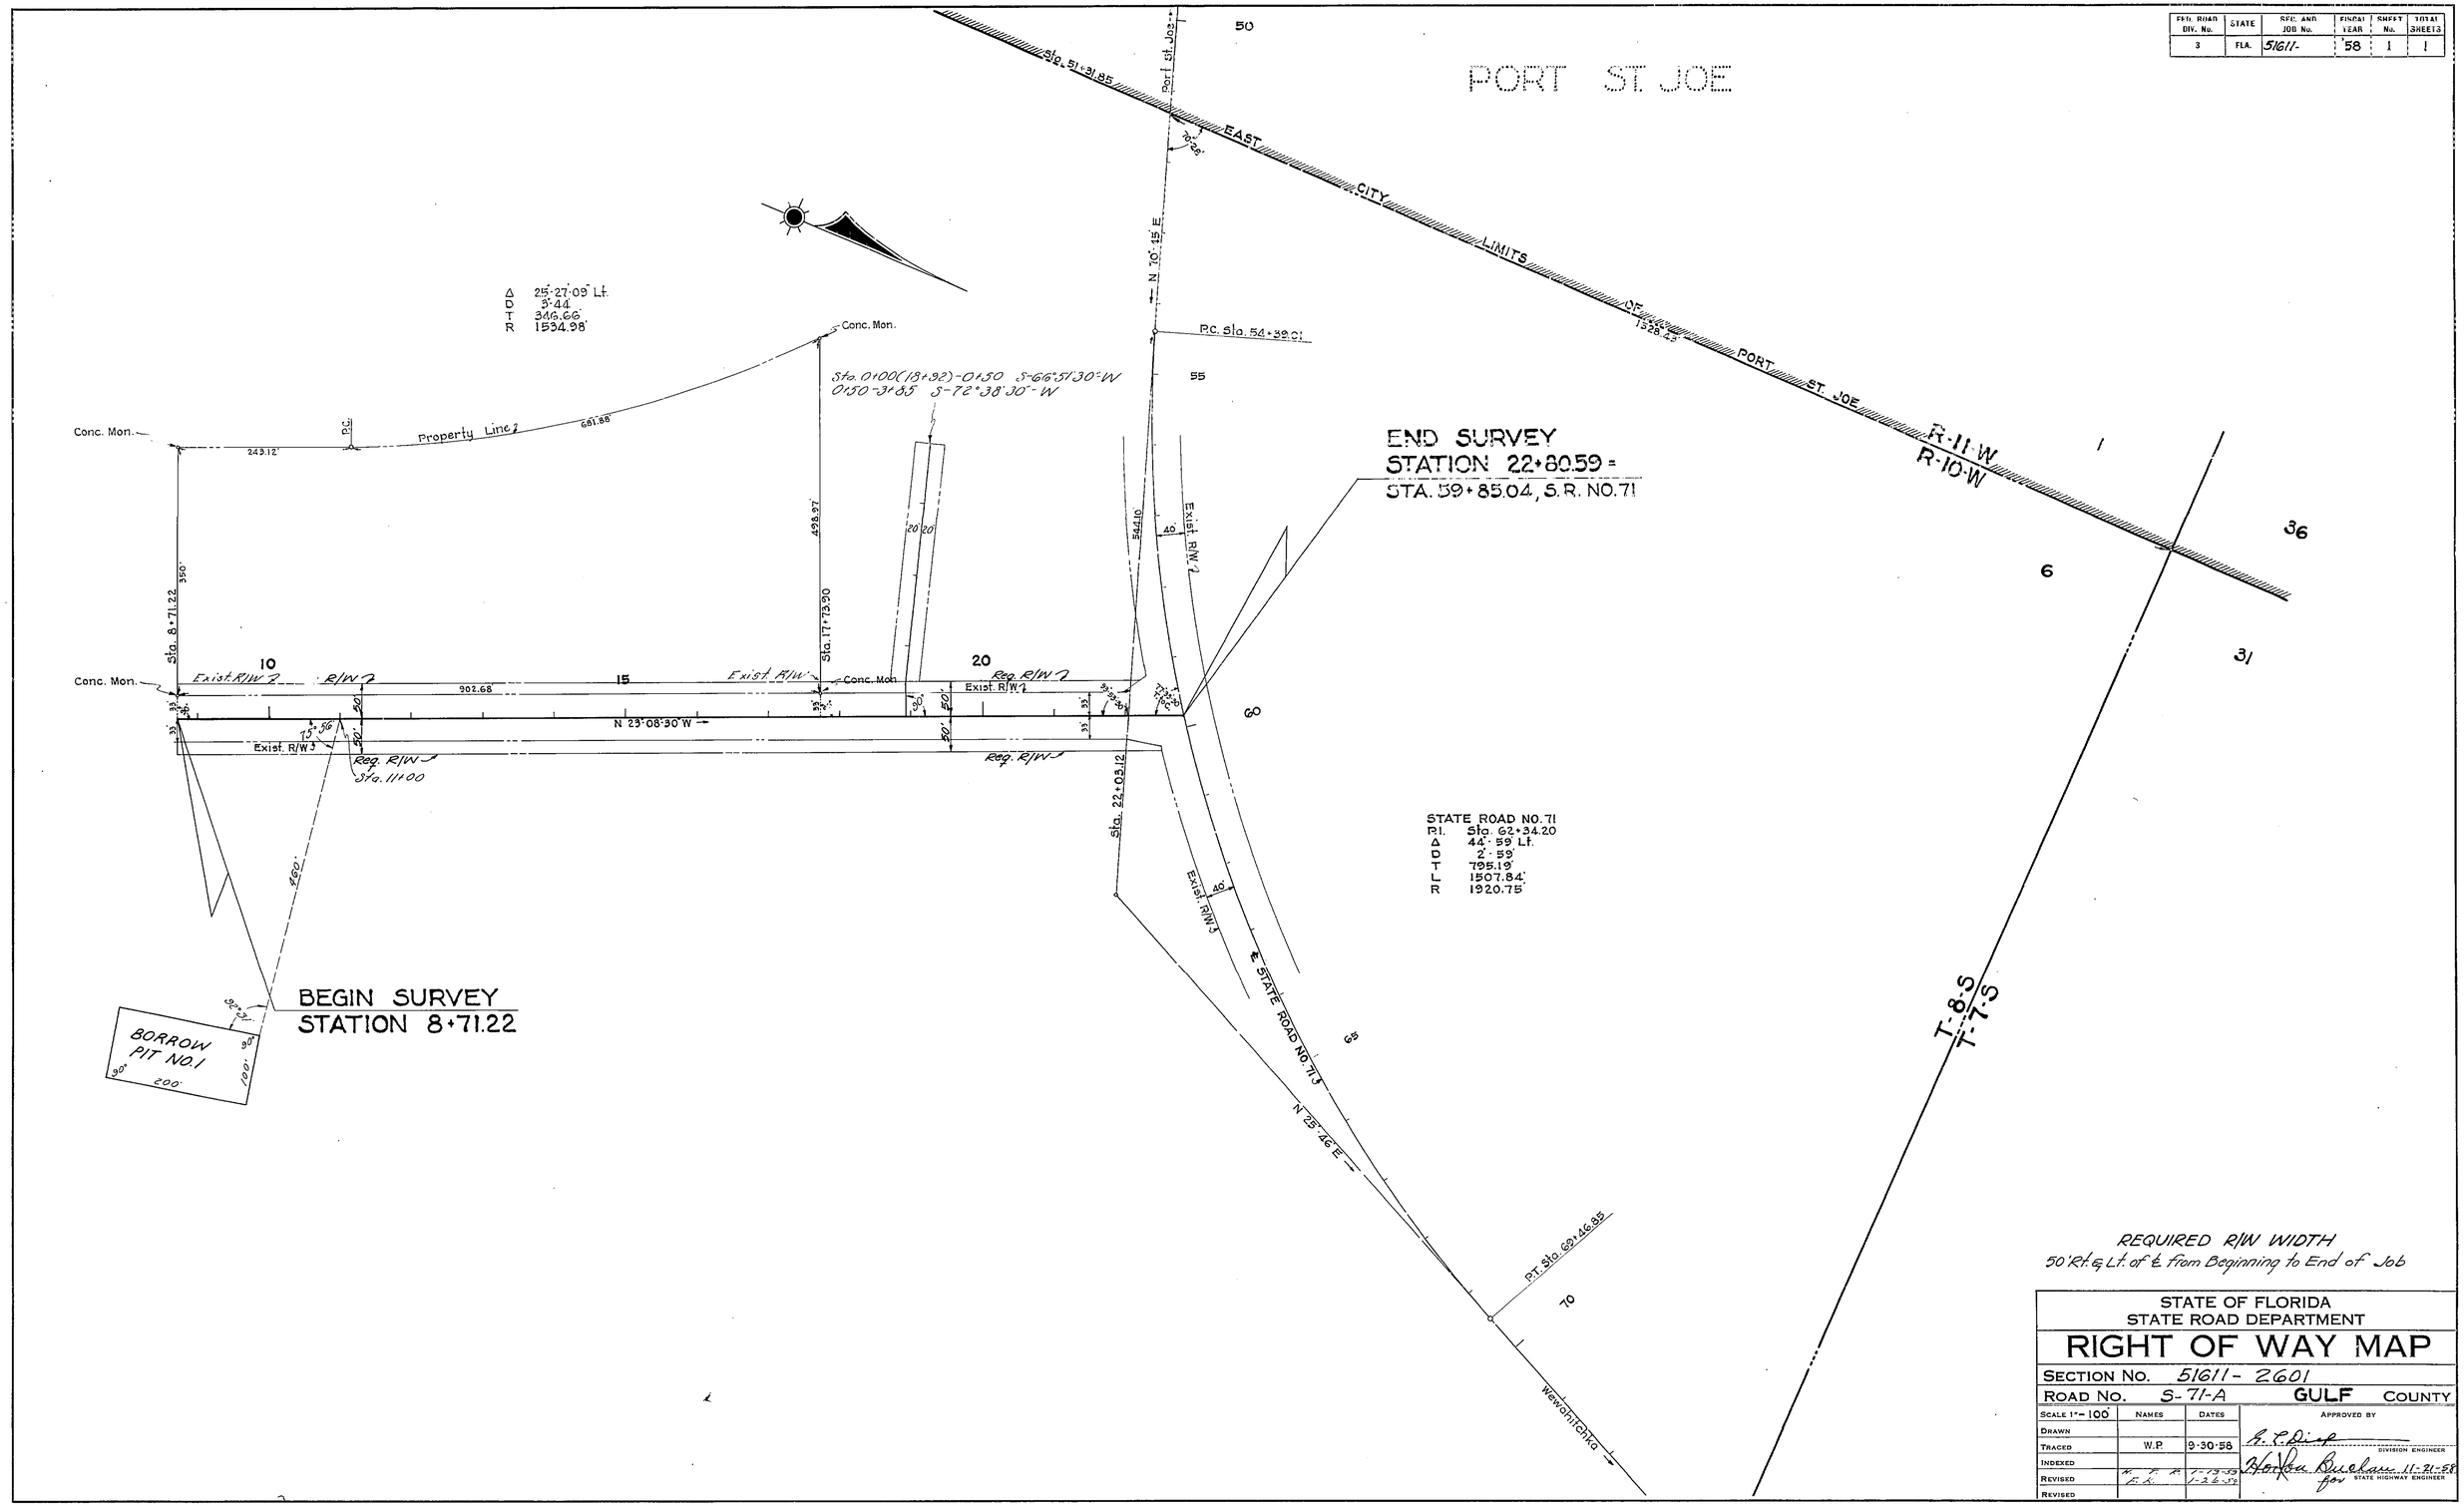

REQUIRED R/W WIDTH
50' Rt. & Lt. of ℄ from Beginning to End of Job

STATE OF FLORIDA
STATE ROAD DEPARTMENT

RIGHT OF WAY MAP

SECTION No. 51611-2601
ROAD No. S-71-A GULF COUNTY

SCALE 1" = 100'	NAMES	DATES	APPROVED BY
DRAWN			
TRACED	W.P.	9-30-58	DIVISION ENGINEER
INDEXED			
REVISED	H. F. R. / F. K.	1-13-59 / 1-26-59	for STATE HIGHWAY ENGINEER 11-21-58
REVISED			

ALUM PLANT