FED. ROAD DIV. No.	STATE	SEC. AND JOB No.	FISCAL YEAR	SHEET No.	TOTAL SHEETS
3	FLA.	5175-104	48	1	1

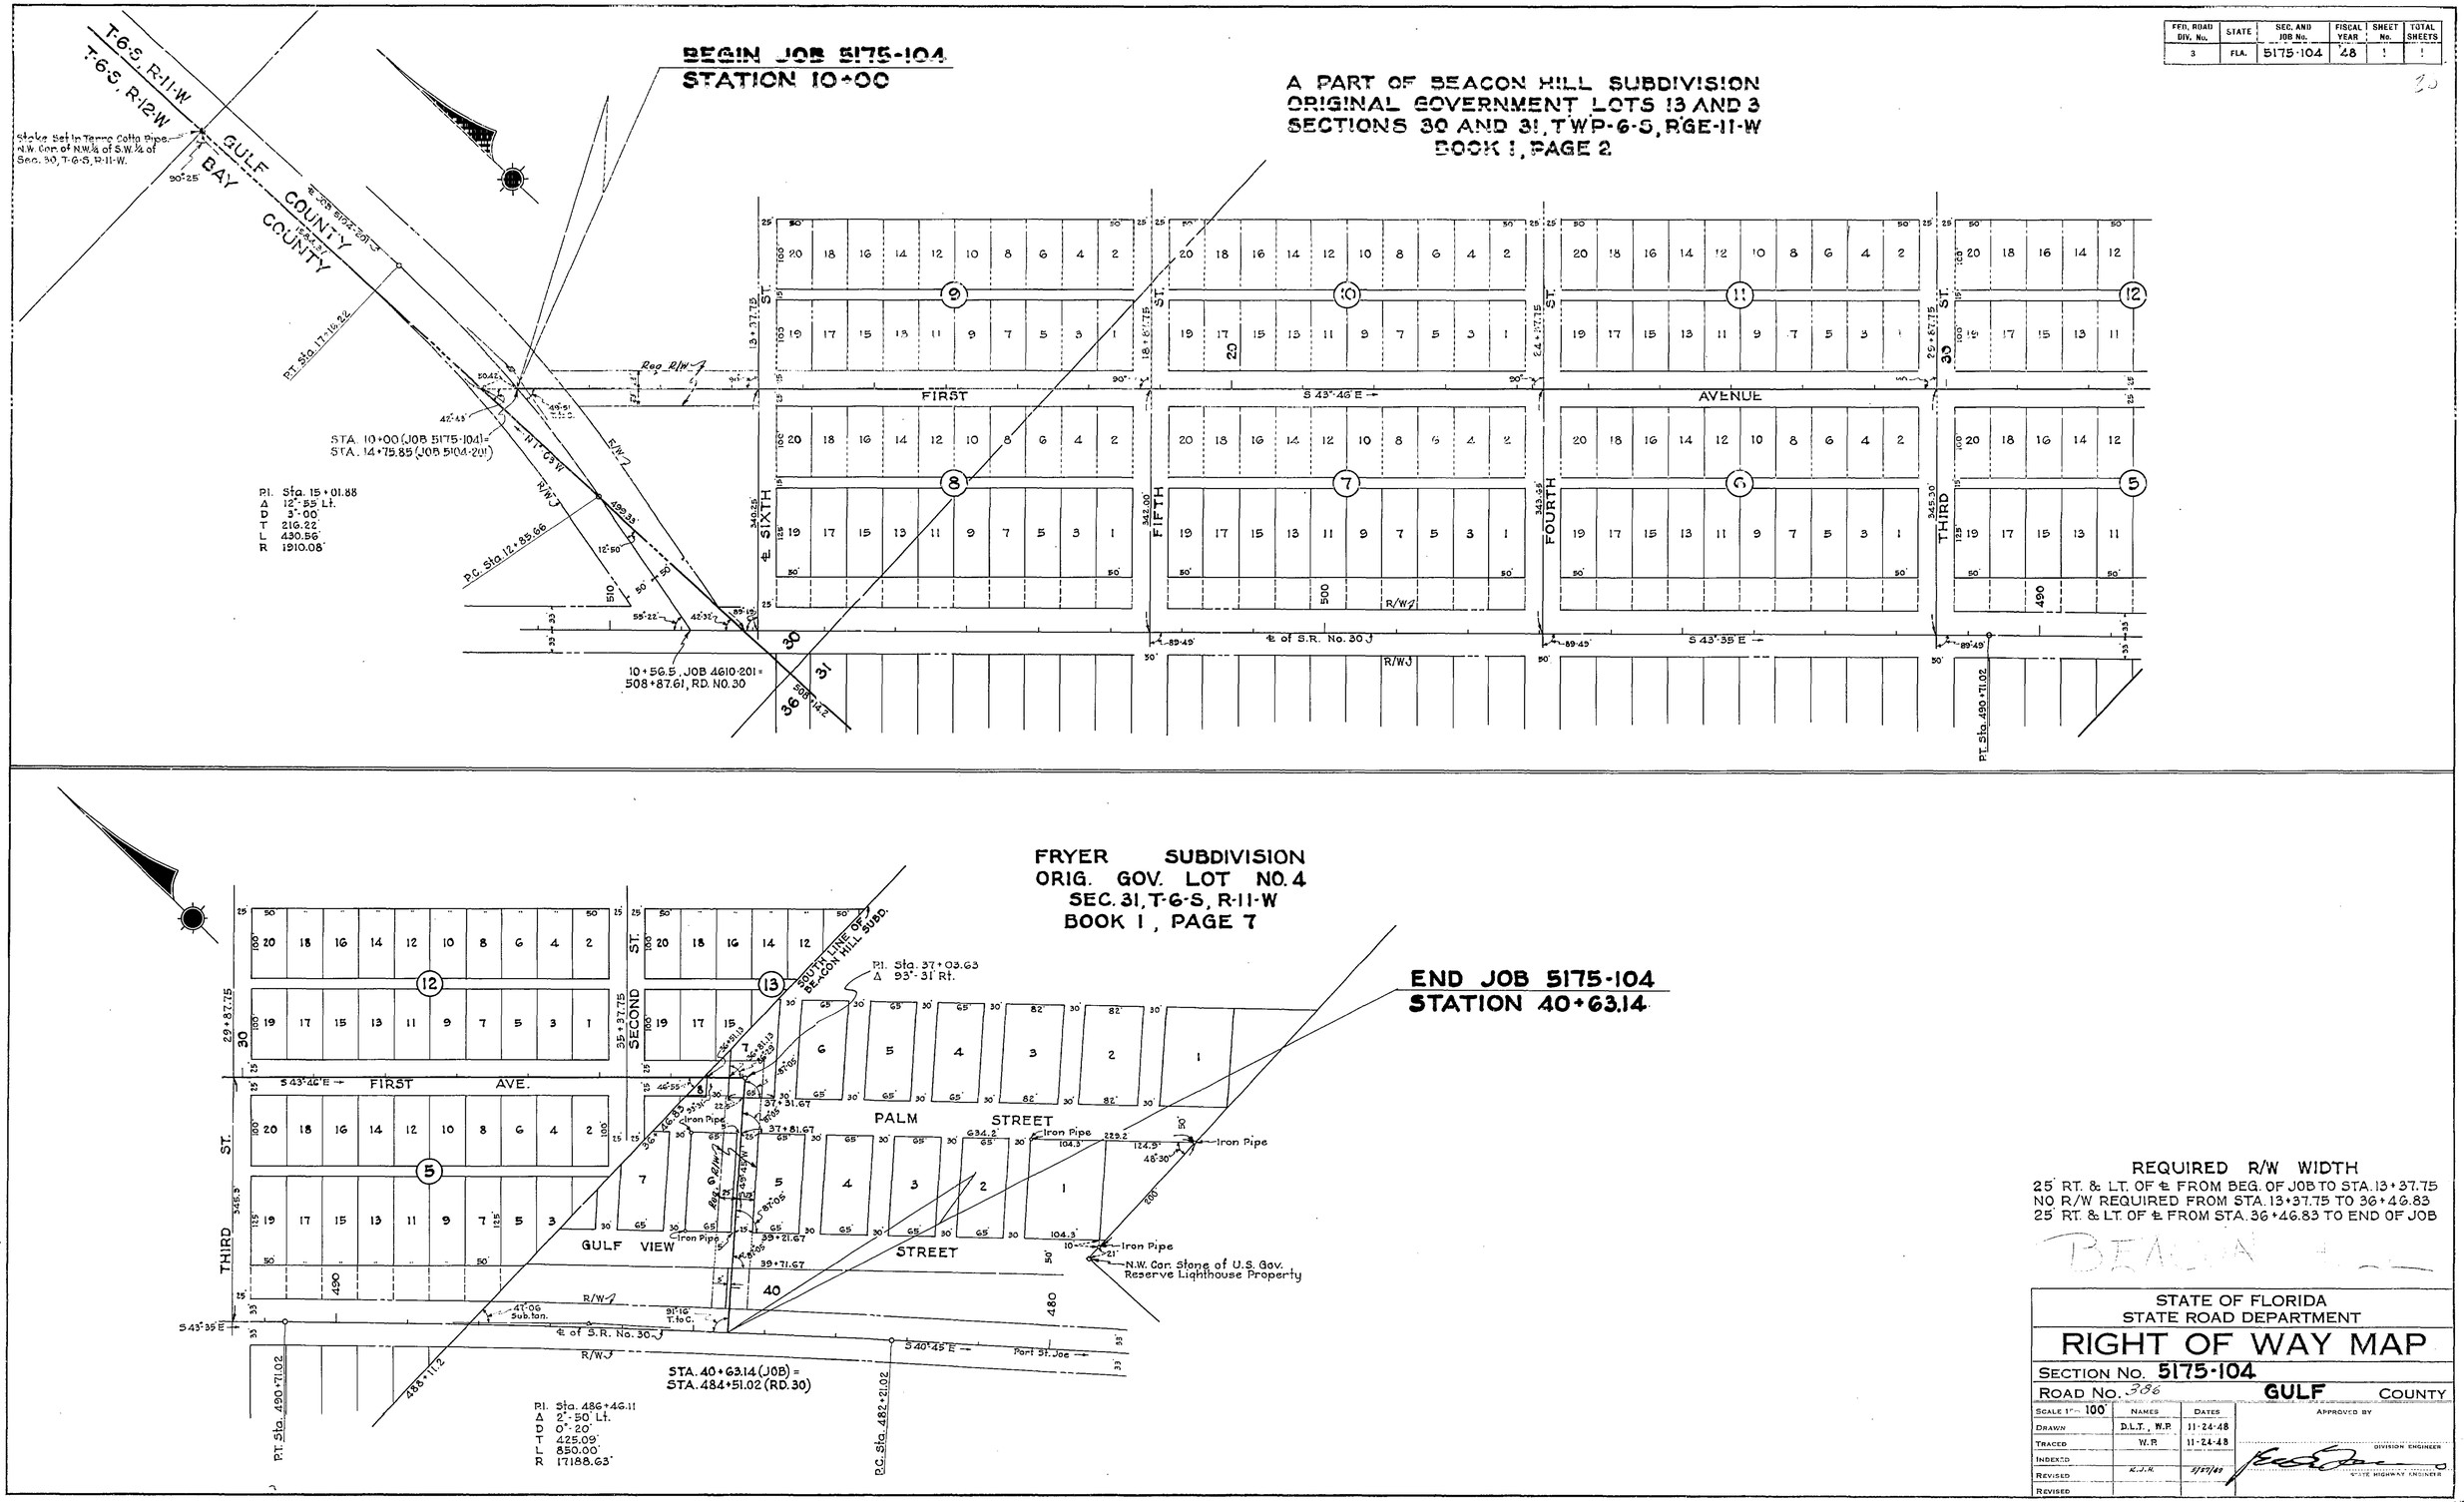

REQUIRED R/W WIDTH

25' RT. & LT. OF ℄ FROM BEG. OF JOB TO STA. 13+37.75
NO R/W REQUIRED FROM STA. 13+37.75 TO 36+46.83
25' RT. & LT. OF ℄ FROM STA. 36+46.83 TO END OF JOB

BEACH

STATE OF FLORIDA
STATE ROAD DEPARTMENT

RIGHT OF WAY MAP

SECTION No. 5175-104

ROAD No. 386 GULF COUNTY

SCALE 1" = 100	NAMES	DATES	APPROVED BY
DRAWN	D.L.T., W.P.	11-24-48	
TRACED	W.P.	11-24-48	DIVISION ENGINEER
INDEXED			
REVISED	R.J.H.	4/27/49	STATE HIGHWAY ENGINEER
REVISED			