FED. ROAD DIV. No.	STATE	F A PROJECT NO.	FISCAL YEAR	SHEET No.
3	FLA.			1

BOOK NUMBERS 1015020
1015021

TABLE OF OWNERSHIP

PARCEL NO.	NAME	AREA TAKEN	REMAINDERS RIGHT	REMAINDERS LEFT	COMMENTS
100.1R	Dorothy G. Smith, et al	0.12 Ac.	41.48Ac.	0.00Ac.	
700.1R	Dorothy G. Smith et al	0.32 Ac.	See Parcel 100.1		Temp. Detour Ease.
701.1	International Paper Co.	0.22 Ac.			" " "

NOTE:
⊙———— P/W Mrk.
These symbols denote the location of underground Permanent R/W Markers (P.R/W M.). The P.R/W M. are 5/8" copper coated rods. Above ground reference markers are located within 1' of the P.R/W M., where possible.
The locations of the P.R/W M. were established by field survey in November 1980. The original field notes are filed in the District 3 Office, State of Florida Department of Transportation, Chipley, Florida. Copies of these notes are filed in the office of R/W Engineering, State of Florida Department of Transportation, Tallahassee, Florida.
Filed for record in the Office of the Clerk of the Circuit Court for the County of Holmes, State of Florida, in Map Book 3, Page(s) 64, on the 1st day of December, A.D. 1981.

Clerk of the Circuit Court
Holmes County, Florida

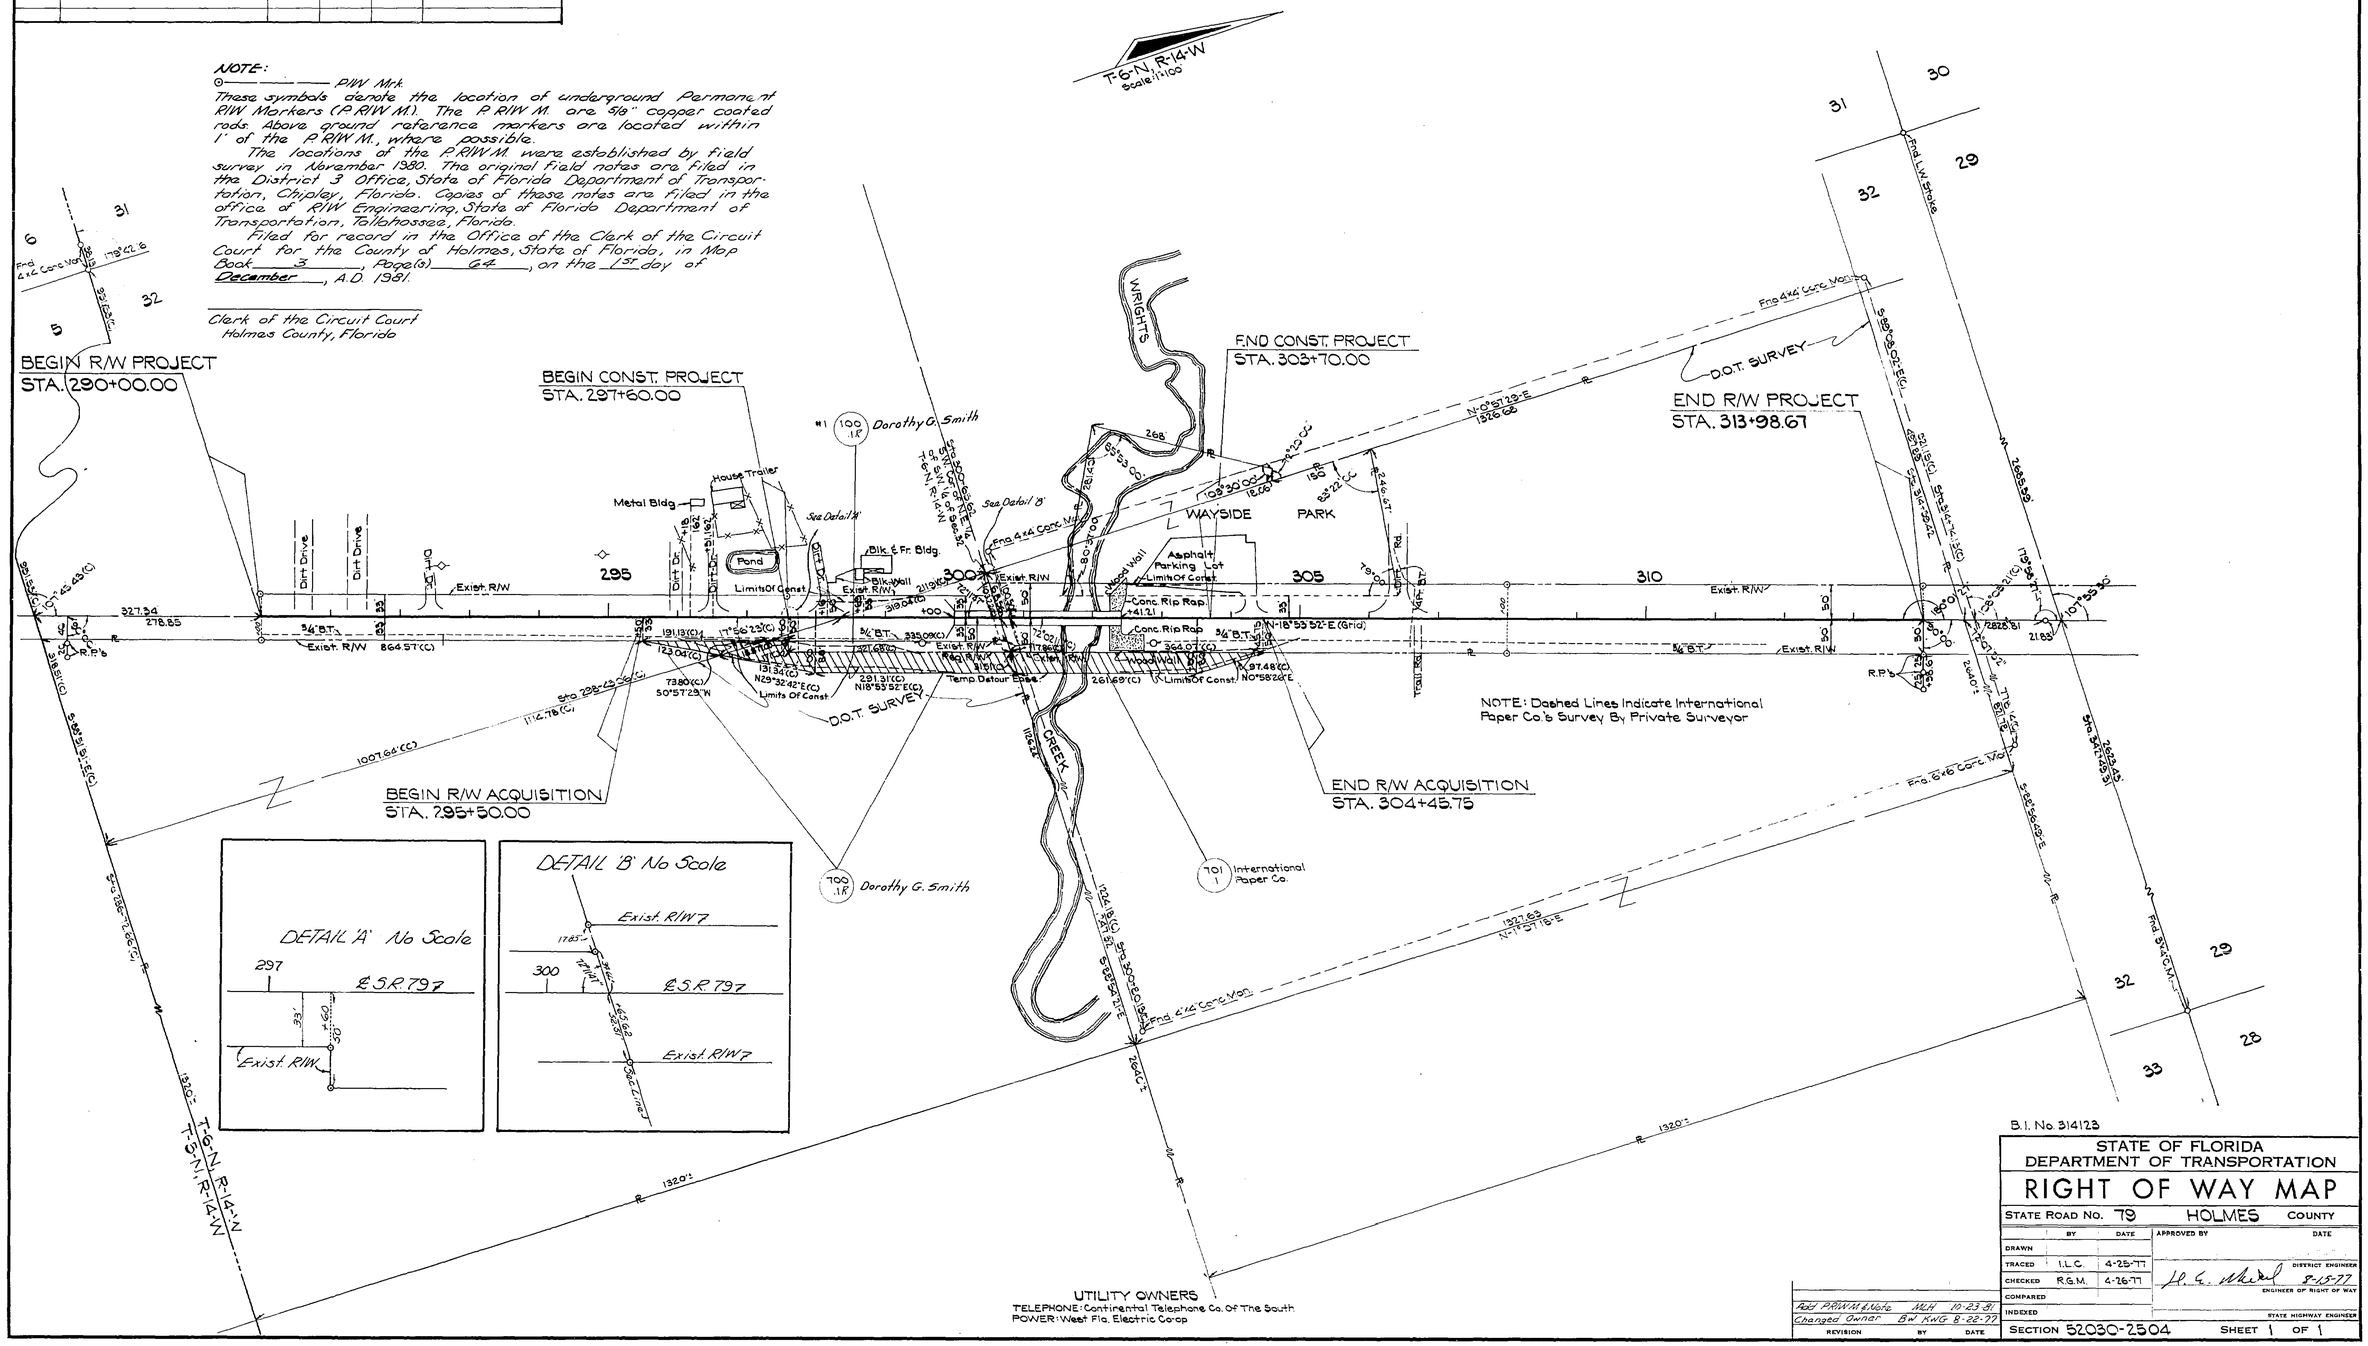

UTILITY OWNERS
TELEPHONE: Continental Telephone Co. Of The South
POWER: West Fla. Electric Co-op

REVISION	BY	DATE
Add P.R/W M. & Note	MLH	10-23-81
Changed Owner	BW	KWG 8-22-77

B.I. No. 314123

STATE OF FLORIDA
DEPARTMENT OF TRANSPORTATION

RIGHT OF WAY MAP

STATE ROAD No. 79 HOLMES COUNTY

	BY	DATE	APPROVED BY	DATE
DRAWN				
TRACED	I.L.C.	4-25-77	DISTRICT ENGINEER	
CHECKED	R.G.M.	4-26-77	H. G. Mikel	8-15-77
COMPARED			ENGINEER OF RIGHT OF WAY	
INDEXED			STATE HIGHWAY ENGINEER	

SECTION 52030-2504 SHEET 1 OF 1

WRIGHTS CREEK BRIDGE No. 520021

52030 2504 1 of 1