FED. ROAD DIV. No.	STATE	PROJECT No.	FISCAL YEAR	SHEET No.
3	FLA.	52050-2503	68	1

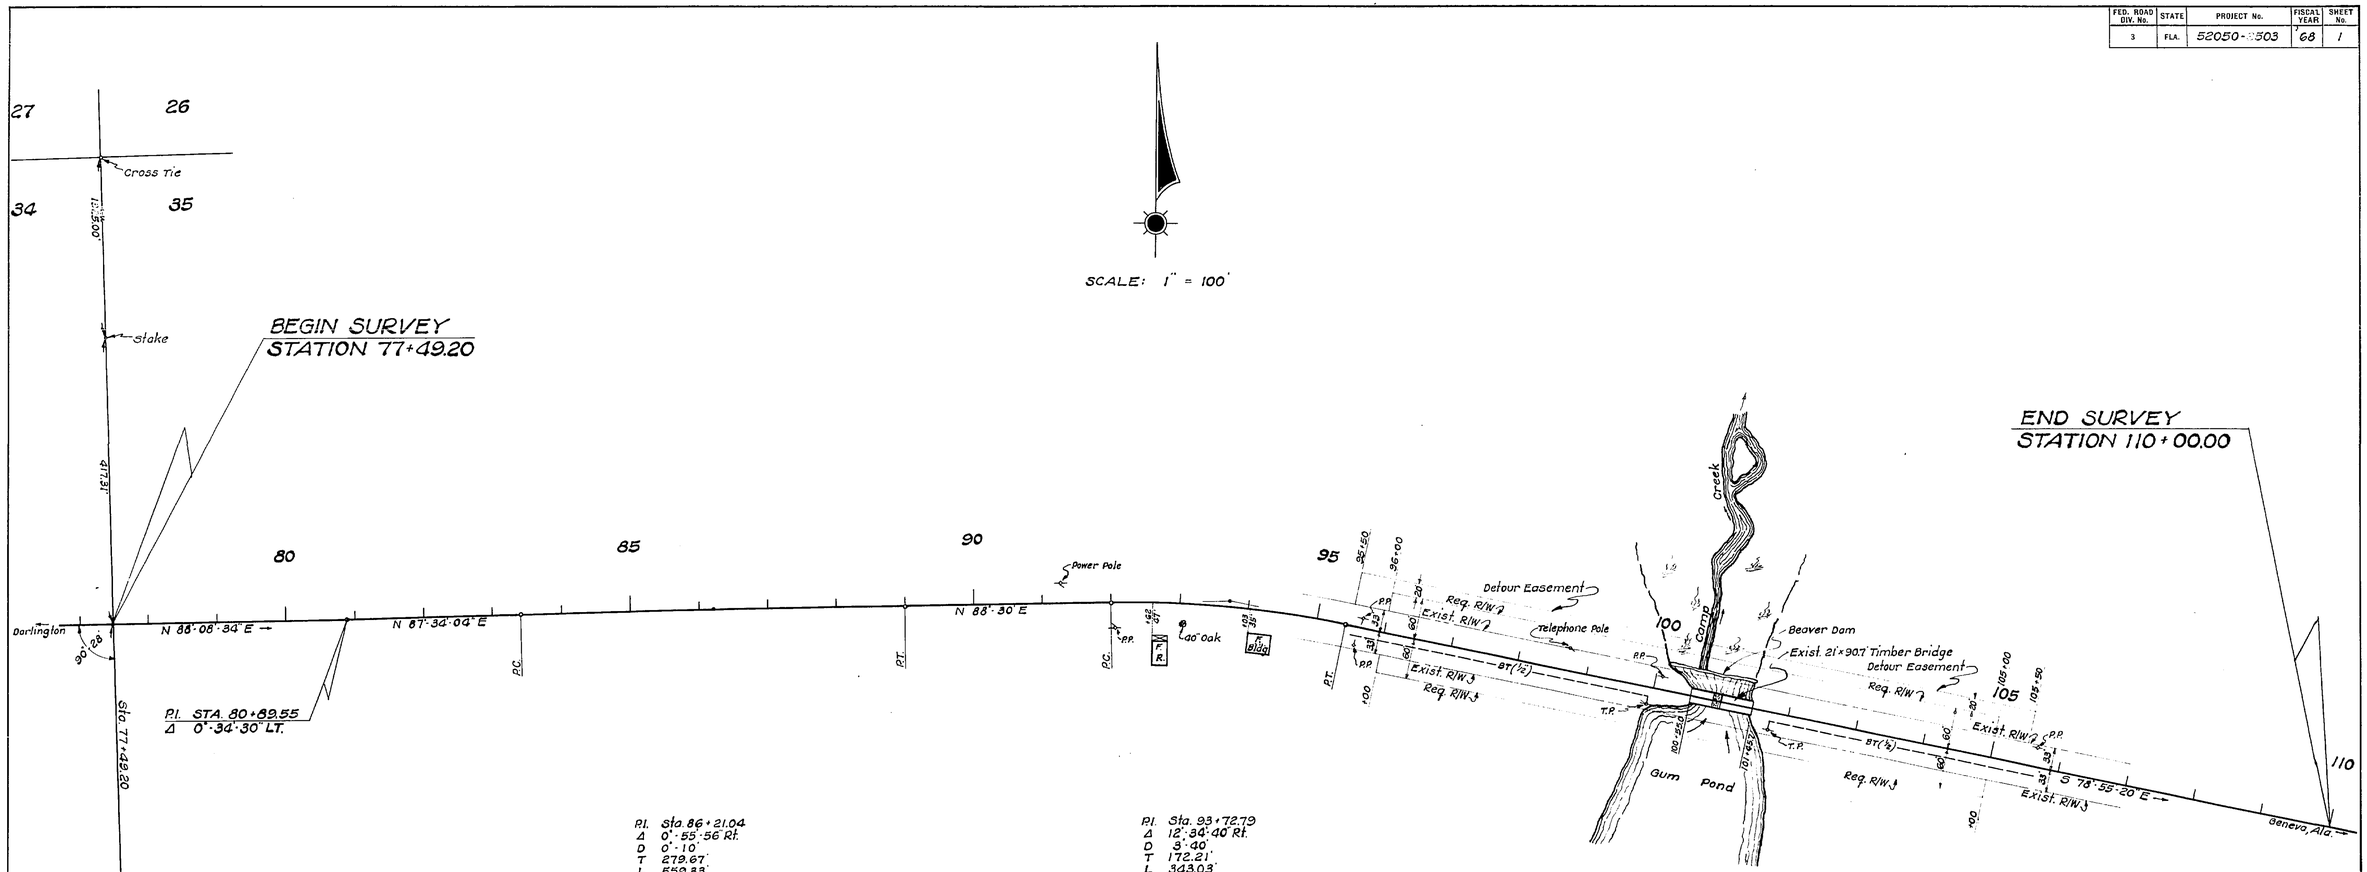

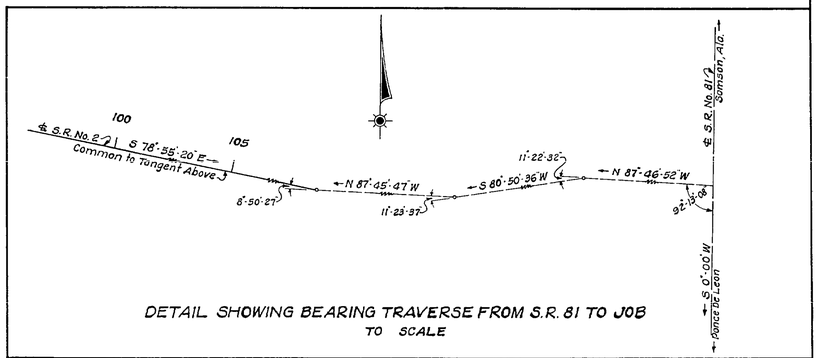

DETAIL SHOWING BEARING TRAVERSE FROM S.R. 81 TO JOB
TO SCALE

UTILITIES
POWER: Owned by West Florida Electric Co-op Inc.
TELEPHONE: Owned by Florida State Telephone Co.

STATE OF FLORIDA
STATE ROAD DEPARTMENT

RIGHT OF WAY MAP

STATE ROAD No. 2 HOLMES COUNTY

	BY	DATE	APPROVED BY	DATE
DRAWN				
TRACED	W.P.	3-22-68		5-13-68 DISTRICT ENGINEER
CHECKED				5-27-68 ENGINEER OF RIGHTS OF WAY
COMPARED				
INDEXED				STATE HIGHWAY ENGINEER

REVISION	BY	DATE

SECTION 52050-2503 SHEET 1 OF 1

BRIDGE NO. 32-B OVER CAMP CREEK

52050 2503