FED. ROAD DIV. No.	STATE	F A PROJECT NO.	FISCAL YEAR	SHEET No.
3	FLA.			1

Book No 092051

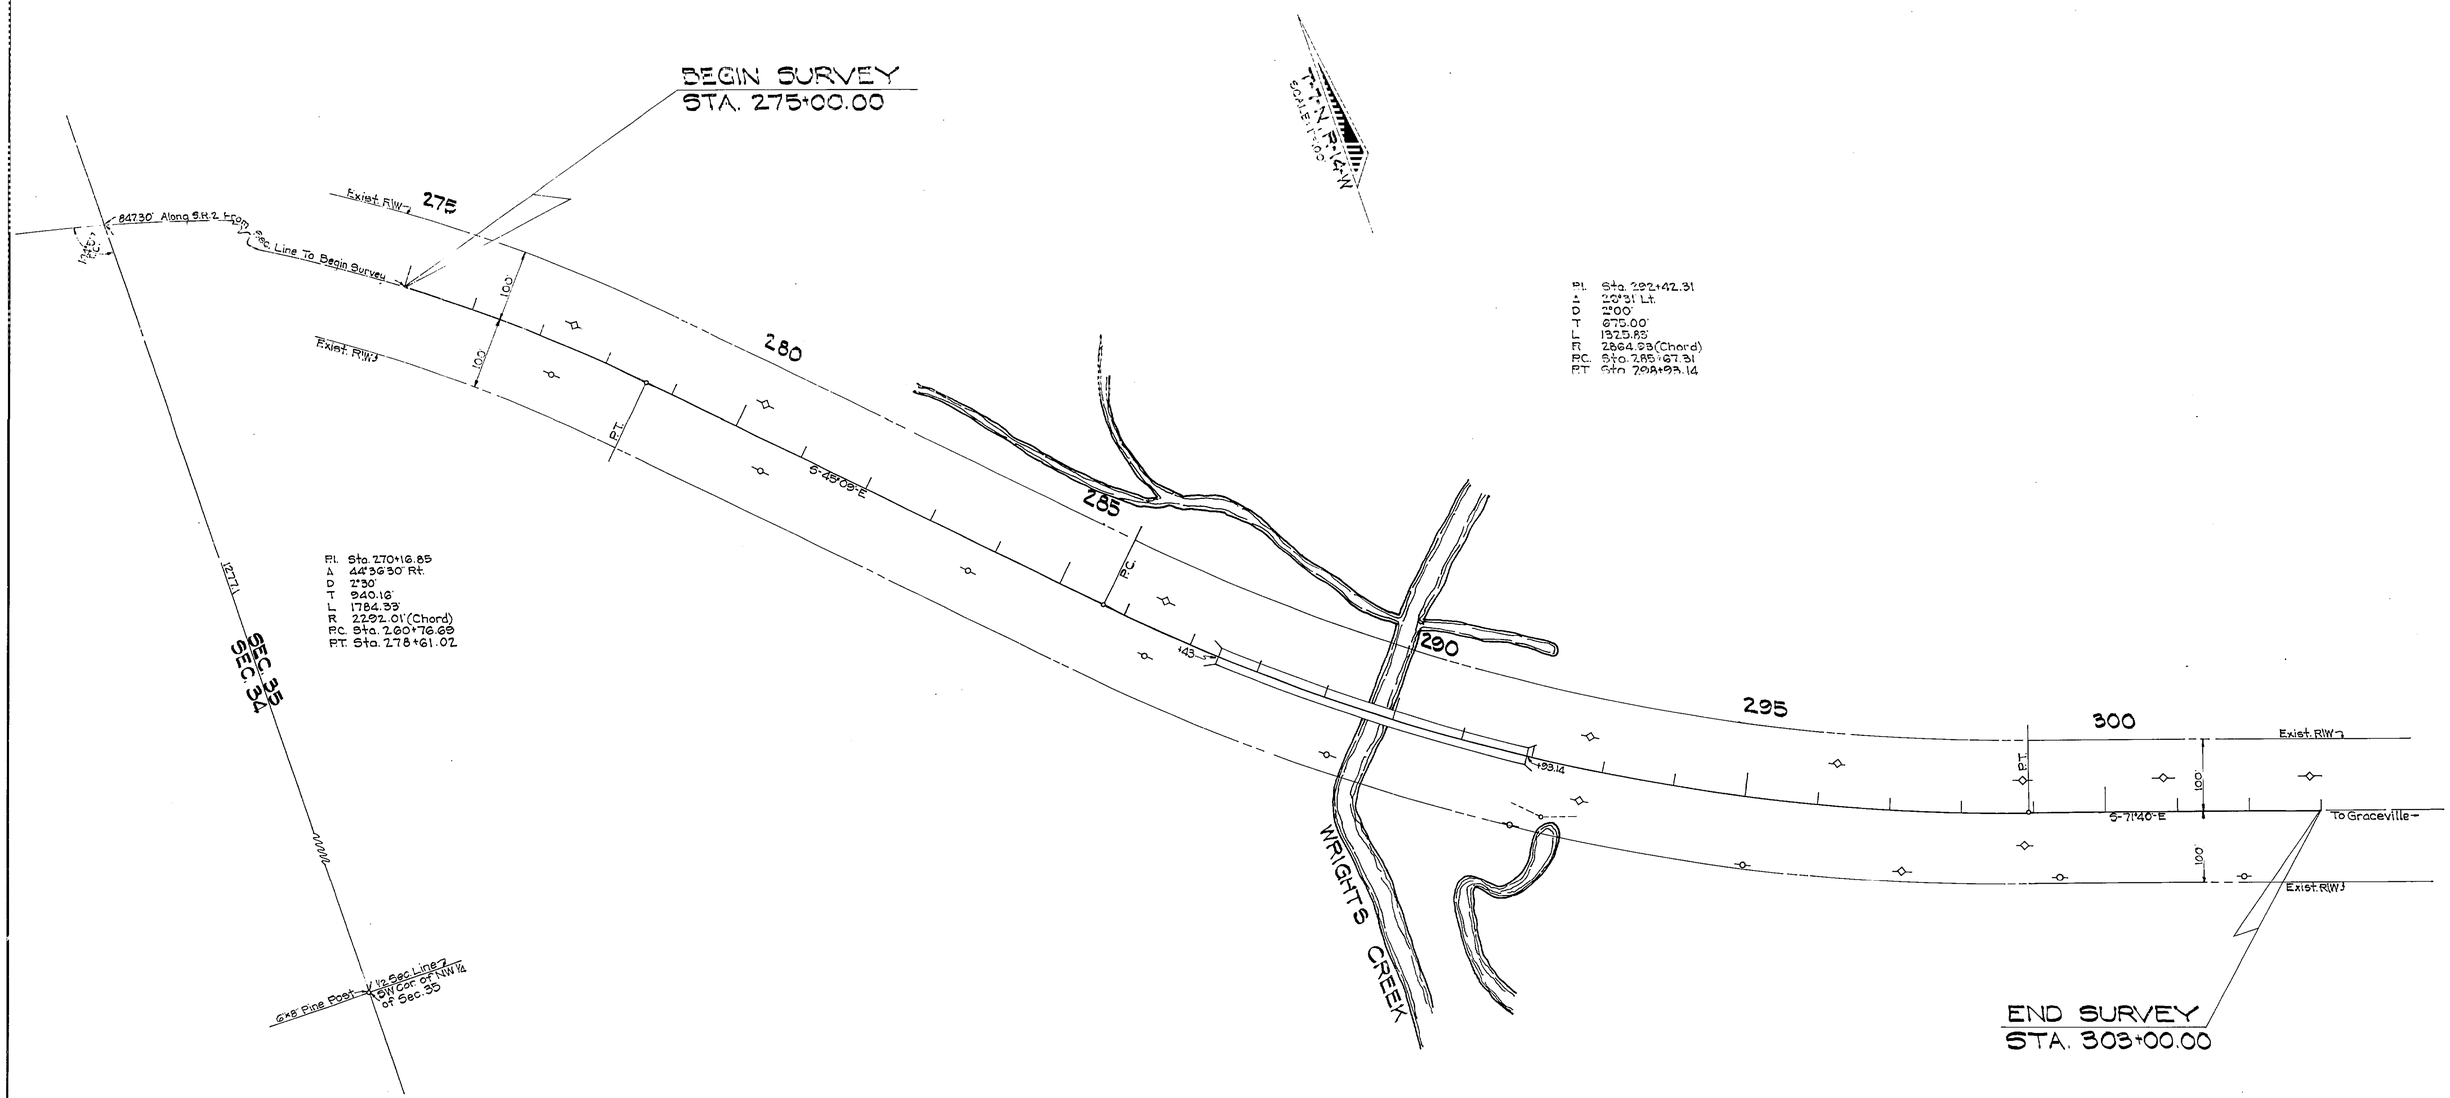

UTILITY OWNERS

Telp. Poles: Fla. State Telp. Co.
Power Poles: West Fla. Elec. Coop.

B.I. # 314120

STATE OF FLORIDA
DEPARTMENT OF TRANSPORTATION

RIGHT OF WAY MAP

STATE ROAD NO. 2 HOLMES COUNTY

	BY	DATE	APPROVED BY	DATE
DRAWN			E. W. Lee	8-18-72
TRACED	Q.L.K.	8-4-72	DISTRICT ENGINEER	
CHECKED			Thomas E. Russo	8-22-72
COMPARED			ENGINEER OF RIGHT OF WAY	
INDEXED			STATE HIGHWAY ENGINEER	

REVISION	BY	DATE

SECTION 52050-2510 SHEET 1 OF 1

BRIDGE 32 (WRIGHTS CREEK)