FED. ROAD DIV. No.	STATE	F A PROJECT NO.	FISCAL YEAR	SHEET No.
3	FLA.			

Book #993010
#1024499

TABLE OF OWNERSHIP					
PARCEL NO	NAME	AREA TAKEN	REMAINDERS RIGHT	REMAINDERS LEFT	COMMENTS
100.1	Willie P. Lee, et ux	10,000	(Area of Parent Tract 20.16 Ac.)		Temp. Detour Ease.

T-6-N, R-15-W
SCALE: 1"=100'

P.I. Sta. 330+19.20
Δ 26°07' Lt.
D 1°00'
T 1328.84'
L 2611.27'
R 5729.65' (Chord)
P.C. Sta. 316+90.26
P.T. Sta. 343+01.93

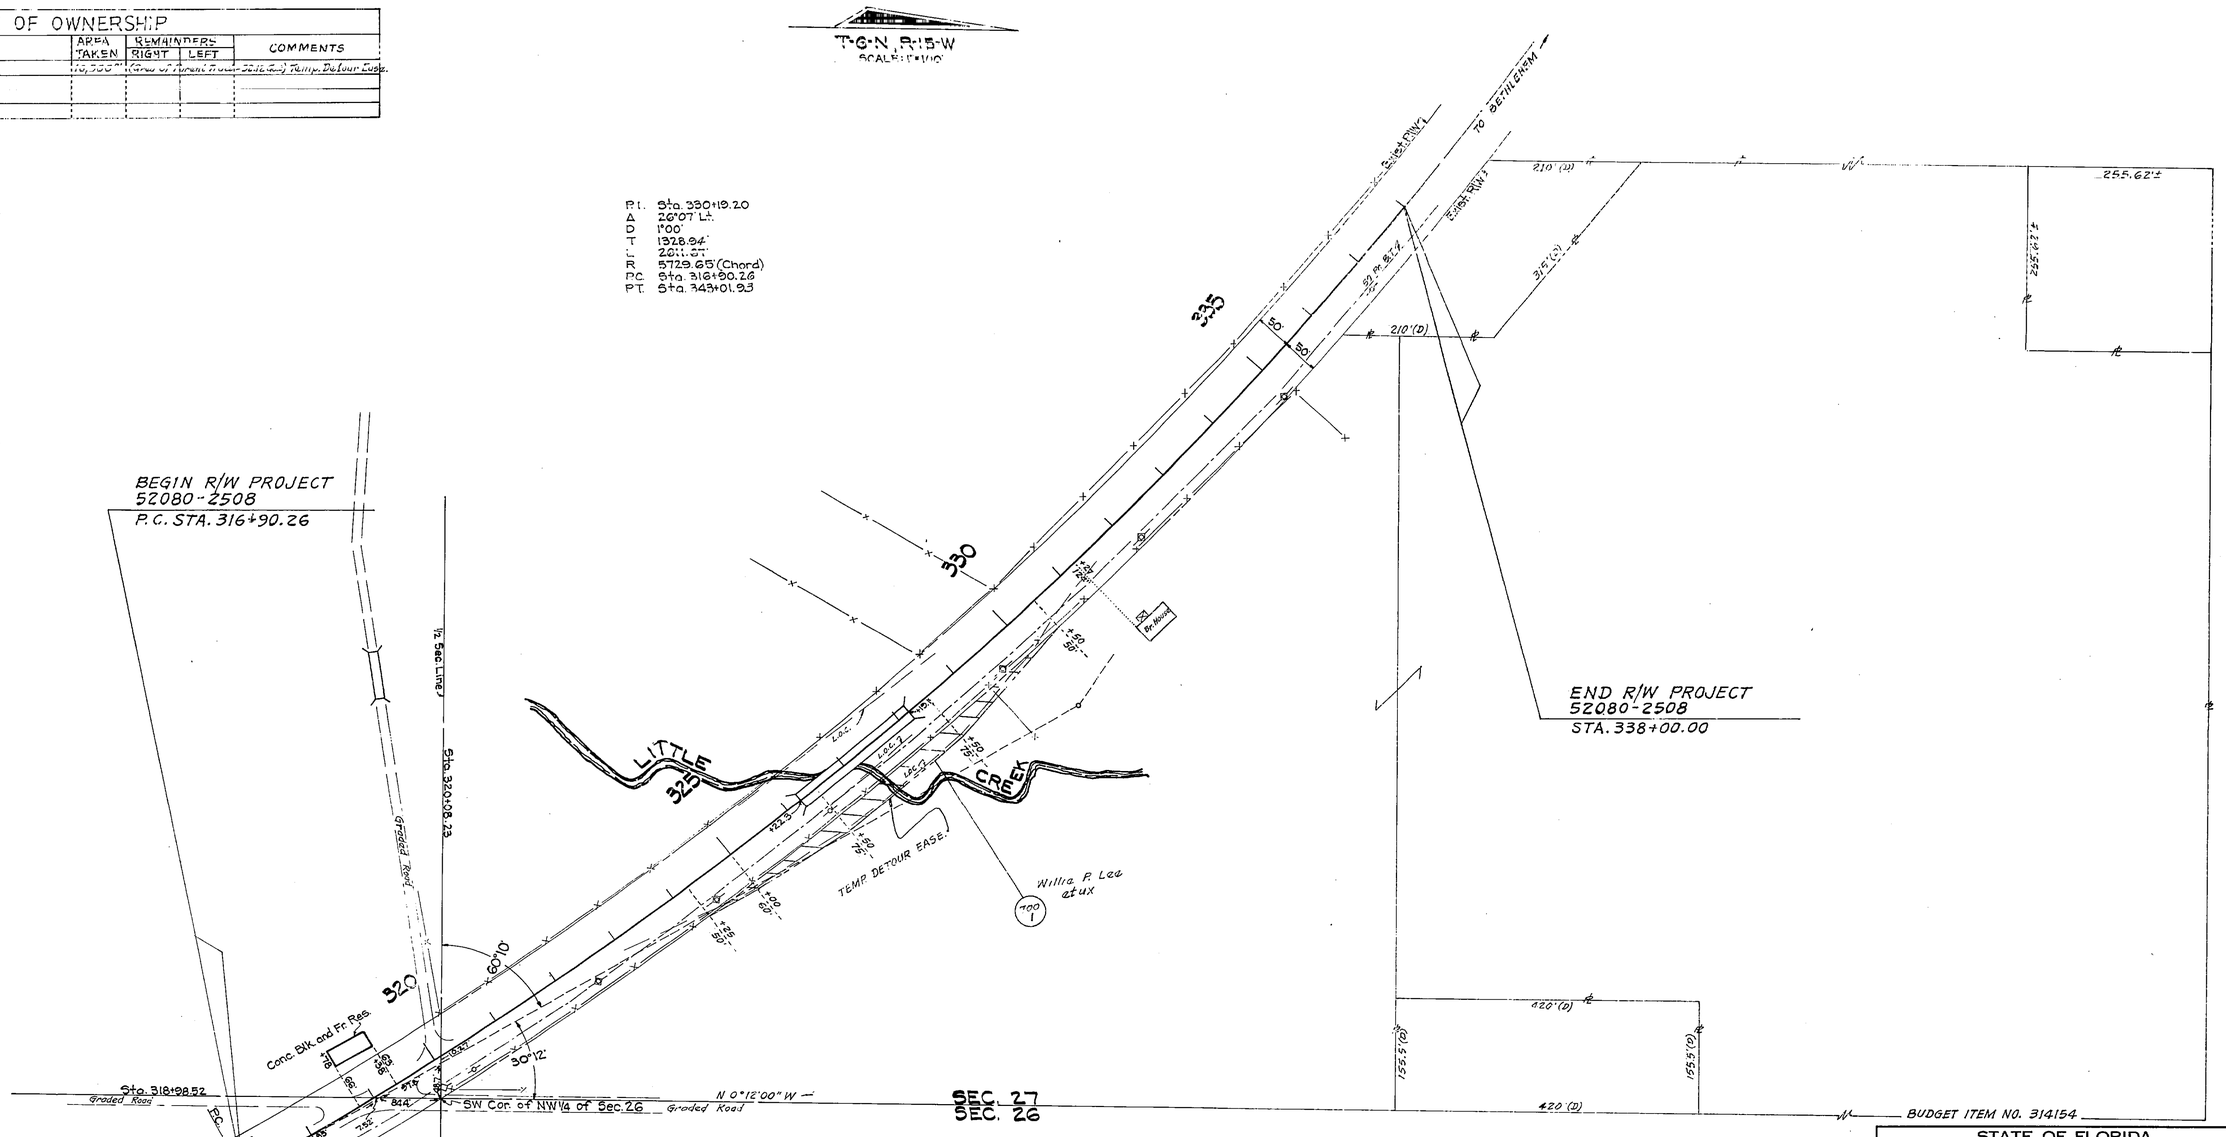

UTILITY OWNERS

- Power Poles: West Fla. Elec. Coop.
- Telp. Poles: Continental Telephone Company

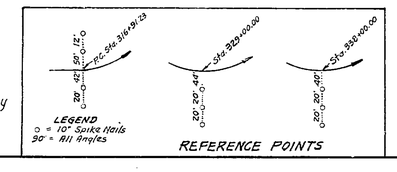

REVISION	BY	DATE
Temp. Detour Ease.	B.W.	1-9-81
Job Number	B.W.	3-14-80

STATE OF FLORIDA
DEPARTMENT OF TRANSPORTATION

RIGHT OF WAY MAP

STATE ROAD No. 177 HOLMES COUNTY

	BY	DATE	APPROVED BY	DATE
DRAWN	Q.L.K.	7-27-72		9-11-72
TRACED				DISTRICT ENGINEER
CHECKED	I.C.	3-14-80		9-15-72
COMPARED				ENGINEER OF RIGHT OF WAY
INDEXED				STATE HIGHWAY ENGINEER

SECTION 52080-2508 SHEET 1 OF 1

BRIDGE NUMBER 520040 ON LITTLE CREEK