FED. ROAD DIST. No.	STATE	FED. AID PROJ. No.	FISCAL YEAR	SHEET NO.	TOTAL SHEETS
8	FLA.	5154	1941	1	

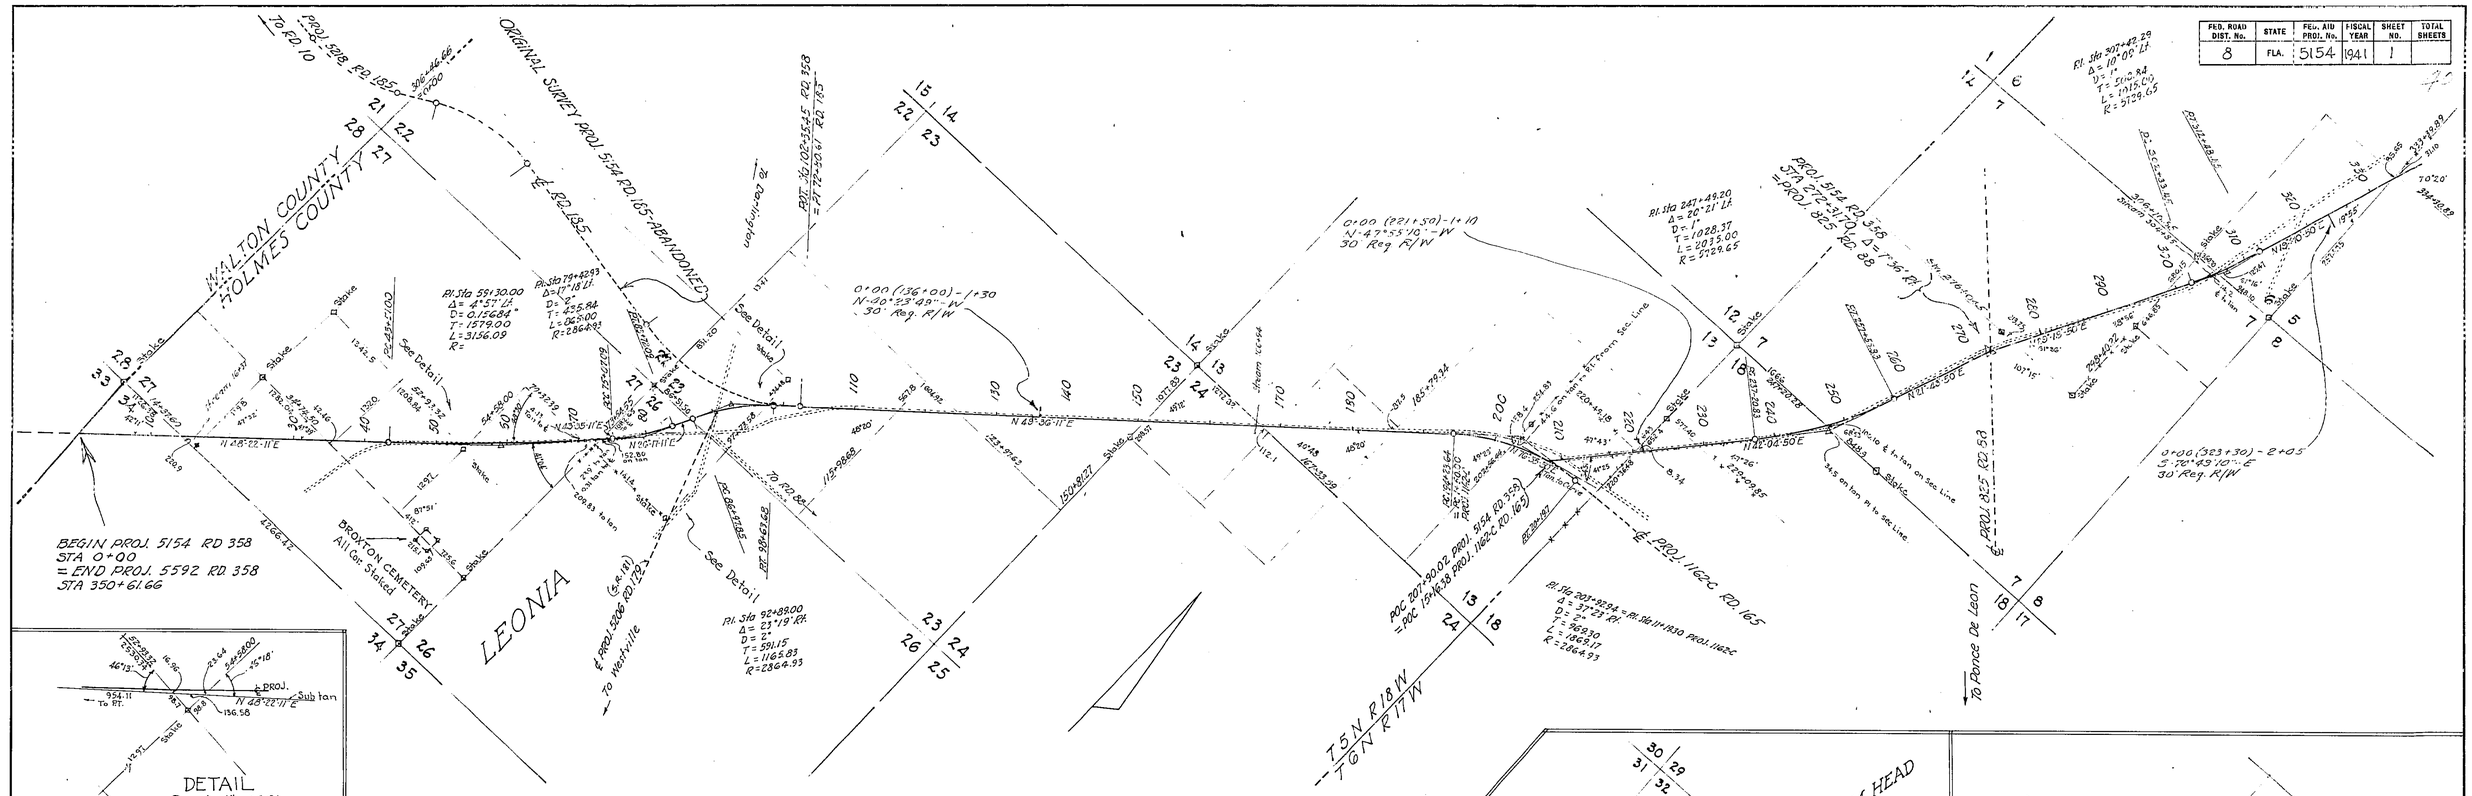

State Road 183 (5211)

STATE OF FLORIDA
STATE ROAD DEPARTMENT

RIGHT OF WAY MAP

PROJ. 5154 RD. (358) HOLMES COUNTY

	Names	Dates	Approved by
Designed			
Drawn	JFD-JLM	1941	Bridge Engineer.
Traced	JLM	10-9-41	State Highway Engineer.
Checked			Drawing / Index No.
Revised	H.T.W.	7-18-57	

TABULATION OF DEEDS IN FILE

SRD. NO.	GRANTOR	INSTRUMENT	DATE OF EXEC.	RECORDED BOOK	RECORDED PAGE	CLERKS NO.	REMARKS
1R	Mary L. Redmond	War. Deed	2-20-43	47	317	10184	R/W
2	W. S. Padgett, widower	Q.C. Deed	1-13-43	47	291	9877	R/W
3							
4	W. G. Green, et ux	Q. C. Deed	1-10-43	47	289	9873	R/W
5R	W. F. Green	"	2-4-43	47	321	10125	"
6R	Luther H. Jones et ux	War. Deed	2-15-43	47	313	10130	"
7R	Hiram Spears et ux	"	2-15-43	47	312	10129	"
8	Heath Mercantile Co.	Q. C. Deed	1-18-43	47	292	9874	R/W
9	1st. National Bank, Defuniak 3pgs.	P. Rel. Mtg.	7-28-43	8	64	10887	"
10	J. R. Nelson et al	Q. C. Deed	2-20-43	47	319	10137	R/W
11							
12	County Commissioners	Resolution	4-5-43				
13							
14							
27	Emma Padgett et al	Q. C. Deed	8-20-43	47	584	10956	R/W
28	Watson Brothers	"	8-17-43	47	580	10947	"
29	W. D. Palmer et ux	"	8-17-43	47	592	10958	"
30							
31	W. F. Lyster et ux	"	8-13-43	47	589	10959	"
32							
33	Ruth Chambers et vir	P. Rel. Mtg.	8-13-43	8	72	10960	"
34							
35							
36							
37	T. S. Faulk & Co.	P. Rel. Mtg.	8-12-43	8	75	10961	R/W
38	L. L. Outlow et ux	Q. C. Deed	8-10-43	47	578	10962	"
39	W. A. Galloway Jr. et ux	"	8-16-43	47	583	10962	"
40	S. F. Latimer et ux	P. Rel. Mtg.	8-12-43	8	74	10963	"
41	W. A. Galloway et ux	Q. C. Deed	8-10-43	47	582	10964	"
42							
43	W. A. Galloway Jr. et ux	"	8-16-43	47	590	10965	"
44	C. J. Clemmons et ux	"	8-10-43	47	588	10966	"
45	Jim Johnson Jr.	"	8-17-43	47	591	10967	"
46	Geneva Mill Co.	"	8-12-43	47	579	10968	"
47	W. A. Galloway et ux	"	8-16-43	47	585	10969	"
48	Citizens Bank of Geneva	P. Rel. Mtg.	8-12-43	8	77	10970	"
49	Oma Lee Cotton	Q. C. Deed	8-13-43	47	587	10971	"
50	Alex Parker et ux	"	8-13-43	47	586	10972	"
51	T. C. Summerlin et ux	"	8-13-43	50	240	852	"
52	Federal Land Bank	P. Rel. Lien	5-3-44	8	123	1090	R/W

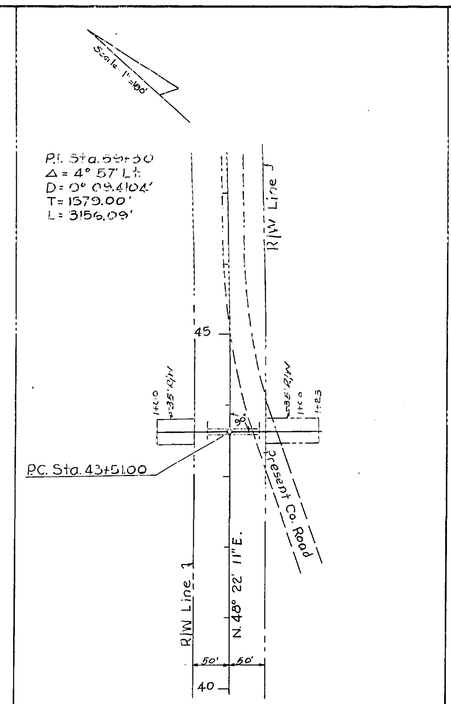

LATERAL DITCHES
RT. & LT. STA. 43+51.60

FED. ROAD DIST. No.	STATE	FED. AID PROJ. No.	FISCAL YEAR	SHEET NO.	TOTAL SHEETS
	FLA.			2	

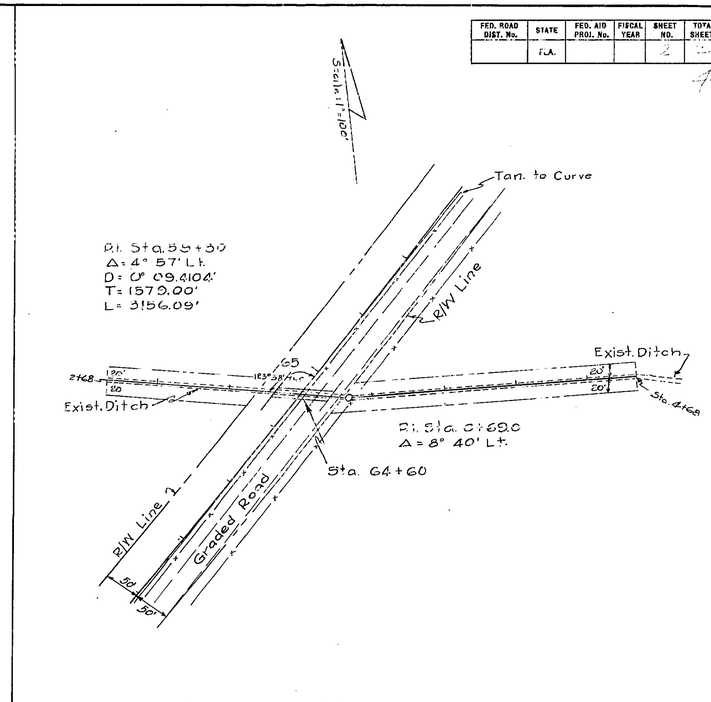

No Work Required Outside Roadway R/W
LATERAL DITCHES
RT. & LT. STA. 64+60.0

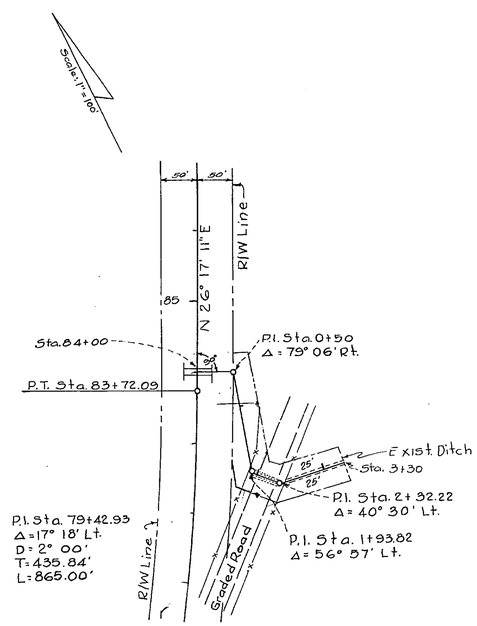

LATERAL DITCH
RT. STA. 84+00

State Road 183 — 5211

STATE OF FLORIDA
STATE ROAD DEPARTMENT

DITCHES

RD. (358) - PROJ. 5154 - HOLMES COUNTY

	Names	Dates	Approved by
Designed			Bridge Engineer.
Drawn			
Traced			State Highway Engineer.
Checked			Drawing / Index No.
Revised			