FED. ROAD DIV. No.	STATE	SEC. AND JOB No.	FISCAL YEAR	SHEET No.	TOTAL SHEETS
3	FLA.	52506-2601	'60	1	1

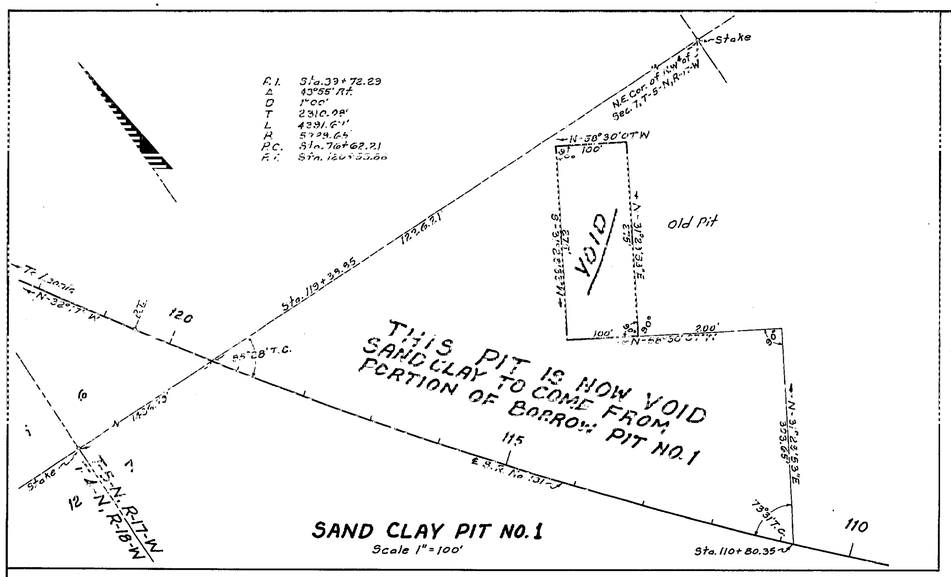

SCALE: 1" = 500'

END SURVEY
STATION 134+79.41 =
STA. 405+69.80, S.R. 179-A

P.I. Sta. 119+23.03
Δ 5°-29' Lt.
D 1°-00'
T 274.38'
L 548.33'
R 5729.65'
P.C. Sta. 116+48.65
P.T. Sta. 121+96.98

P.I. Sta. 56+09.44
Δ 7°-19' Lt.
D 1°-00'
T 366.34'
L 731.27'
R 5729.65'
P.C. Sta. 52+43.10
P.T. Sta. 59+74.77

Ltwd Stake
1712.0' to Sub-tan.
Sta. 92+27, 56' Lt. Fr. Res. (29+23)
Sta. 115+26, 64' Lt. Fr. Barn (37+30)
Sta. 84+81, 60' Lt. Fr. Res. (42+66)
0.45' ℄ to Sub-tan.
64.70' Rt. to Sec. Line (Sub-tan.)
N 82°-19'-40" E
Reg. R/W
N 66°47'-50" E
N 63°-53'-20" E
N 72°-52'-20" E
Sta. 91+10.42
EQUATION
P.T. STA. 91+75.21 BACK =
STA. 91+71.52 AHEAD
EQUATION
P.T. STA. 73+32.08 BACK =
STA. 73+24.25 AHEAD
Sta. 0+00 (64+00) - Sta. 0+54, S-24°26'40"-E
Sta. 0+54 - Sta. 2+00, S-12°53'-W
Reg. R/W Width = 40 feet
Sta. 132+52, 40' Lt. Fr. Res. (38+29)
N 89°-42'-40" E
28.10' ℄ to Sub-tan.
132.39'
N 76°-50'-40" E
Sta. 129+43, 55' Rt. Fr. Res. (29+37)
Sta. 116+37, 62' Rt. Fr. Res. (28+49)
Sta. 132+62, 38' Rt. Fr. Res. (29+36)
To S.R. No. 2
Exist. R/W
℄ S.R. 179-A
Exist. R/W
Westville
2610.59' to ℄

STATE ROAD 179-A
P.I. Sta. 404+34.84
Δ 25°-39' Lt.
D 5°-00'
T 434.84'
L 855.00'
R 1910.08'
P.C. Sta. 400+00.00
P.T. Sta. 408+55.00

P.I. Sta. 129+64.98
Δ 12°-52' Rt.
D 5°-00'
T 215.38'
L 428.89'
R 1910.08'
P.C. Sta. 127+49.60
P.T. Sta. 131+78.49

P.I. Sta. 87+26.31
Δ 13°-31'-50" Rt.
D 1°-30'
T 453.14'
L 902.04'
R 3819.85'
P.C. Sta. 82+73.17
P.T. Sta. 91+75.21

P.I. Sta. 70+08.00
Δ 5°-14'-30" Rt.
D 0°-30'
T 324.25'
L 648.33'
R 11459.2'
P.C. Sta. 66+83.75
P.T. Sta. 73+32.08

P.I. Sta. 19+22.13
Δ 37°-23' Lt.
D 5°-00'
T 387.81'
L 747.67'
R 1146.28'
P.C. Sta. 15+34.32
P.R.C. Sta. 22+81.99

BORROW PIT NO. 1
Sta. 35+28.82
Leona
Exist. R/W
℄ S.R. 181
Exist. R/W
Westville
Req. R/W
N 44°-27' E
N 81°-50' E
N 8°-52'-20" E
Iron Pipe ¼ Sec. Cor.
3" Ltwd Stake
Fence Cor.
T.5.N., R.17.W
T.5.N., R.16.W

P.I. Sta. 28+26.15
Δ 28°-25'-20" Rt.
D 2°-40'
T 544.16'
L 1065.83'
R 2148.75'
P.R.C. Sta. 22+81.99
P.T. Sta. 33+47.82

BEGIN SURVEY
STATION 10+00.00 =
STA. 50+00.00, S.R. 181

REQUIRED R/W WIDTHS
35' Rt. & Lt. of ℄ From Beginning to End of Job

STATE OF FLORIDA
STATE ROAD DEPARTMENT

RIGHT OF WAY MAP

STATE ROAD No. HOLMES COUNTY

	BY	DATE	APPROVED BY	DATE
DRAWN				
TRACED	W.P.	1-24-61	DISTRICT ENGINEER	
CHECKED			ENGINEER OF RIGHTS OF WAY	
COMPARED				
INDEXED			STATE HIGHWAY ENGINEER	

REVISION	BY	DATE
Ditch	J.H.P.	3-6-62
Sand Clay Pit	J.H.P.	1-9-62
Pit	J.H.P.	12-8-61

SECTION 52506-2601 SHEET 1 OF 1

S.R. 181 AT HICKORY HILL CHURCH TO S.R. 179-A