FED. ROAD DIV. No.	STATE	SEC. AND JOB No.	FISCAL YEAR	SHEET No.	TOTAL SHEETS
3	FLA.	5252-152	'52	1	2

54

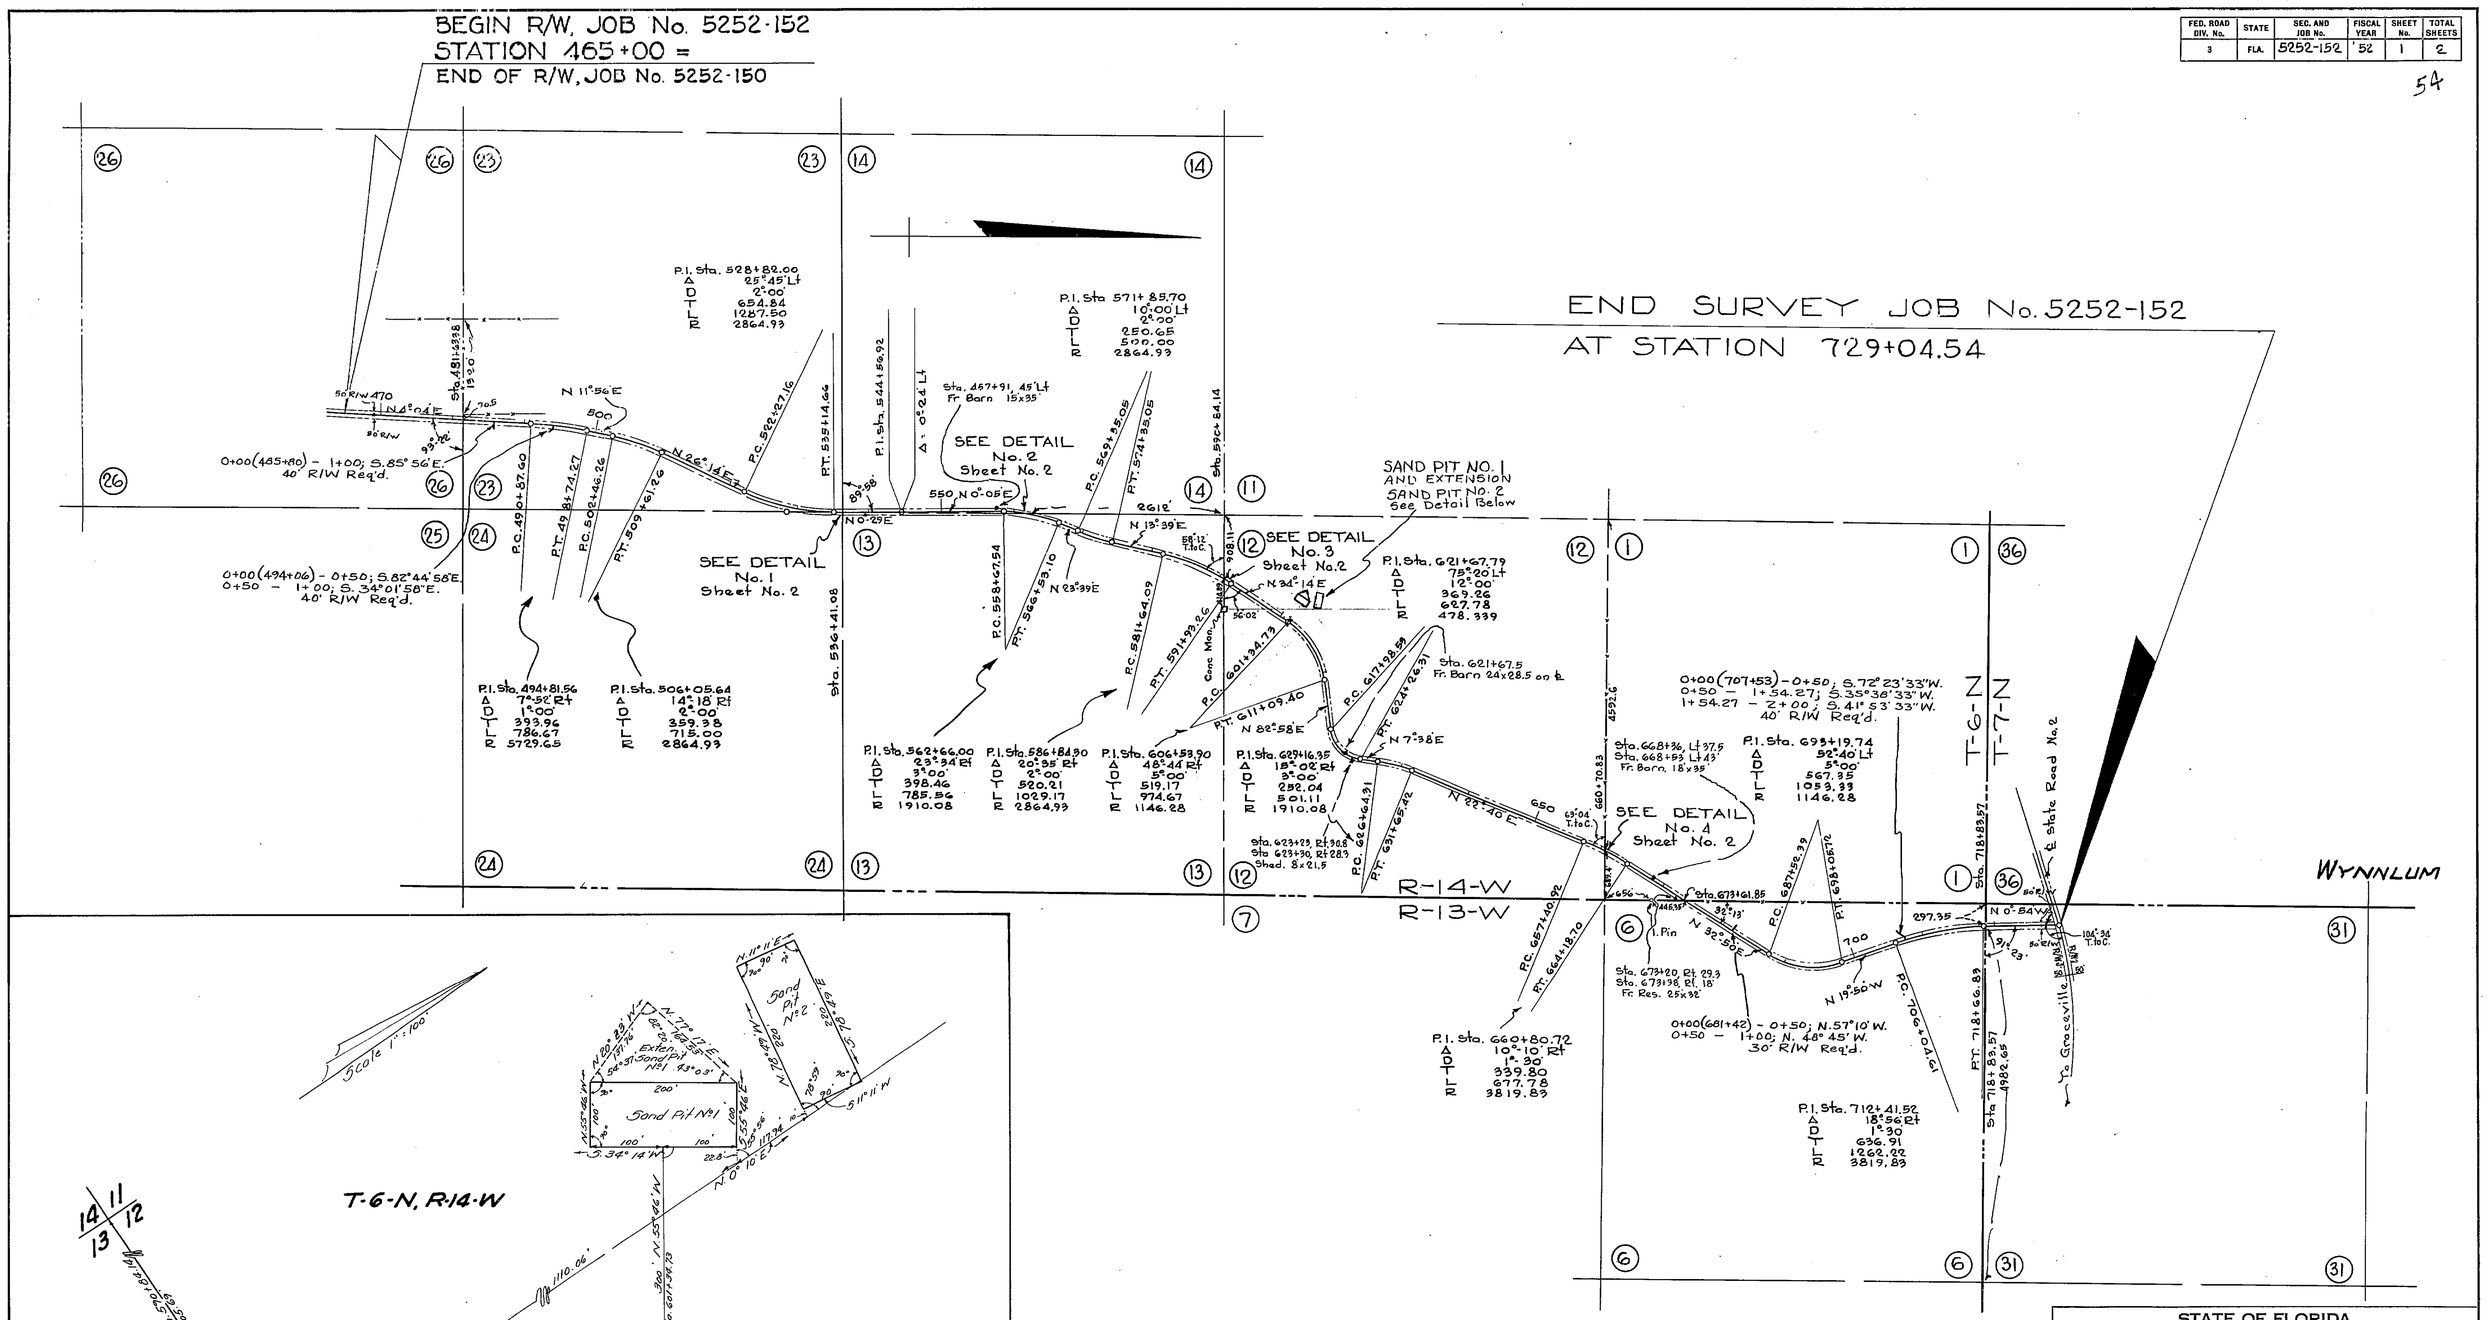

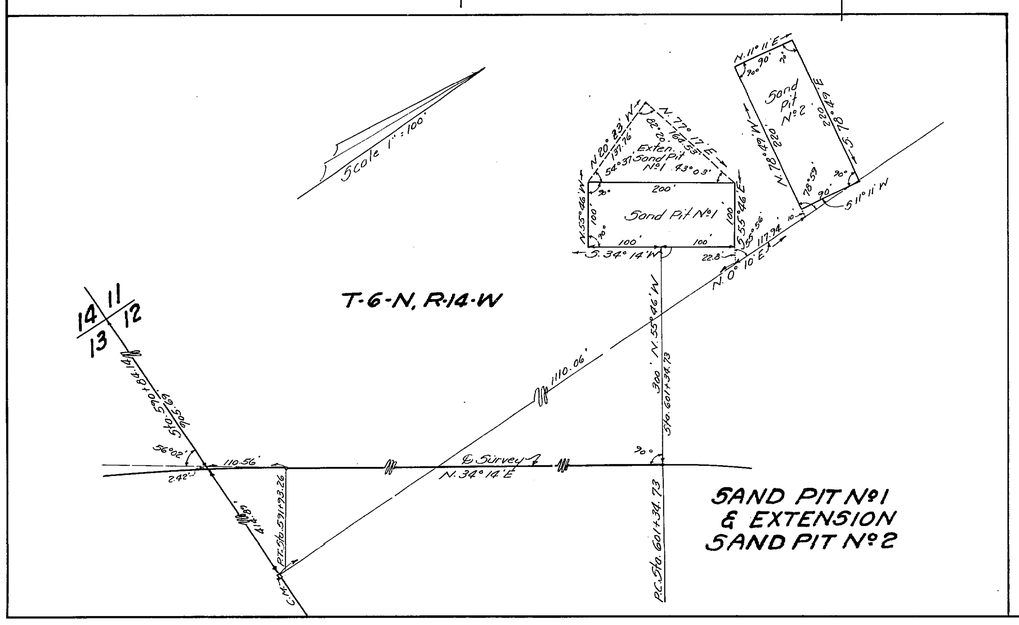

REQUIRED R/W WIDTH

50 Ft Rt & Lt of ℄ From Beginning of Job to end of Job

STATE OF FLORIDA
STATE ROAD DEPARTMENT

RIGHT OF WAY MAP

SECTION No. 5252-152

ROAD No. S-173 HOLMES COUNTY

Scale 1"=1000	Names	Dates	Approved by
Drawn	D.L.T.	6-11-52	Division Engineer
Traced	J.Mc	6-11-52	
Indexed			
Revised		2-4-53	State Highway Engineer
Revised		3-13-53	
		1-12-54	

FED. ROAD DIV. No.	STATE	SEC. AND JOB No.	FISCAL YEAR	SHEET No.	TOTAL SHEETS
3	FLA.	5252-152	'52	2	2

55

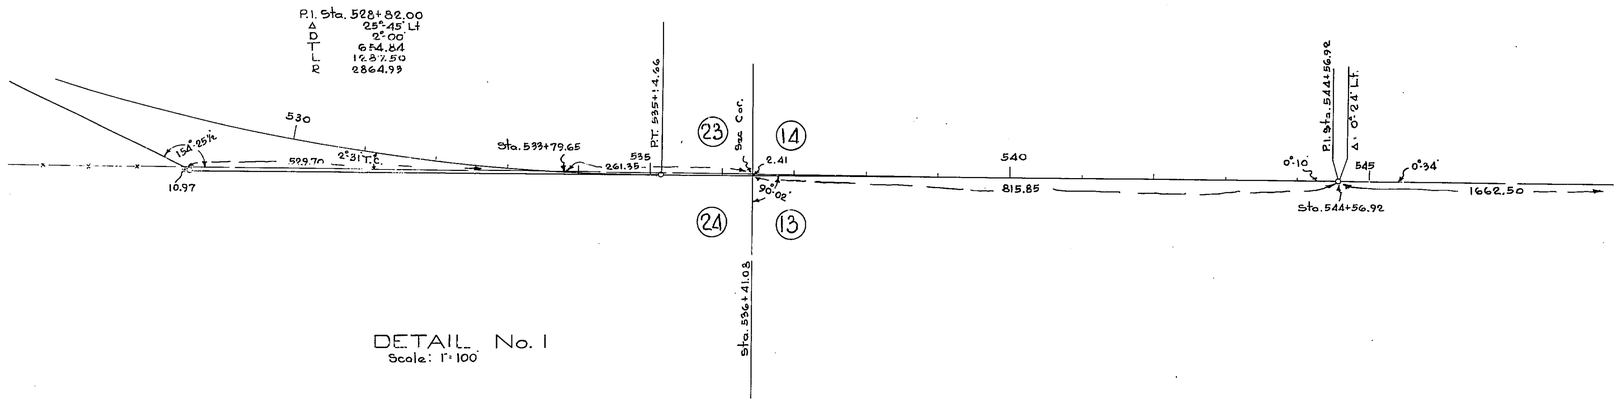

DETAIL No. 1
Scale: 1" = 100'

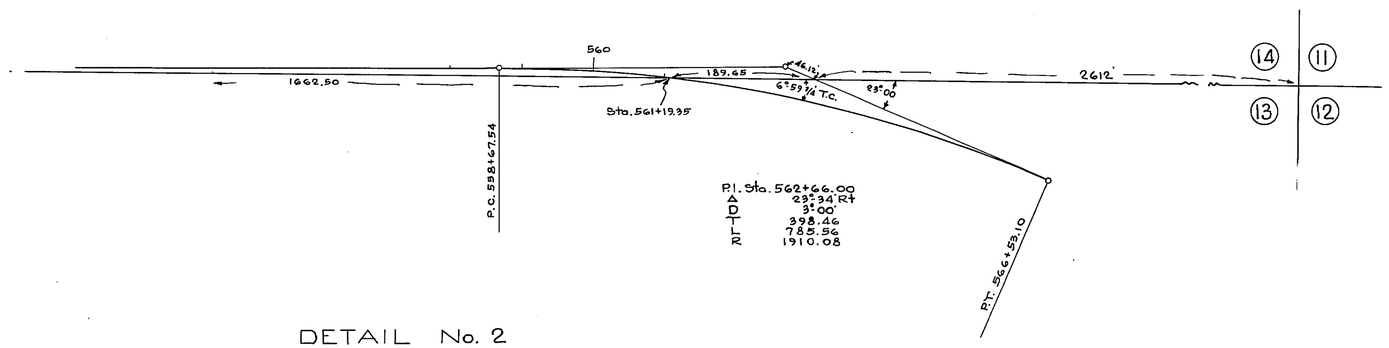

DETAIL No. 2
Scale: 1" = 100'

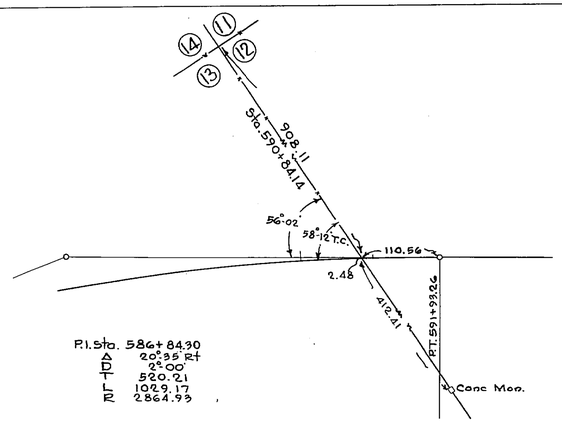

DETAIL No. 3
Scale: 1" = 100'

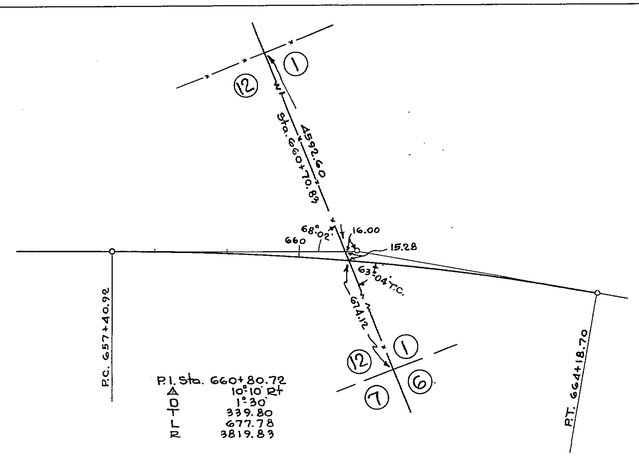

DETAIL No. 4
Scale: 1" = 100'

TABULATION OF POWER & TELEPHONE POLES

	POWER		TEL			POWER		Tel			POWER		TEL	
Station	Rt	Lt	Rt	Lt	Station	Rt	Lt	Rt	Lt	Station	Rt	Lt	Rt	Lt
474+66	23'				618+18		56.5'			676+82	1.5			
478+67	22.5'				623+47		50'			678+66				32'
482+69	21'				624+29	24.8'				682.58	10.3			
488+14	19.5'				624+32		39'			684+50				25.8'
493+69		57'			628+39		65'			687+12				18'
493+77	12'				629+50	80'				687+54		21.8		
499+00	16'				629+74	33.5'				687+74	18'			
502+89		40'			632+53		3.5'			690+21	29'			
503+05	1.5				634+58	33'				691+72		14.4'		
503+55.5		.5			636+45				8'	696+03				62.5
507+37		34.5			640+30	21.5'				696+89		13'		
512+15		7'			640+59				20.3	700+30		12.5'		
518+48	41'				645+02				34.5	705+64		40.3'		
539+95	94'				645+30	11.5				711+44		23'		
545+88	11'				650+31	.8				716+43		18'		
552+12	44'				650+63		50'			721+91		5'		
556+55	66'				654+62				47.7'	724+22	36.8'			
560+46		19.6'			655+22		8'			726+47		26'		
570+63.5	2'				660+17		44.5'			727+84				78'
574+99	21'				661+19			39'		728+39				81'
580+86	19'				666+74	27.7				728+62			42'	
585+80		46'			667+92		52'							
586+14		3.6'			670+16		63'							
591+96	27.5'				670+53			56'						
591+98		11.2'			670+96		38'							
595+97		13'			671+34		36.5							
601+45		16.4			671+49	7'								
611+60	77'				672+39	16'								
611+62	36.7				675+23			1'						
617+31	.4				675+77		62'							

REQUIRED R/W WIDTHS
50' RT. & LT. OF ℄ FROM BEGINNING TO END OF JOB.

STATE OF FLORIDA
STATE ROAD DEPARTMENT

RIGHT OF WAY MAP

SECTION No. 5252-152
ROAD No. S-173 HOLMES COUNTY

SCALE 1"=	NAMES	DATES	APPROVED BY
DRAWN	D.L.T.	6-11-52	DIVISION ENGINEER
TRACED	J. MS	6-11-52	STATE HIGHWAY ENGINEER
INDEXED			
REVISED			
REVISED			