FED. ROAD DIV. No.	STATE	SEC. AND JOB No.	FISCAL YEAR	SHEET No.	TOTAL SHEETS
3	FLA.	5253-150	'55		

5253 150

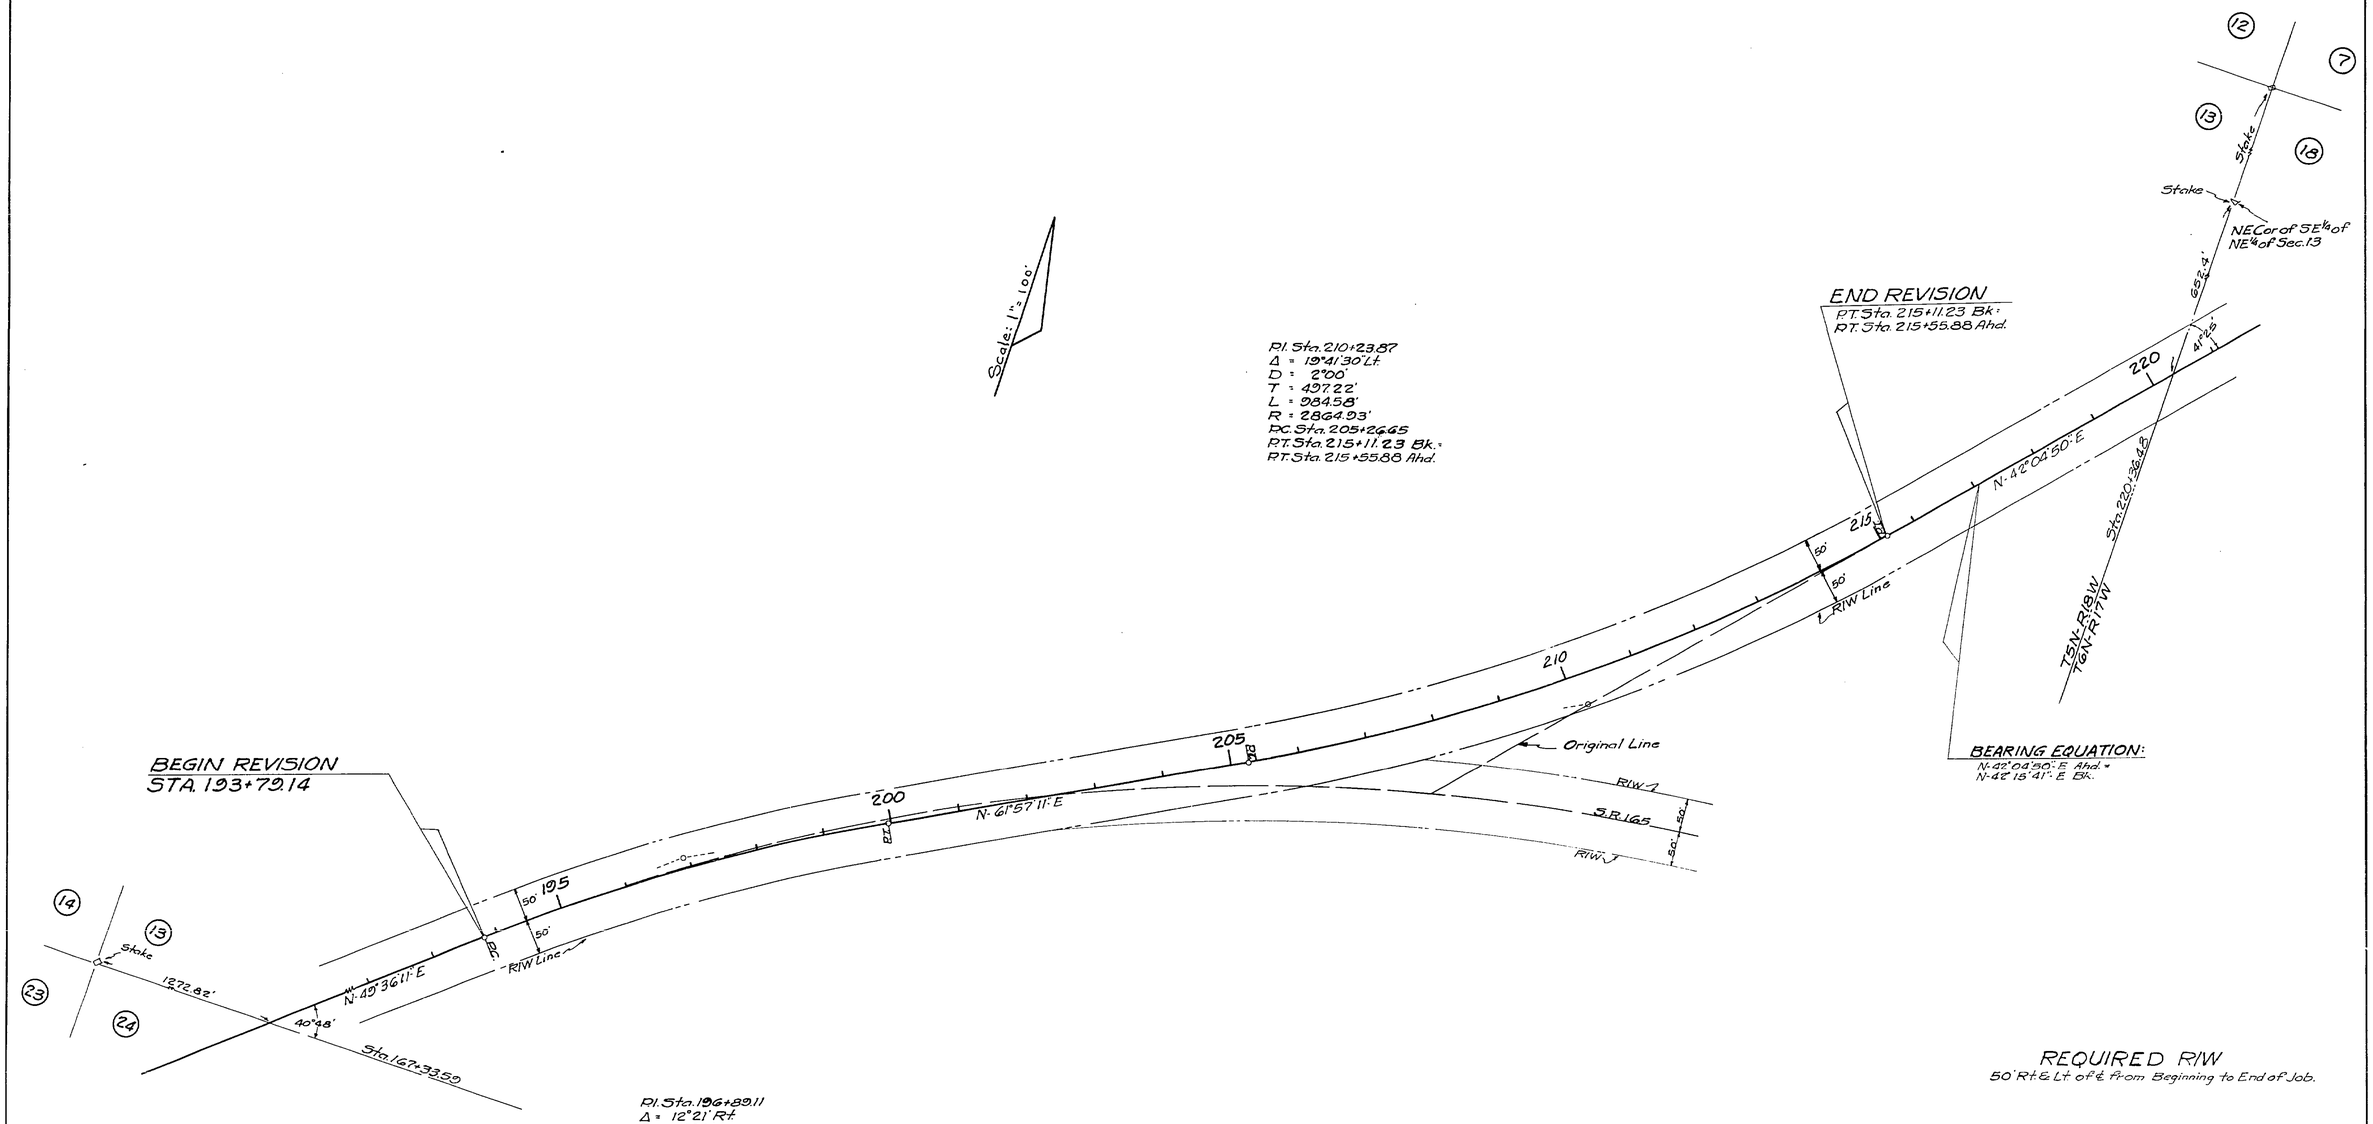

STATE OF FLORIDA
STATE ROAD DEPARTMENT

RIGHT OF WAY MAP

SECTION No. 5253-150

ROAD No. S-183 HOLMES COUNTY

SCALE 1" =	NAMES	DATES	APPROVED BY
DRAWN	M.S.	11-15-55	
TRACED	M.S.	11-15-55	DIVISION ENGINEER
INDEXED			
REVISED	H.L.C.	7-11-56	STATE HIGHWAY ENGINEER
REVISED			