FED. ROAD DIV. No.	STATE	SEC. AND JOB No.	FISCAL YEAR	SHEET No.	TOTAL SHEETS
3	FLA.	5254-150	'54	1	1

65

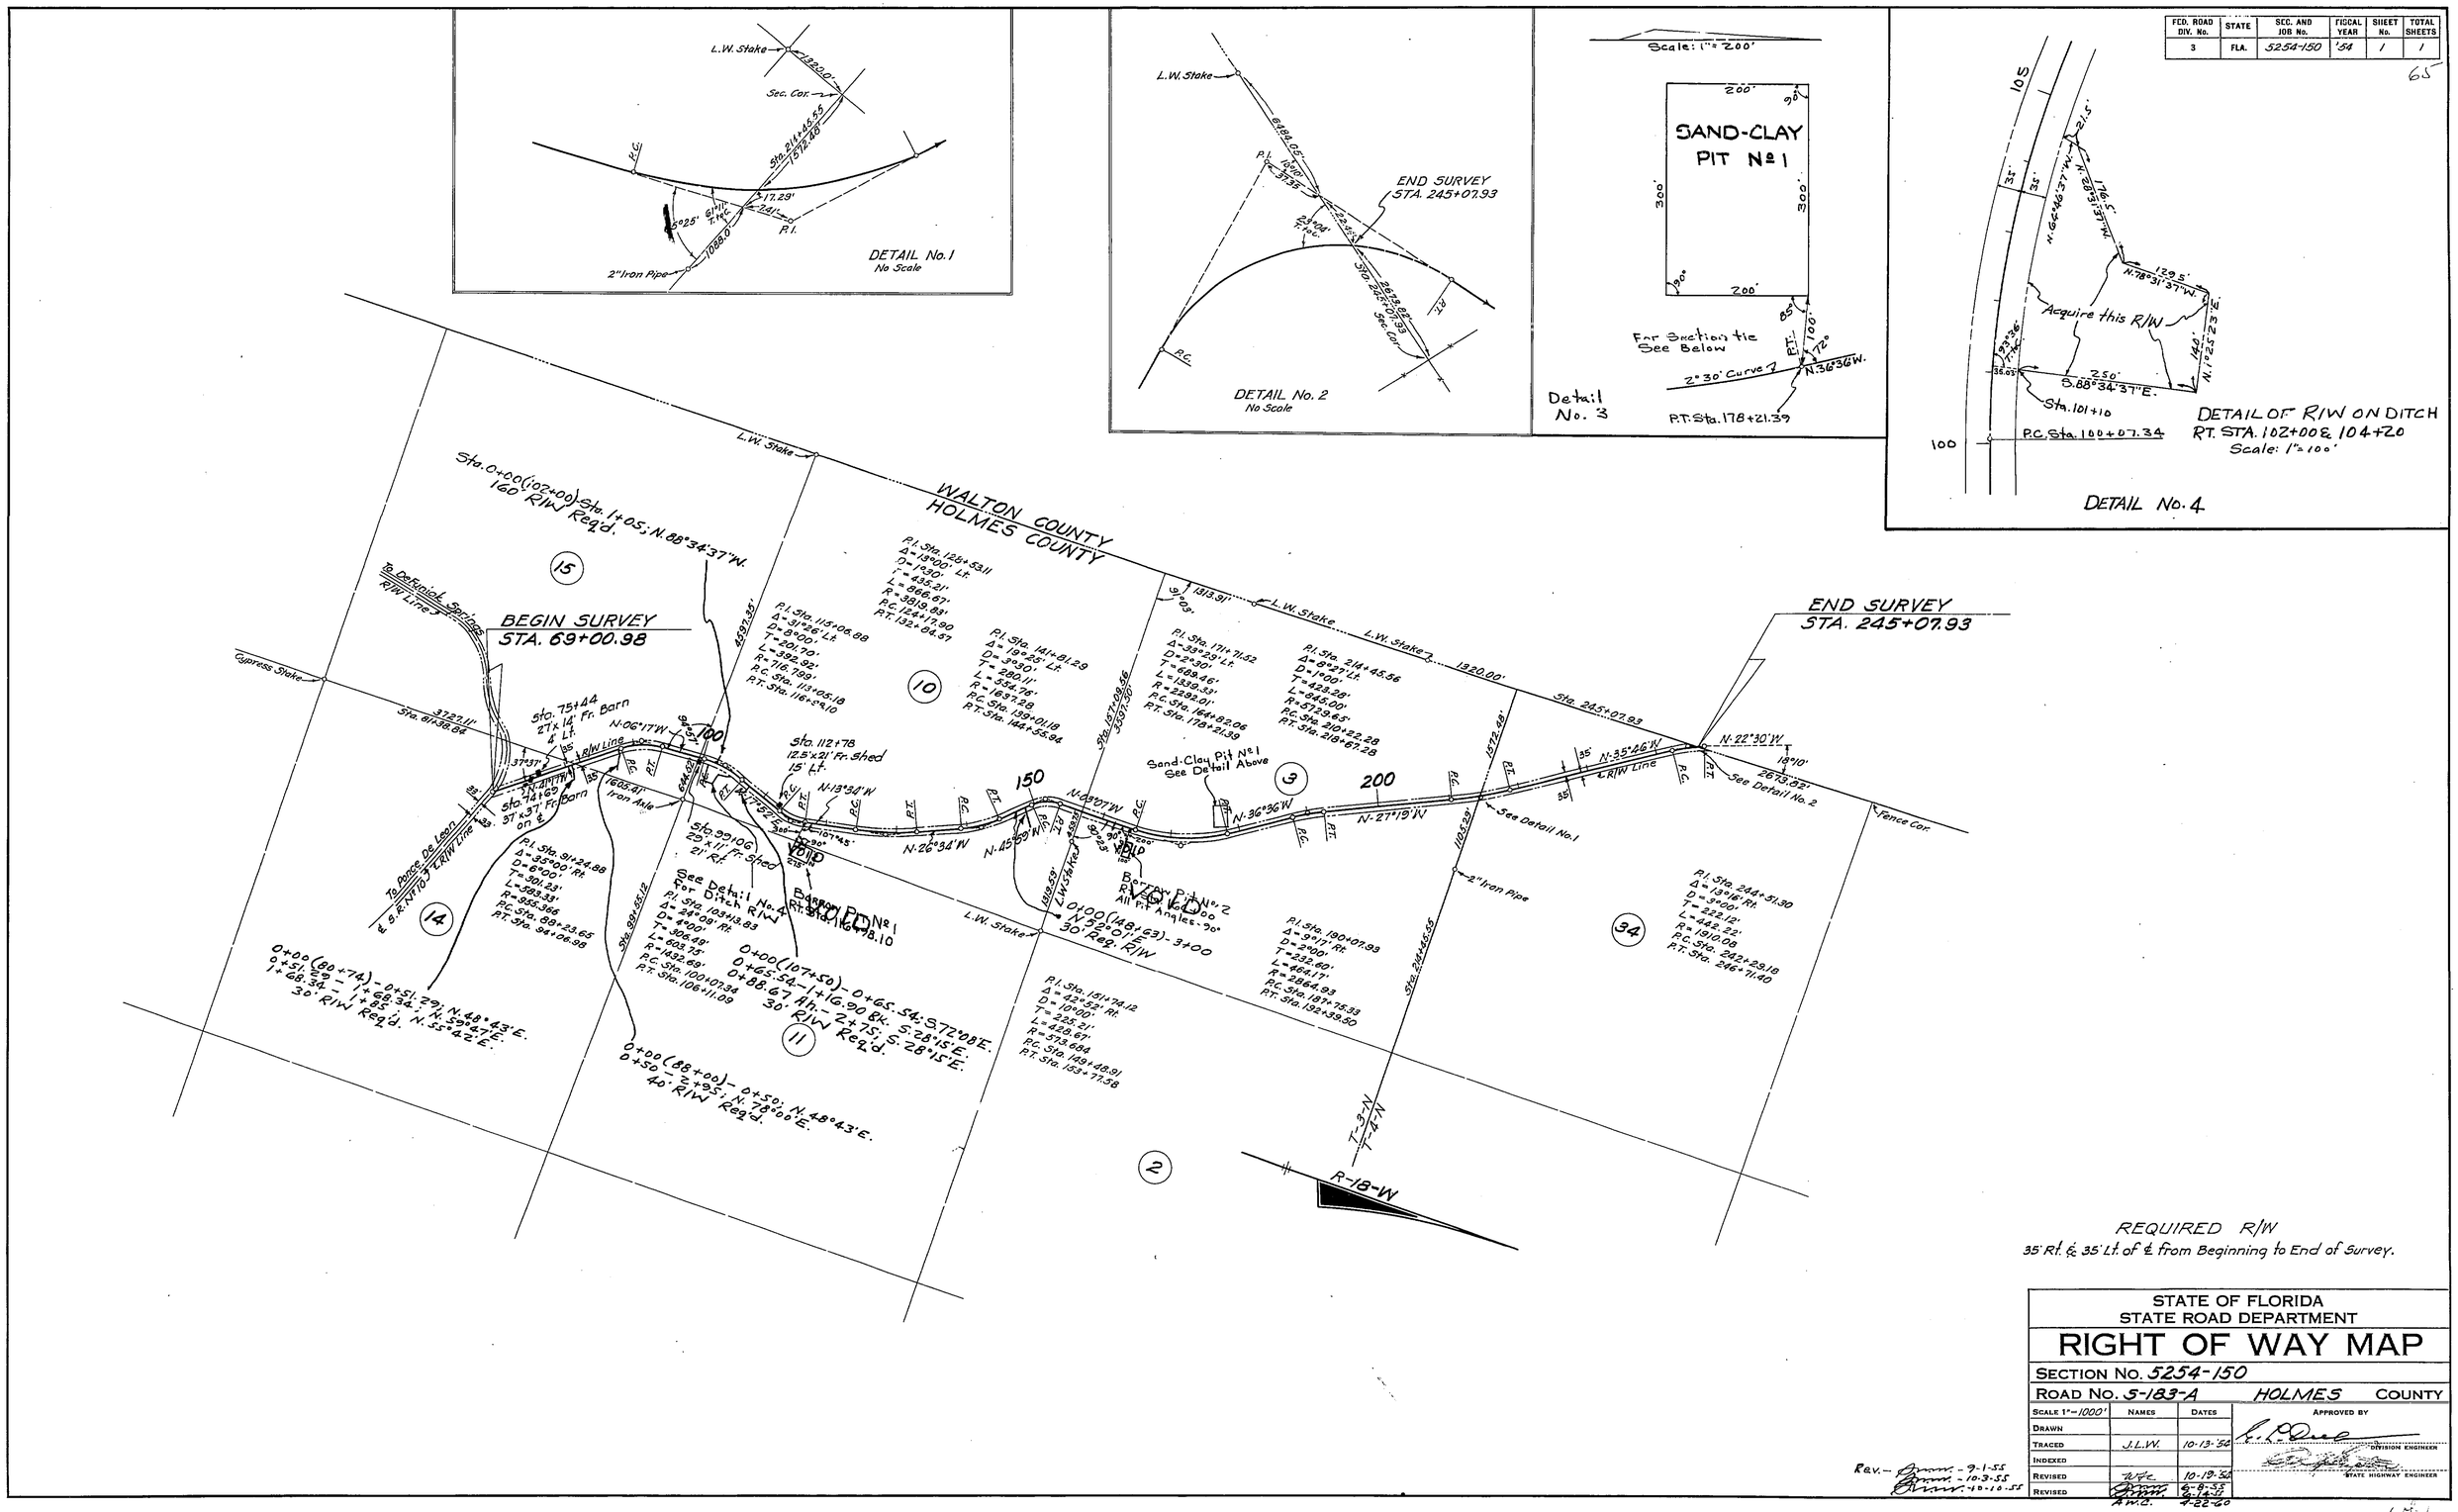

REQUIRED R/W
35' Rt. & 35' Lt. of ℄ from Beginning to End of Survey.

STATE OF FLORIDA
STATE ROAD DEPARTMENT

RIGHT OF WAY MAP

SECTION No. 5254-150

ROAD No. S-183-A HOLMES COUNTY

SCALE 1"=1000'	NAMES	DATES	APPROVED BY
DRAWN			
TRACED	J.L.W.	10-13-'54	DIVISION ENGINEER
INDEXED			
REVISED	W.F.C.	10-19-'54	STATE HIGHWAY ENGINEER
REVISED	[illegible]	6-8-55	
	A.W.C.	4-22-60	

Rev. - [illegible] - 9-1-55
[illegible] - 10-3-55
[illegible] - 10-10-55

1 of 1