FED. ROAD DIV. No.	STATE	PROJECT No.	FISCAL YEAR	SHEET No.
3	FLA.			1

BOOK NUMBER 879862

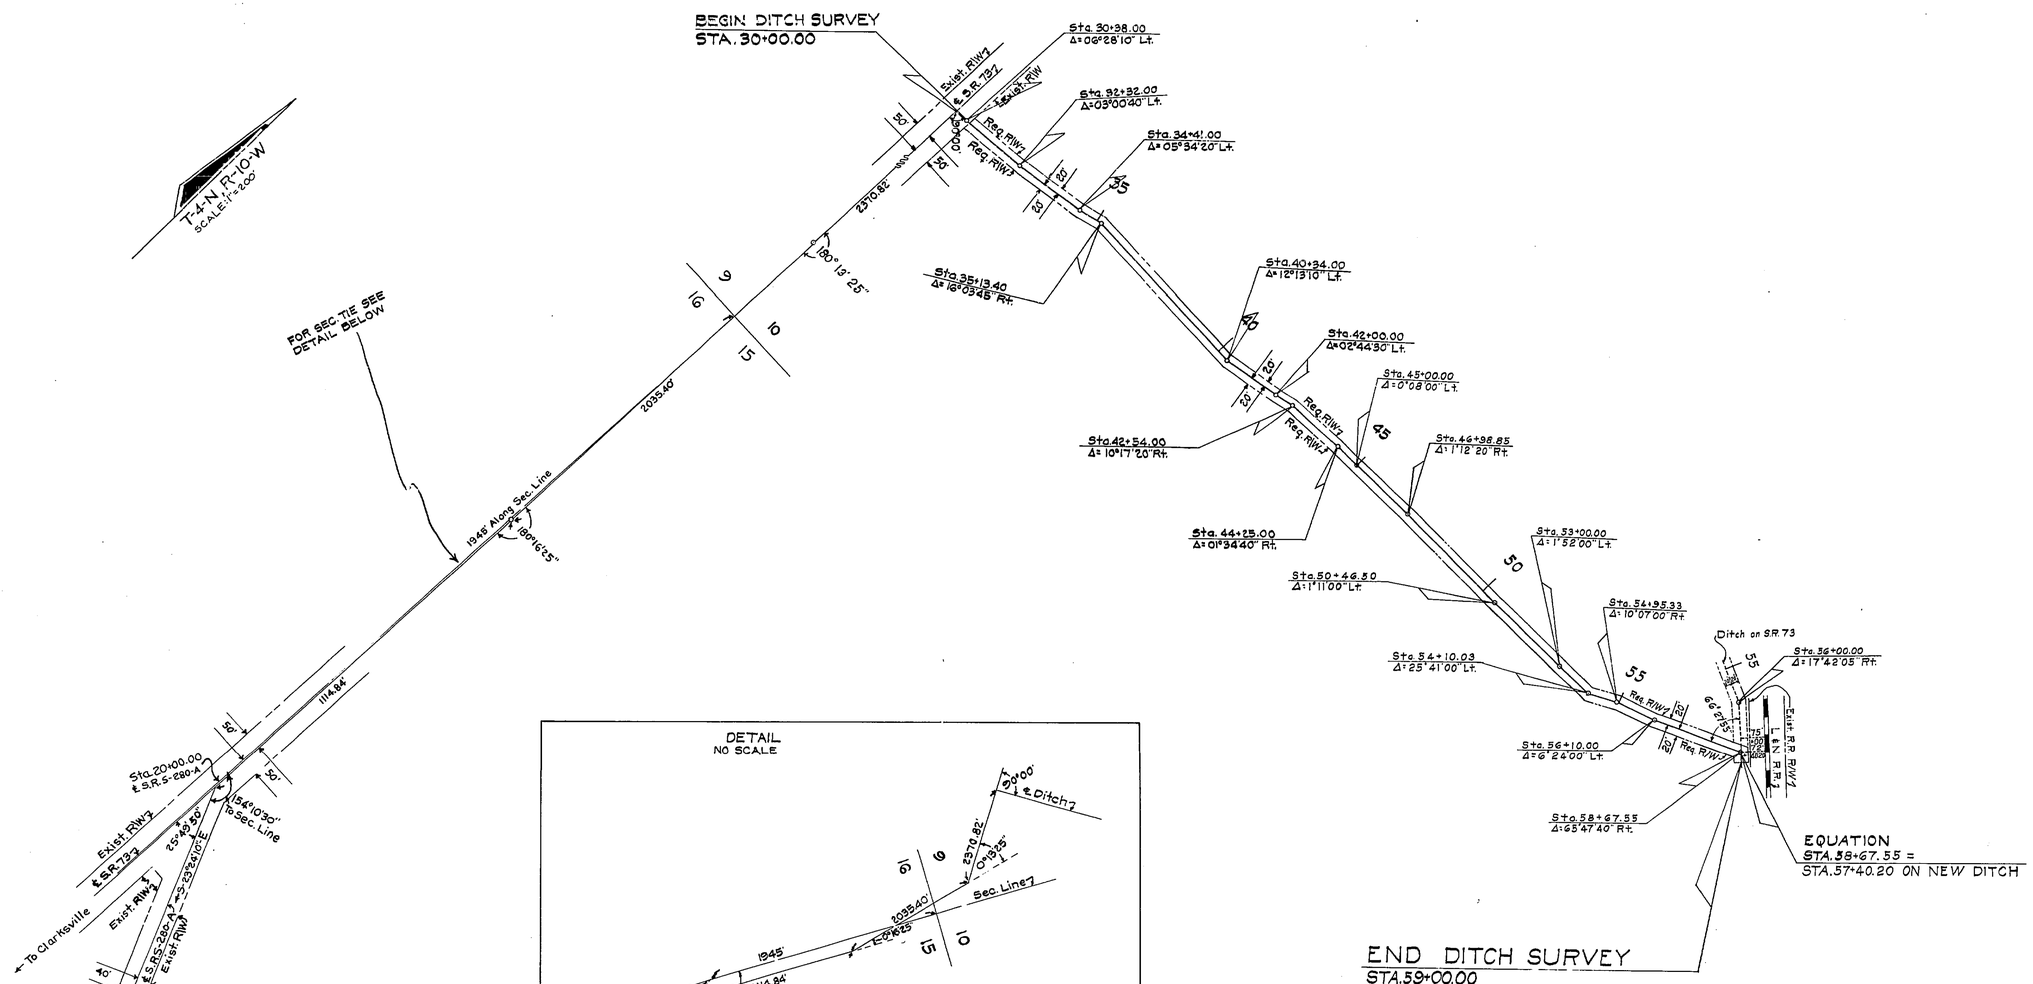

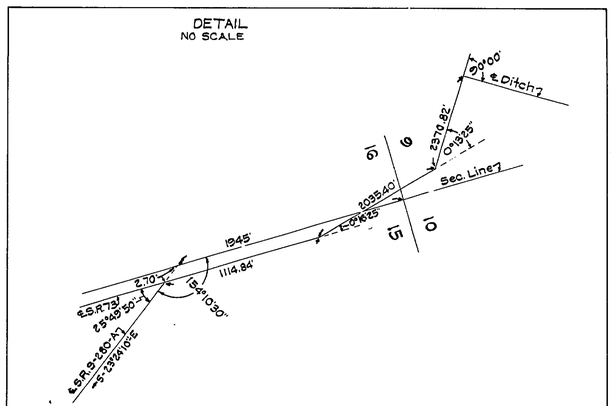

NOTE: There is no R/W Map on S.R. 73 where this ditch begins. Ditch is to donated by property owners and constructed by D.O.T. Maintenance forces.

MISCELLANEOUS

STATE OF FLORIDA
STATE ROAD DEPARTMENT

RIGHT OF WAY MAP

STATE ROAD No. JACKSON COUNTY

	By	Date	Approved By	Date
Drawn				
Traced	Q.L.K.	10-27-70	[signature]	1-7-74 District Engineer
Checked			[signature]	1-14-74 Engineer of Rights of Way
Compared				
Indexed				State Highway Engineer

Revision	By	Date

SECTION. 53 SHEET 1 OF 2

DITCH ON S.R. 73 NEAR "WTYS"

A. R. COGSWELL, JACKSONVILLE, FLORIDA — THE LINEN —

FED. ROAD DIV. No.	STATE	F A PROJECT No.	FISCAL YEAR	SHEET No.
3	FLA.			2

BOOK NUMBER: 899385

MARIANNA

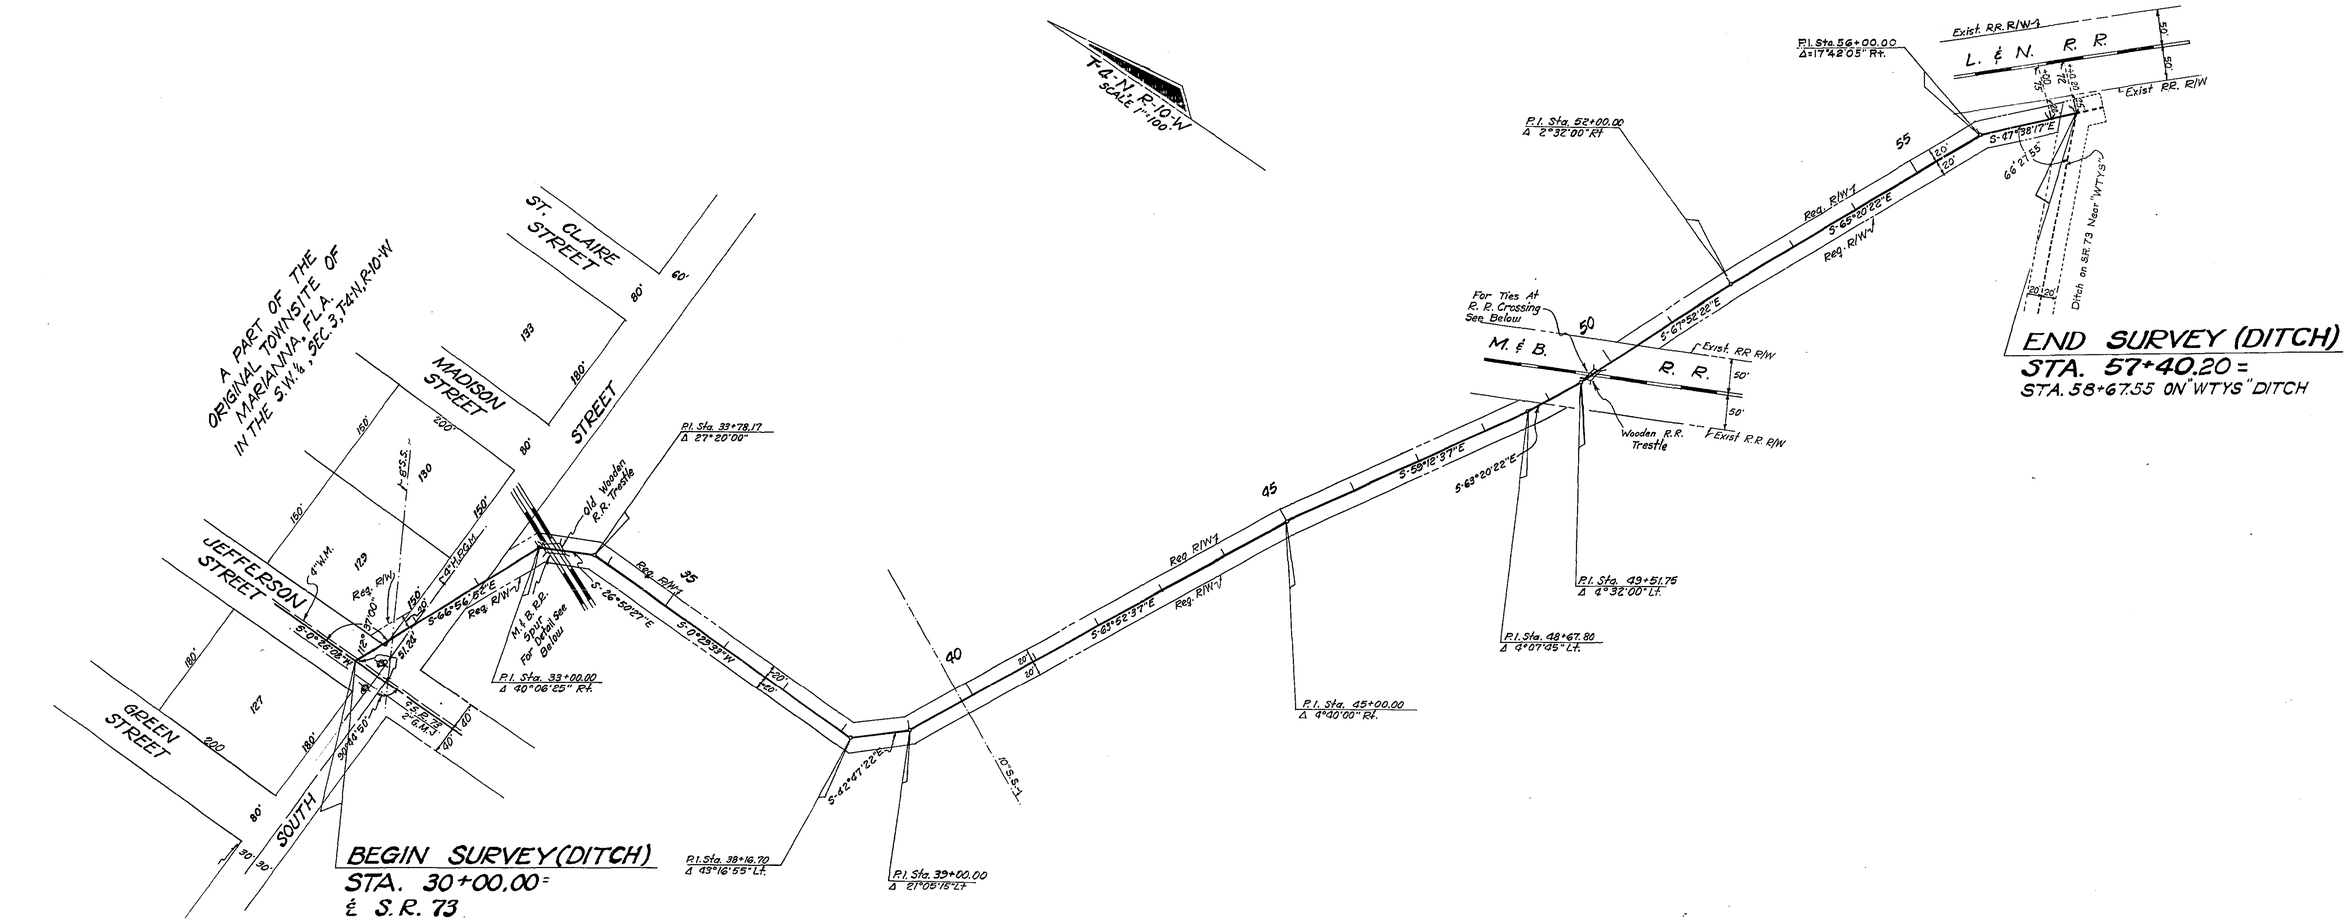

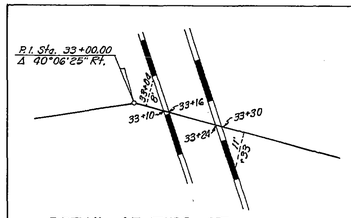

DETAIL OF TIES AT M.& B. R.R. SPUR LINES
NO SCALE

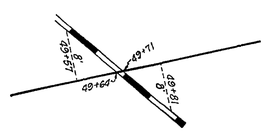

DETAIL OF TIES AT M.& B. R.R. CROSSING
NO SCALE

NOTE: There is no R/W Map on S.R. 73 where this ditch begins. Ditch is to be donated by property owners and constructed by D.O.T. Maintenance forces.

UTILITY OWNERS

Power	: Florida Public Utilities Company Inc.
Telephone	: West Florida Telephone Company
Water Mains	: North Florida Water Company Inc.
Gas Mains	: City of Marianna
Sanitary Sewer	: City of Marianna

MISCELLANEOUS

STATE OF FLORIDA
DEPARTMENT OF TRANSPORTATION

RIGHT OF WAY MAP

STATE ROAD No. JACKSON COUNTY

	By	Date	Approved By	Date
Drawn				
Traced	B.G.H.	8-10-73		1-7-74 (District Engineer)
Checked				1-14-74 (Engineer of Right of Way)
Compared				
Indexed				State Highway Engineer

Revision	By	Date

SECTION. 53 SHEET 2 OF 2

DITCH ON S. R. 73