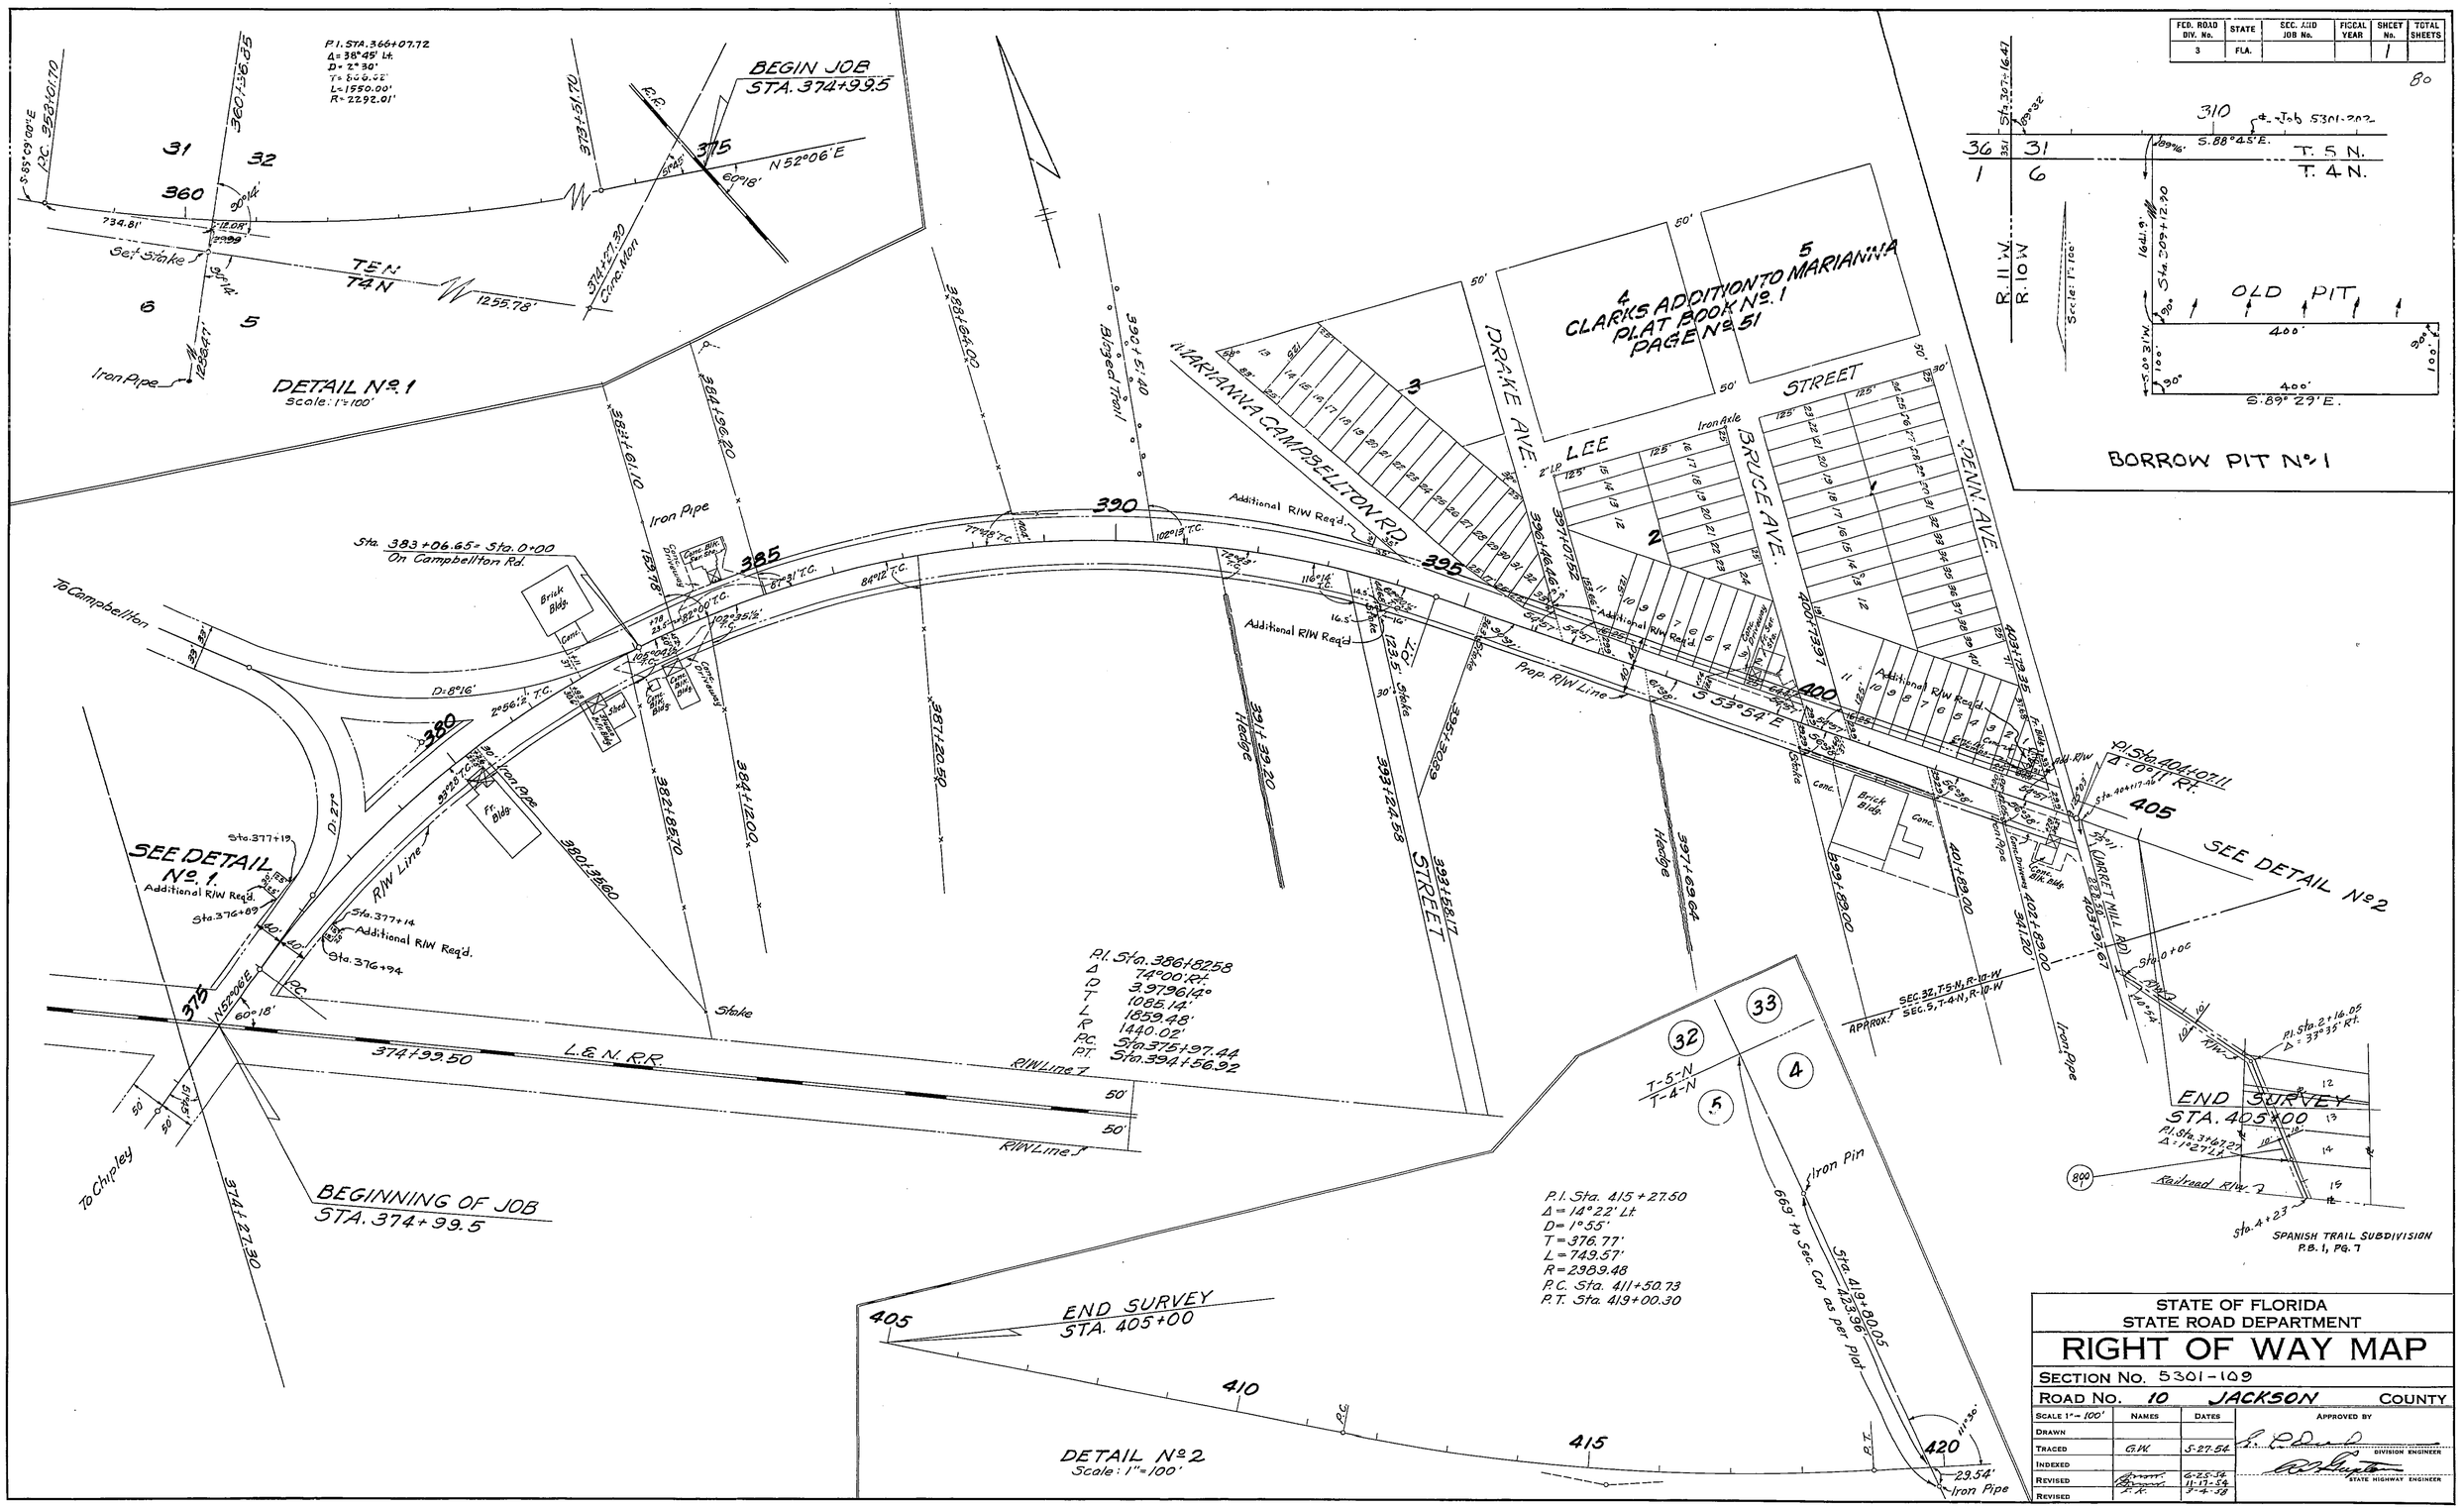

STATE OF FLORIDA
STATE ROAD DEPARTMENT

RIGHT OF WAY MAP

SECTION No. 5301-109

ROAD No. 10 JACKSON COUNTY

SCALE 1" = 100'	NAMES	DATES	APPROVED BY
DRAWN			DIVISION ENGINEER
TRACED	G.W.	5-27-54	
INDEXED		6-25-54	STATE HIGHWAY ENGINEER
REVISED		11-17-54	
REVISED		3-4-58	